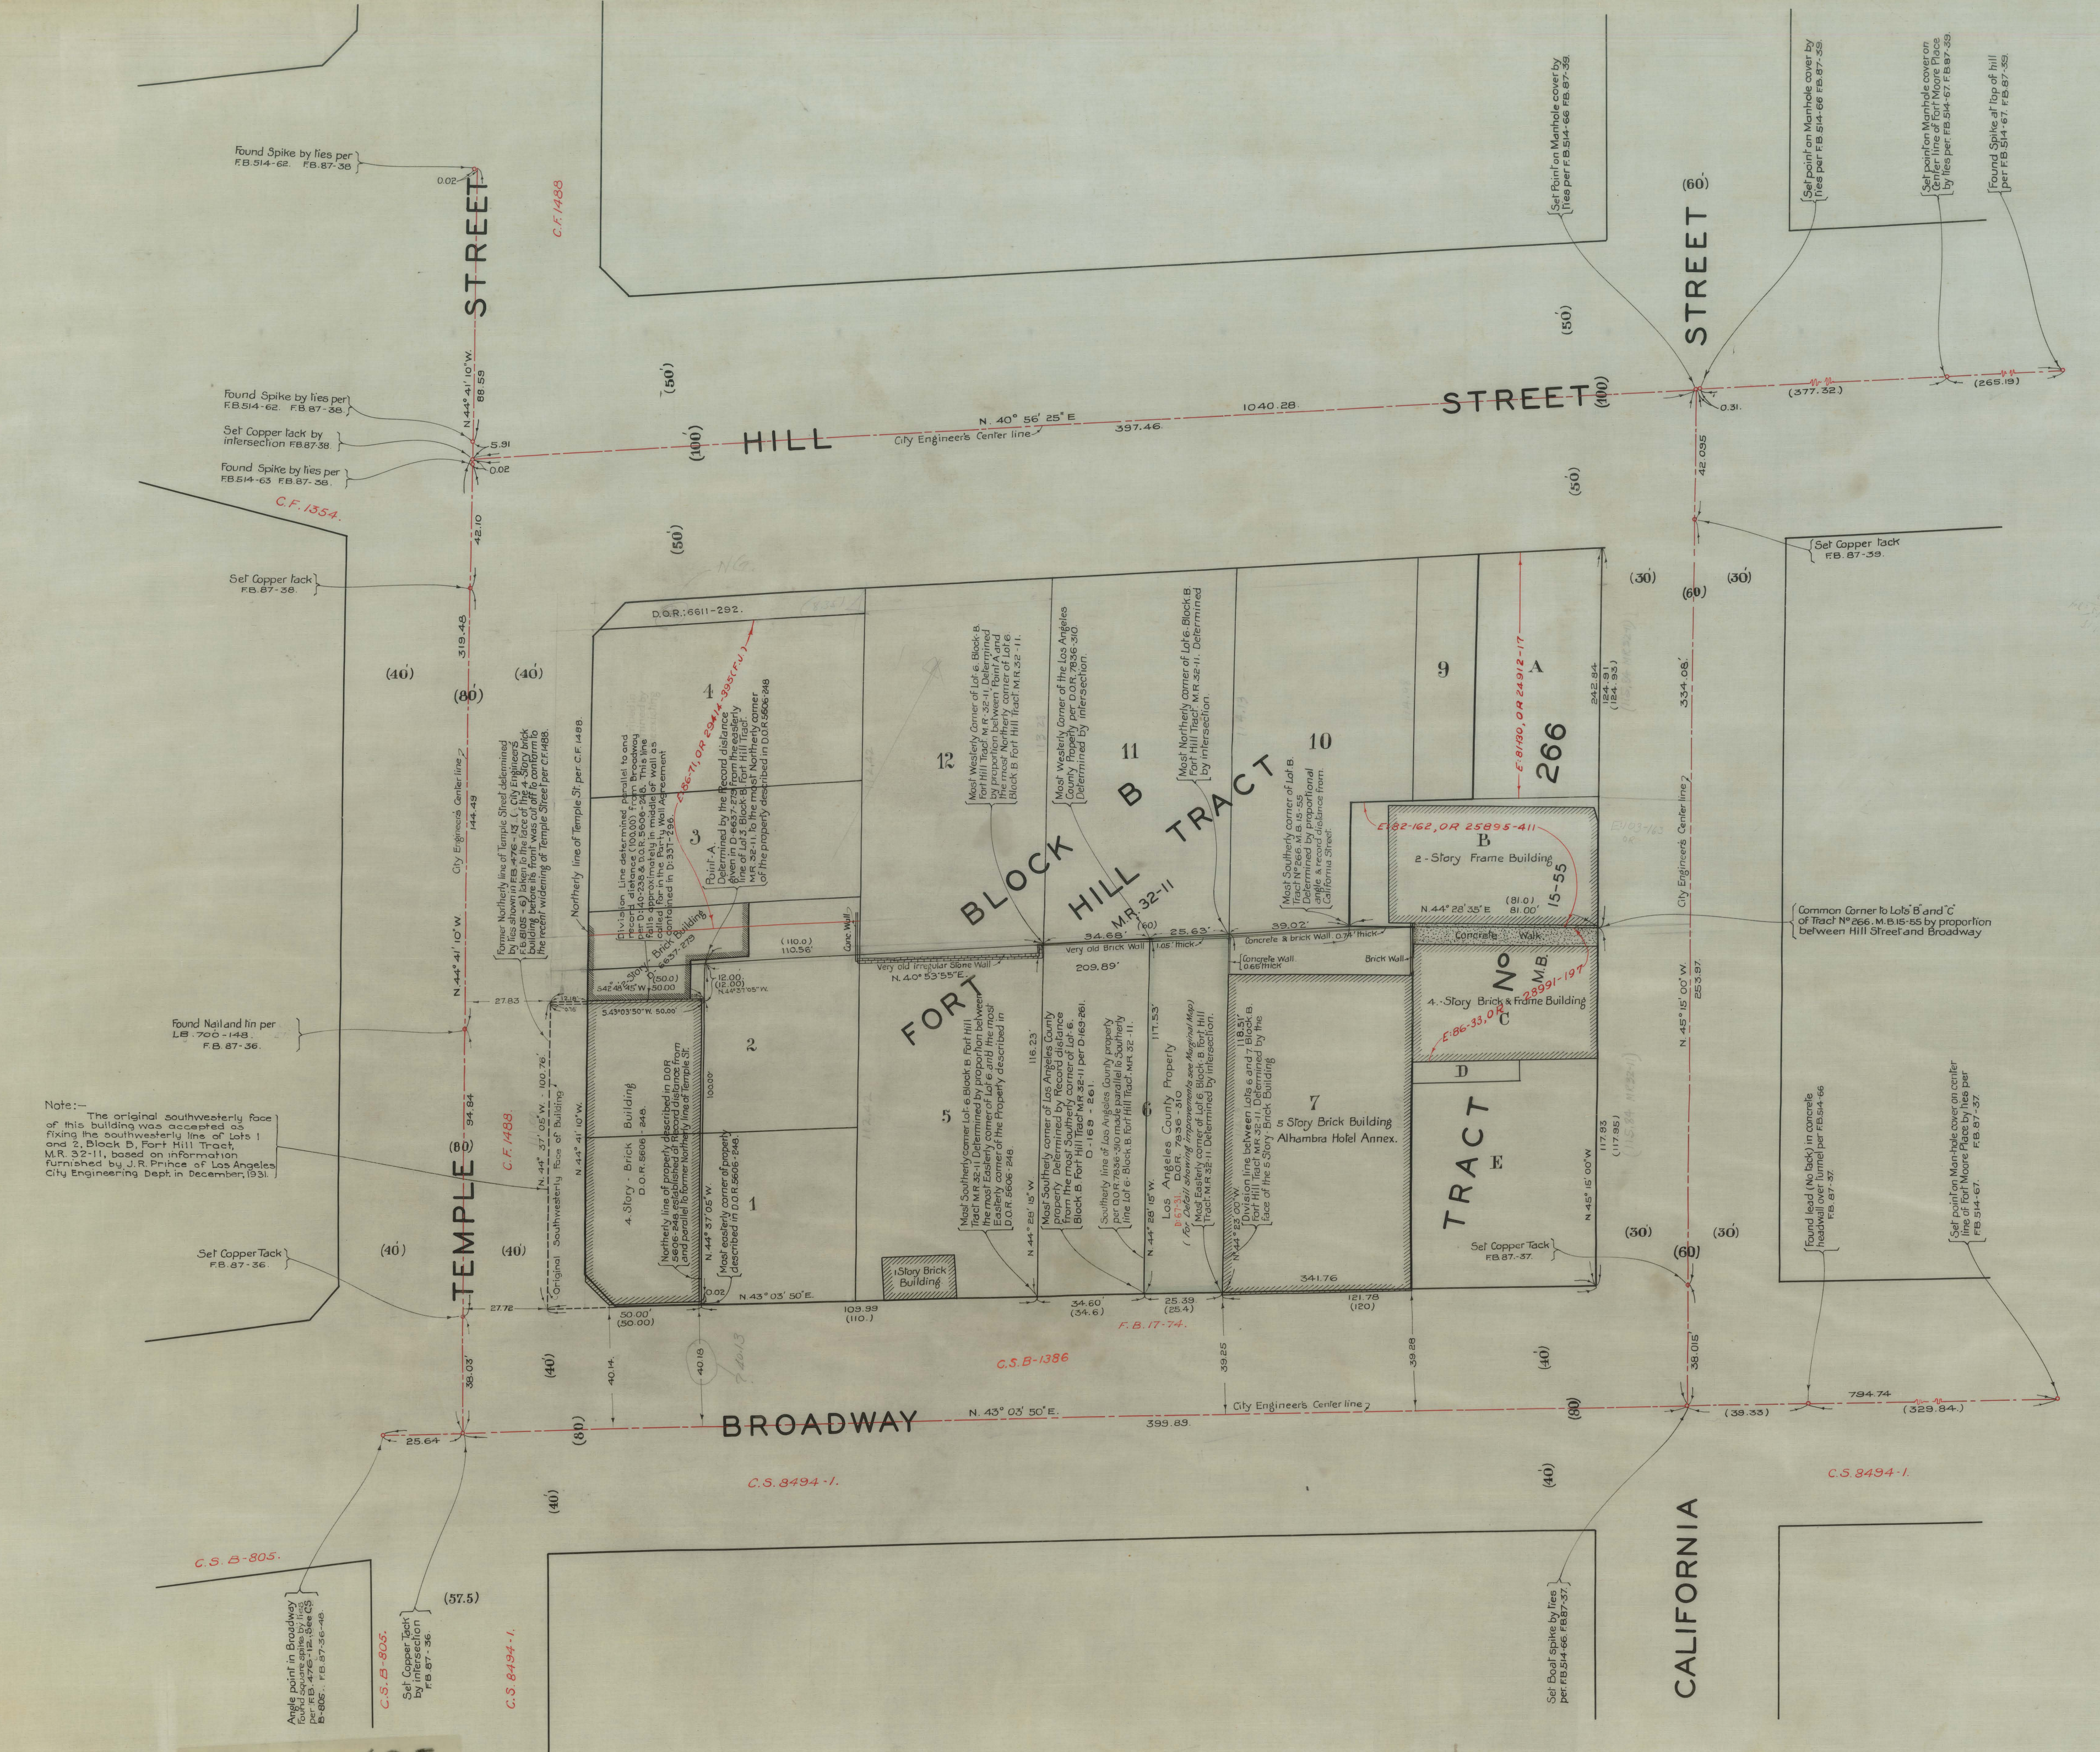

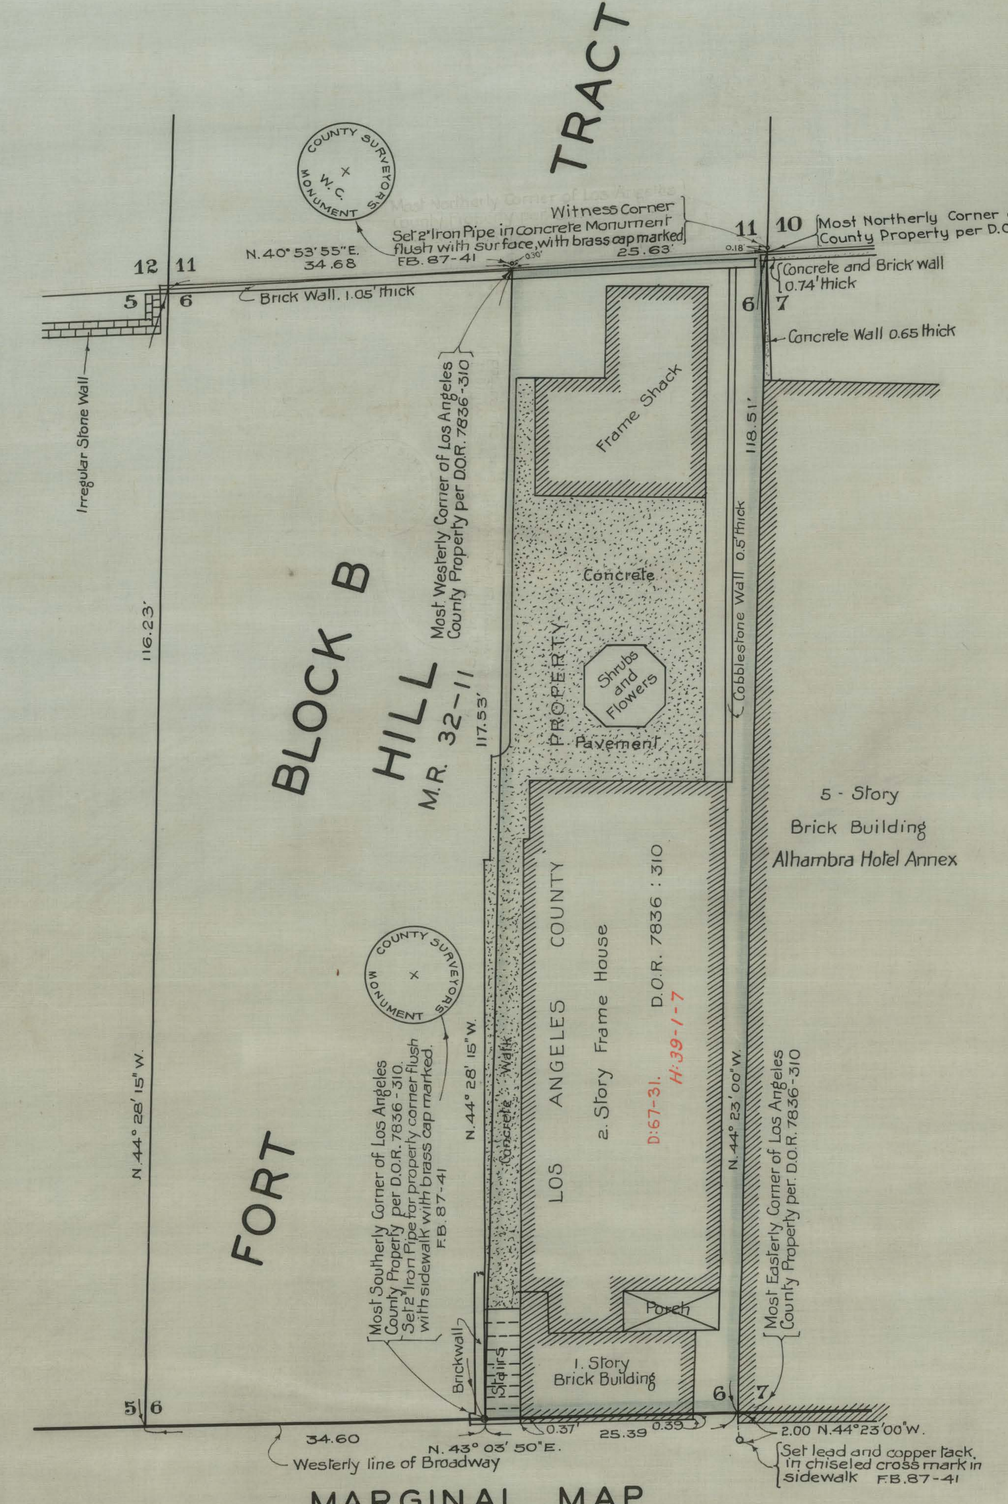

MARGINAL MAP
SHOWING IMPROVEMENTS ON THE COUNTY PROPERTY
SCALE 1 INCH = 10 FEET

Sht. 2

MAP OF PORTION OF LOT 6 - BLOCK B FORT HILL TRACT

M.R. 32-11. (PER D.O.R. 7836-310)

COUNTY SURVEYORS MAP No B-695
SCALE - 1 INCH = 20 FEET

WORK ORDER No- 336

J.E. ROCKHOLD - COUNTY SURVEYOR
SURVEYED NOV. - DEC. 1931.

BEARINGS ARE BASED ON THE BEARING OF BROADWAY AS SHOWN ON C.S. 8494-SHEET 1

F.B. 87 : 35-43.

FIELD WORK BY... H.F. EVANS.
OFFICEWORK BY K.R. McPHERSON.
" " " .... A.H. DREW.
" " " H.U.M. HIGGINS.
CHECKED BY.. K.R. McPHERSON.

CSB - 695
A1 OF A2

CSB - 695
A2 OF A2