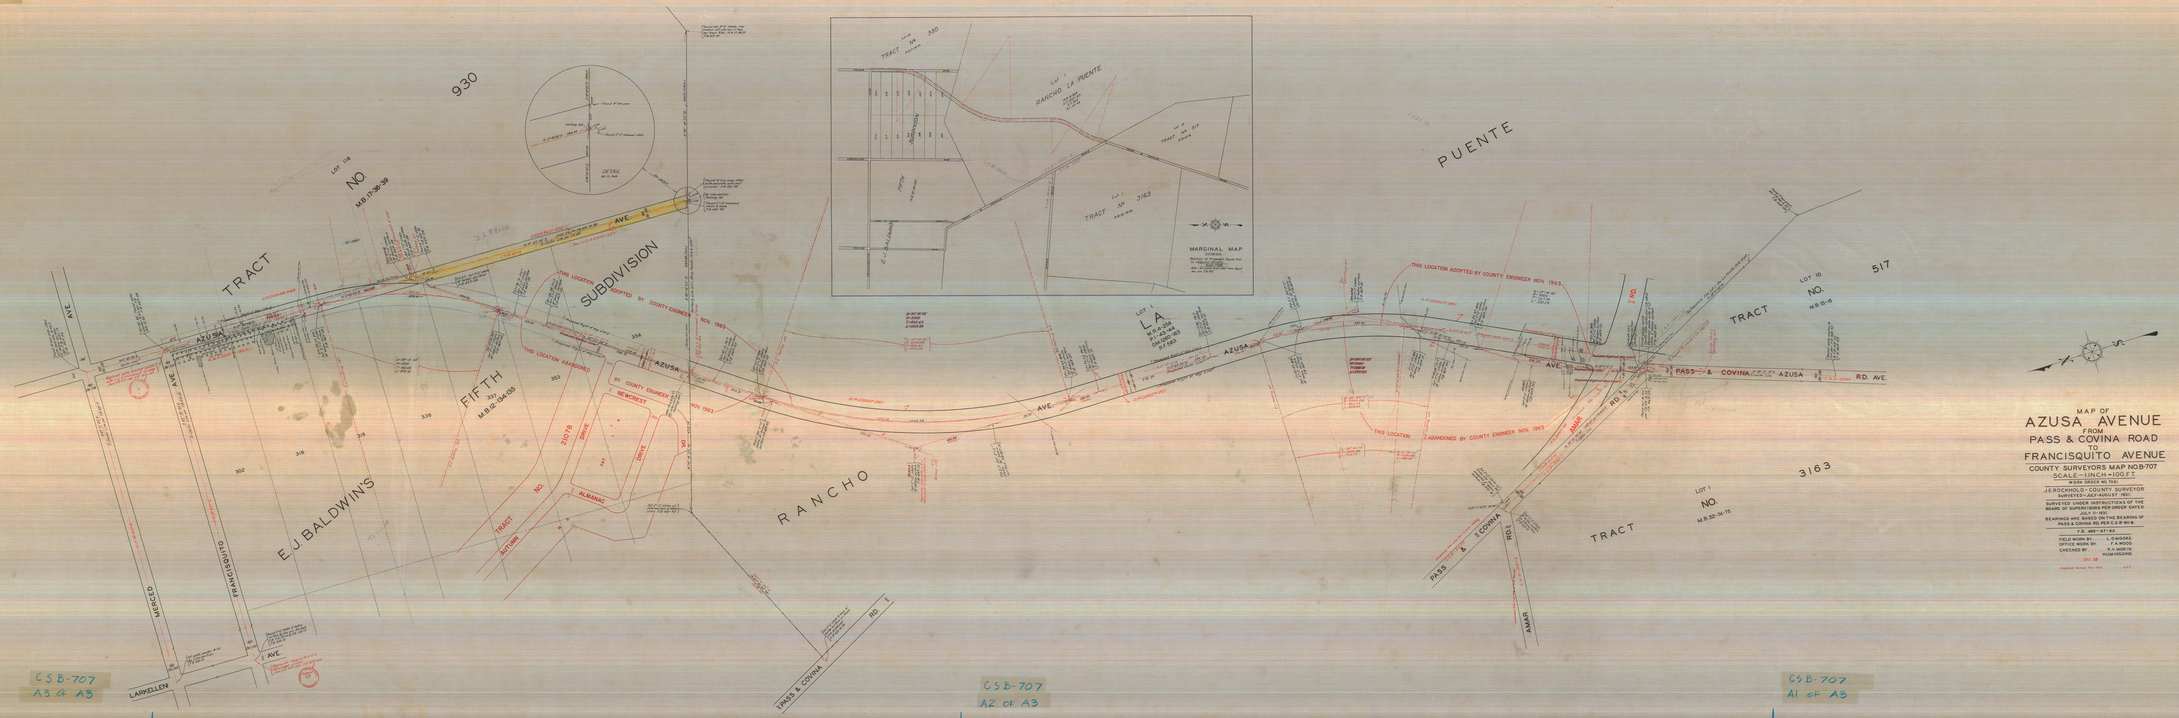

MAP OF
AZUSA AVENUE
FROM
PASS & COVINA ROAD
TO
FRANCISQUITO AVENUE

COUNTY SURVEYORS MAP NO.B-707
SCALE-1 INCH=100 FT.

WORK ORDER NO. 7061

J.E. ROCKHOLD - COUNTY SURVEYOR
SURVEYED - JULY-AUGUST 1931.

SURVEYED UNDER INSTRUCTIONS OF THE BOARD OF SUPERVISORS PER ORDER DATED JULY 11-1931.

BEARINGS ARE BASED ON THE BEARING OF PASS & COVINA RD. PER C.S.B-80-6.

F.B. 489-47-62

FIELD WORK BY: L.D. MOORE
OFFICE WORK BY: F.A. WOOD
CHECKED BY: R.V. WORTH
HUM HOGGINS

DIV. 38

Original Revised Nov. 1963 ... A.F.C.