
CHO EX MISSION

DE

SAN FERNANDO

P. 1 - 605

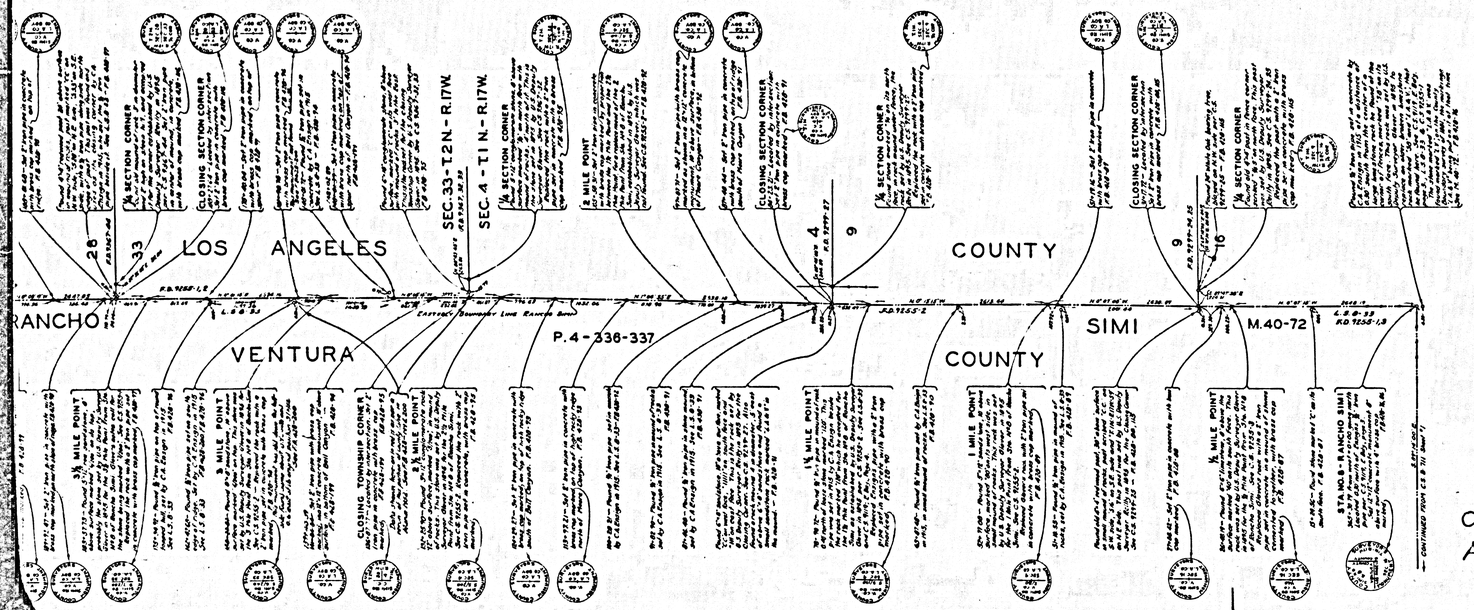

INDEX 60-61-63

MAP OF

BOUNDARY LINE

BETWEEN

LOS ANGELES COUNTY

AND

VENTURA COUNTY

FROM

THE PACIFIC OCEAN

TO

THE KERN COUNTY BOUNDARY

COUNTY SURVEYORS MAP Nº B-711

SHEET Nº 2 OF 3 SHEETS

SCALE: 1 INCH = 600 FT.

WORK ORDER Nº 250

J. E. ROCKHOLD - COUNTY SURVEYOR

SURVEYED MAY 1928 TO OCT 1932

SURVEYED UNDER INSTRUCTIONS OF THE BOARD OF SUPERVISORS PER ORDER DATED APRIL 19, 1926

BEARINGS ARE BASED ON OBSERVATION OF POLARIS. SEE F.B. 402 - 169 AND 170

F.B. 402 - 91-298

F.B. 428 - 1-180

FIELD WORK BY F. C. HOWARD

OFFICE WORK BY W. H. BLACKNER
K. R. McPHERSON
E. A. WOOD

CHECKED BY K. R. McPHERSON

See Sheet No. for memorandum regarding approval.

NOTE

THIS IS A DUPLICATE TRACING

THE ORIGINAL WHICH IS PARTLY DAMAGED BY FIRE IS FILED IN THE VAULT

Data added on South Line of Section 21, T. 5 N., R. 17 W. by U. S. E.

CSB-711-2

A1 OF A4

T. 3 N. — R. 17 W.

T. 2 N. — R. 17 W.

T. 3 N. — R. 17 W.

TRACT Nº 9199 MB 123-44

EASTERLY BOUNDARY RANCHO SIMI

L.S. 20-37

SIMI

RANCHO

RANCHO

LOS ANGELES

VENTURA

COUNTY

COUNTY

M. 40-73

P. 4-336-337

P. 4

SECTION CORNER

¼ SECTION CORNER

WITNESS CORNER

CLOSING TOWNSHIP CORNER

CLOSING SECTION CORNER

ANGLE POINT

½ MILE POINT

¼ MILE POINT

⅛ MILE POINT

MARGINAL MAP NO. 2

SHOWING INTERSECTION OF THE COUNTY BOUNDARY WITH PROPOSED BROWNS CN. ROAD

SCALE-1"=100'

MARGINAL MAP NO. 1

SHOWING INTERSECTION OF THE COUNTY BOUNDARY WITH SANTA SUSANA PASS ROAD

SCALE-1"=100'

CS B-711-2

A3 OF A4

SHEET 1 OF 3 SHEETS

COUNTY SURVEYOR'S MAP NO. B-711

SHEET 1 OF 3 SHEETS

T. 3 N.

SAN FRANCISCO

P-1-521-522

L.S. 21-4

RANCHO

L.S. 21-2

L.S. 21-3

LOS ANGELES

VENTURA

P. 4-336-337

M. 40-73

TRACT Nº 9199 MB

CS B-711-2
A4 of A4

RANCHO EX MISSION DE SAN FERNANDO

P. 1-605

RANCHO SIMI

P. 4-336-337

P. 4-336-337

MARGINAL MAP NO. 1
SHOWING INTERSECTION OF THE COUNTY BOUNDARY WITH SANTA SUSANA PASS ROAD
SCALE - 1" = 100'

CS B-711-2
A2 OF A4