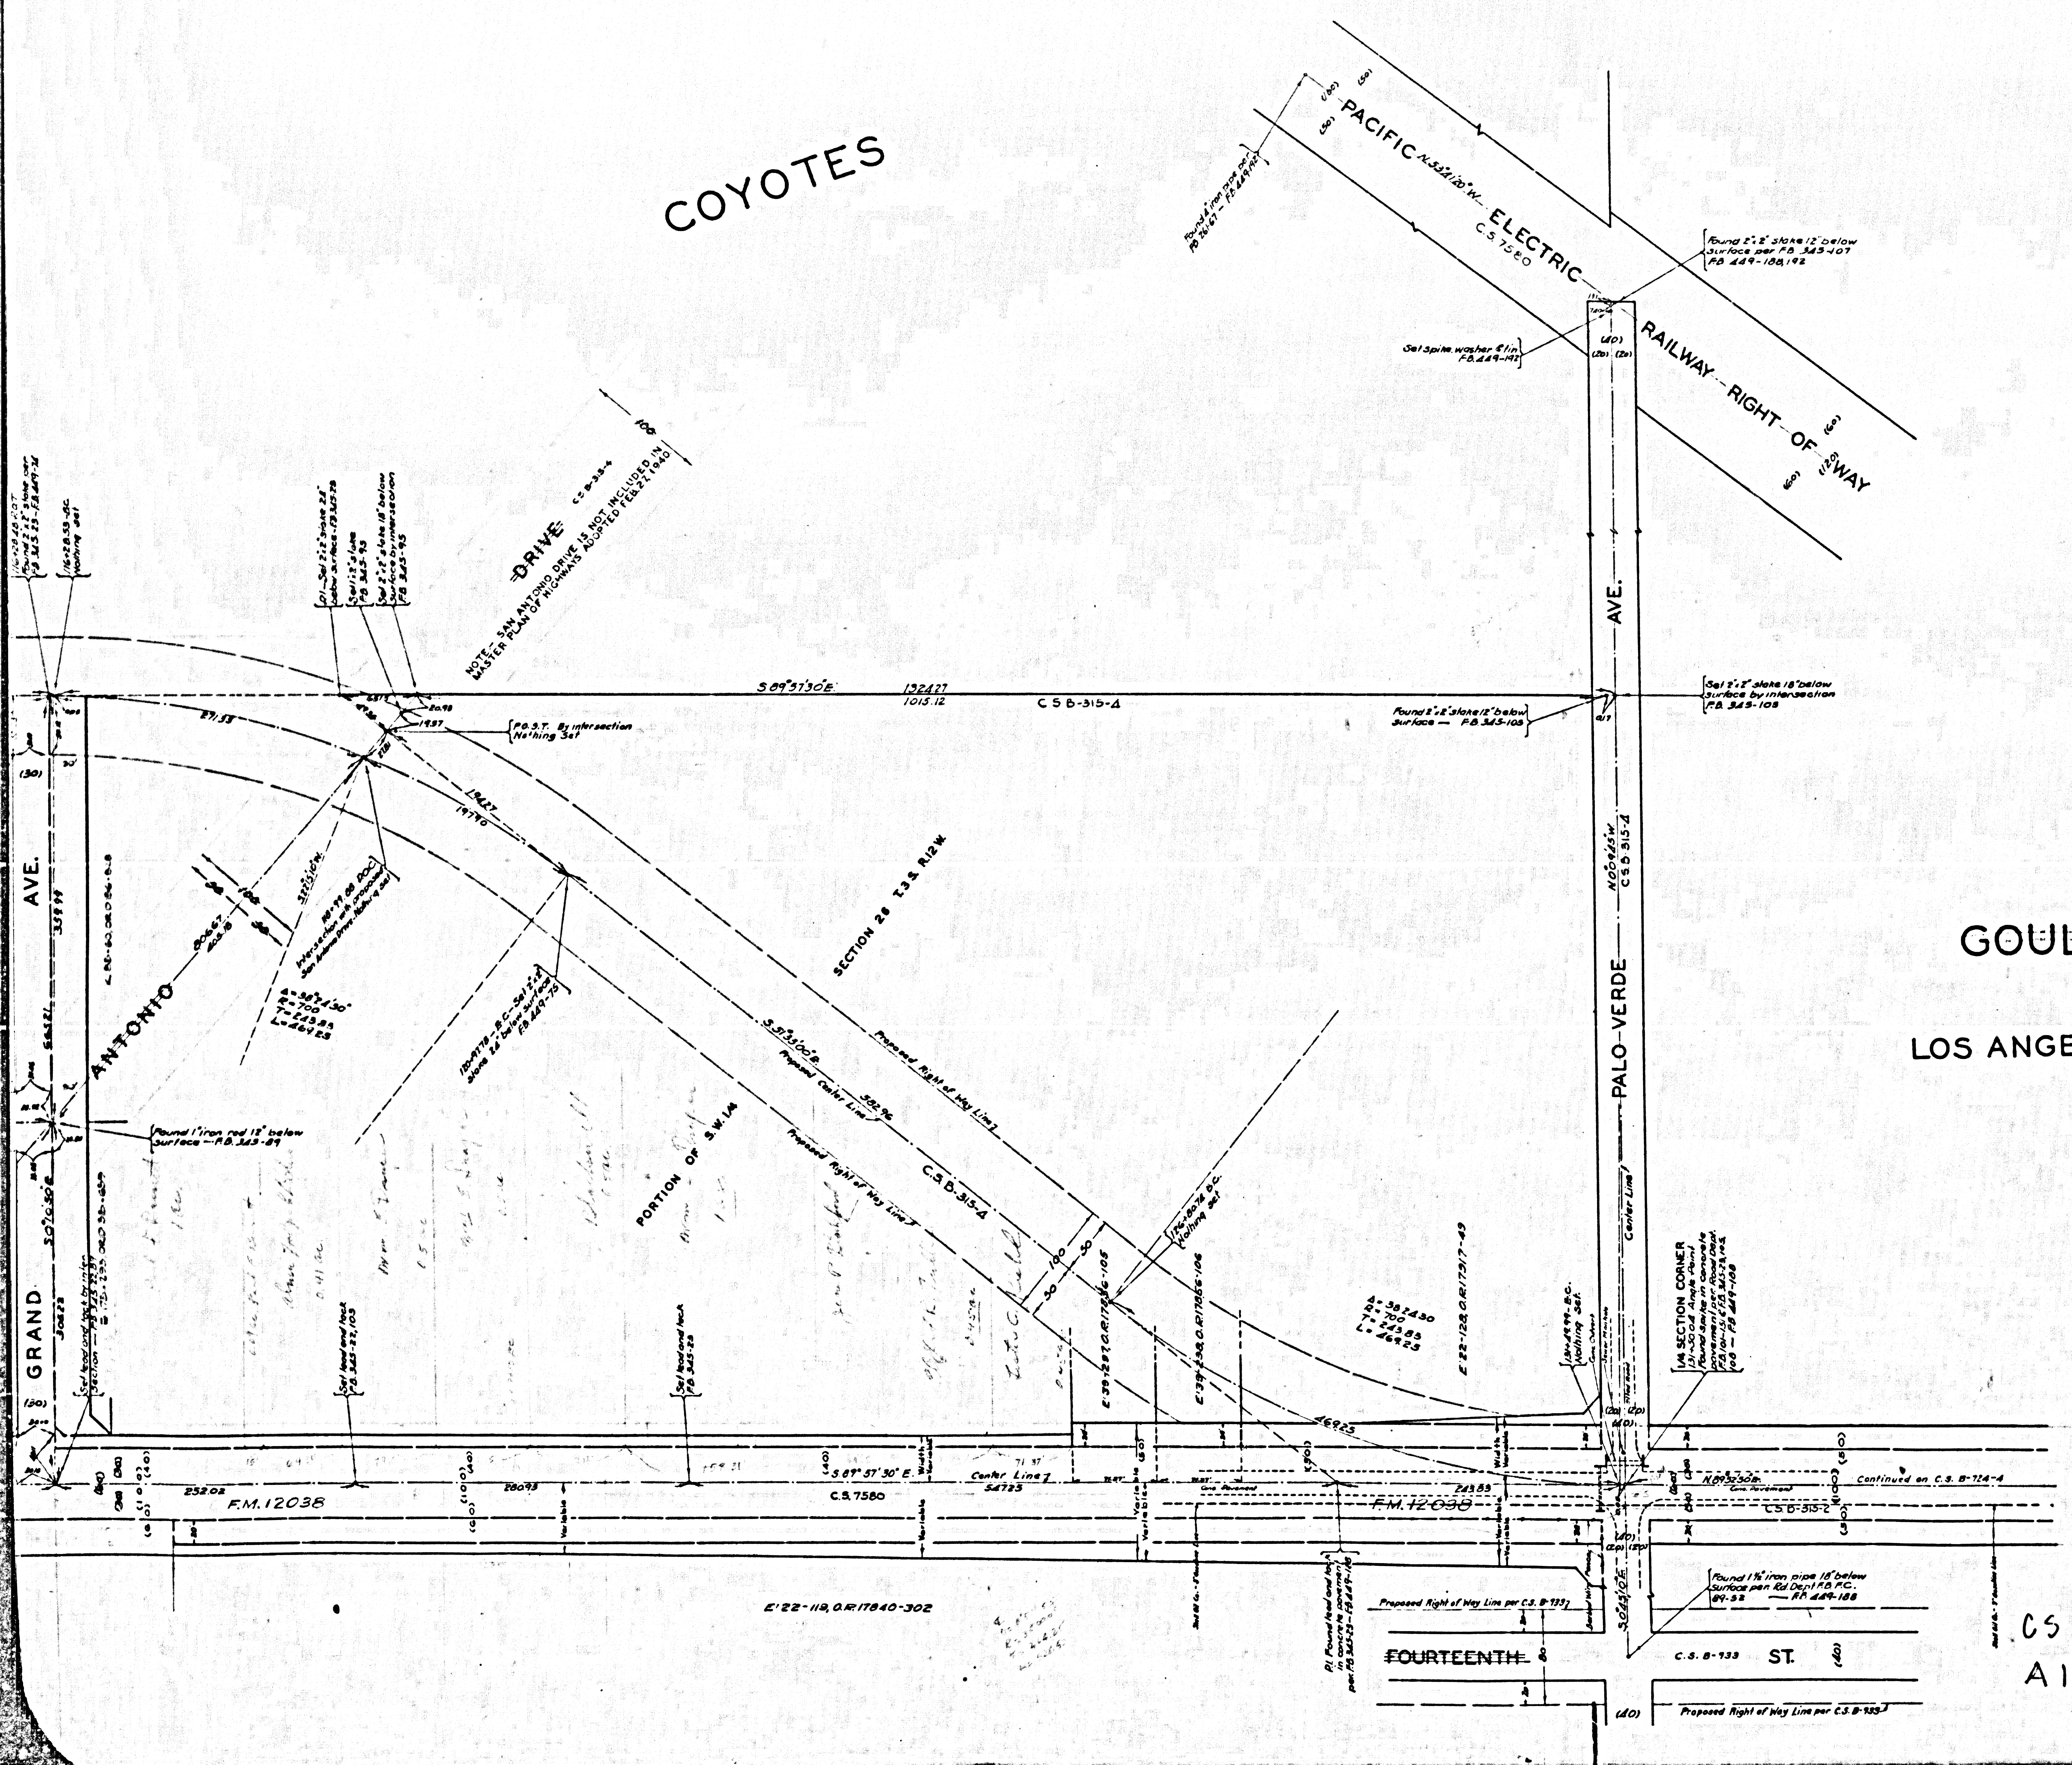
COYOTES
PACIFIC ELECTRIC RAILWAY RIGHT OF WAY
C.S.7580
DRIVE
NOTE: SAN ANTONIO DRIVE IS NOT INCLUDED IN MASTER PLAN OF HIGHWAYS ADOPTED FEB.21,1940
S 09°57'30"E
1324.77
1015.12
C.S.B-315-4
ANTONIO
GRAND AVE.
PALO-VERDE AVE.
SECTION 28 T.3 S. R.12 W.
PORTION OF S.W.1/4
Proposed Right of Way Line
Proposed Center Line
Center Line
C.S.B-315-4
S 87°57'30" E
F.M.12038
C.S.7580
E'22-119, O.R.17840-302
FOURTEENTH ST.
C.S.B-933
Proposed Right of Way Line per C.S.B-933
Continued on C.S.B-724-4
Found 1" iron rod 12" below surface — F.B.325-89
Found 2"x2" stake 12" below surface per F.B.325-107
F.B.449-188,192
Set spike washer & tin F.B.449-192
Found 2"x2" stake 12" below surface — F.B.325-105
Set 2"x2" stake 18" below surface by intersection F.B.325-105
P.B.S.T. By intersection Nothing Set
Found 1½" iron pipe 18" below surface per Rd Dept F.B. F.C. 89-53 — F.B.449-188
N 00°02'45"W
C.S.B-315-4

MAP OF

BLVD

GOULED - ARTESIA AVENUE

FROM

DOWNEY AVENUE

TO

LOS ANGELES - ORANGE COUNTY BOUNDARY

COUNTY SURVEYORS MAP Nº B-724.
SHEET Nº 3. OF 6 SHEETS.
SCALE - 1.INCH = 50 FT.

JOB NUMBER, 7053

J.E.ROCKHOLD.- COUNTY SURVEYOR
SURVEYED-JULY 1931 - FEB 1932.

SURVEYED UNDER INSTRUCTIONS OF THE BOARD OF SUPERVISORS PER ORDER DATED JUNE 8 1931.
BEARINGS ARE BASED ON THE BEARING OF WOODRUFF AVE PER C.S.B-315-4.

F.B.449 - 81-254

FIELD WORK BY.....S.E.BUTLER.
E.A.ROSECRANS
OFFICE WORK BY......O.L.PACK.
K.V.MORIN
CHECKED BY........A.H.DREW.

FOR INDEX MAP SEE C.S. B-724-1
INDEX 33
Revised, July, 1944.— J.D.Price.
Revised June 1956 by — J.S.H.

CS B-724-3
A1 OF A4

BEACH AVE.
PALM AVE.
BEVERLY AVE.
ACRES
No 6
14-110-111
SHEET M.B.
BIXBY AVE.
ARTESIA CT.
ARTESIA PLACE
Center Line
F.M. 12038
C.S. B-117-3
C.F. 1327
TOR: AB-11803
TOR: P-8294
TOR: P-8295
TOR: AB-11800
Proposed Right of Way Line
439
440
441
442
443
444
445
446
447
362
363
364
365
366
367
461
460
459
458
457
456
455
454
453
452
451
450
449
448
SOMERSET
No 7
14-105
RANCHO
WESTERLY LINE RANCHO LOS COYOTES
HACIENDA
MONTEREY
TRACT
WOODRUFF AVE.
SECTION CORNER
C.F. 1383
C.S. B-2038
ARTESIA
AVE.
27
26
34
35

FOR TOPOGRAPHY SEE F.B. 449-188-185

C S B-724-3
A3 OF A4


PALM AVE.
BEVERLY AVE.
ARTESIA AVE.
RAMONA AVE.
CEDAR AVE.
AVE.
ARDMORE
BOULEVARD AVE.
BELLFLOWER
SOMERSET
ACRES
No 1 16-136
BELL FLOWER
SOMERSET
SHEET M.B.
SHEET M.B.
F.M. 12036
F.M. 12038
C.S. B-117-3
Center Line
Proposed Right of Way Line
Continued from C.S. B-724-2
TOR: R-8851
TOR: R-8862
112
113
114
115
116
117
118
119
120
438
439
440
441
442
443
444
129
128
127
126
125
124
123
122
121
462
461
460
459
458
457
456

FOR TOPOGRAPHY SEE F.B. 449-160-170

CS B-724-3

A4 OF A4

AVE.
AVE.
No 6
110-111
AVE.
PLACE
TOR: P-8295
366
367
COYOTES
LOS
P.1-493
C.S. 5313
C.S. 6282
DRIVE
Proposed Right of Way Line
Proposed Center Line
S 89°57'30" E
HACIENDA
AVE.
C.S. B-315-4
North Line Hacienda Ave.
AVE.
AVE.
6493
ANTONIO
RANCHO
MONTEREY
AVE.
Center Line
No
80-85
M.B.
TRACT
WOODRUFF
CALIFORNIA
GRAND
SAN
Proposed Right of Way Line
SECTION CORNER
SECTION 26 T.3.S. R.12.W.
PORTION OF S.W. 1/4
Proposed Center Line
C.S. B-315-4
ARTESIA
AVE.
Center Line
C.F. 1383
C.S. B-2038
F.M. 12038
F.M. 12038
C.S. 7580
27
26
34
35
CARPINTERO AVE.
C.S. B-315-4
E'22-119, O.R. 17840-302

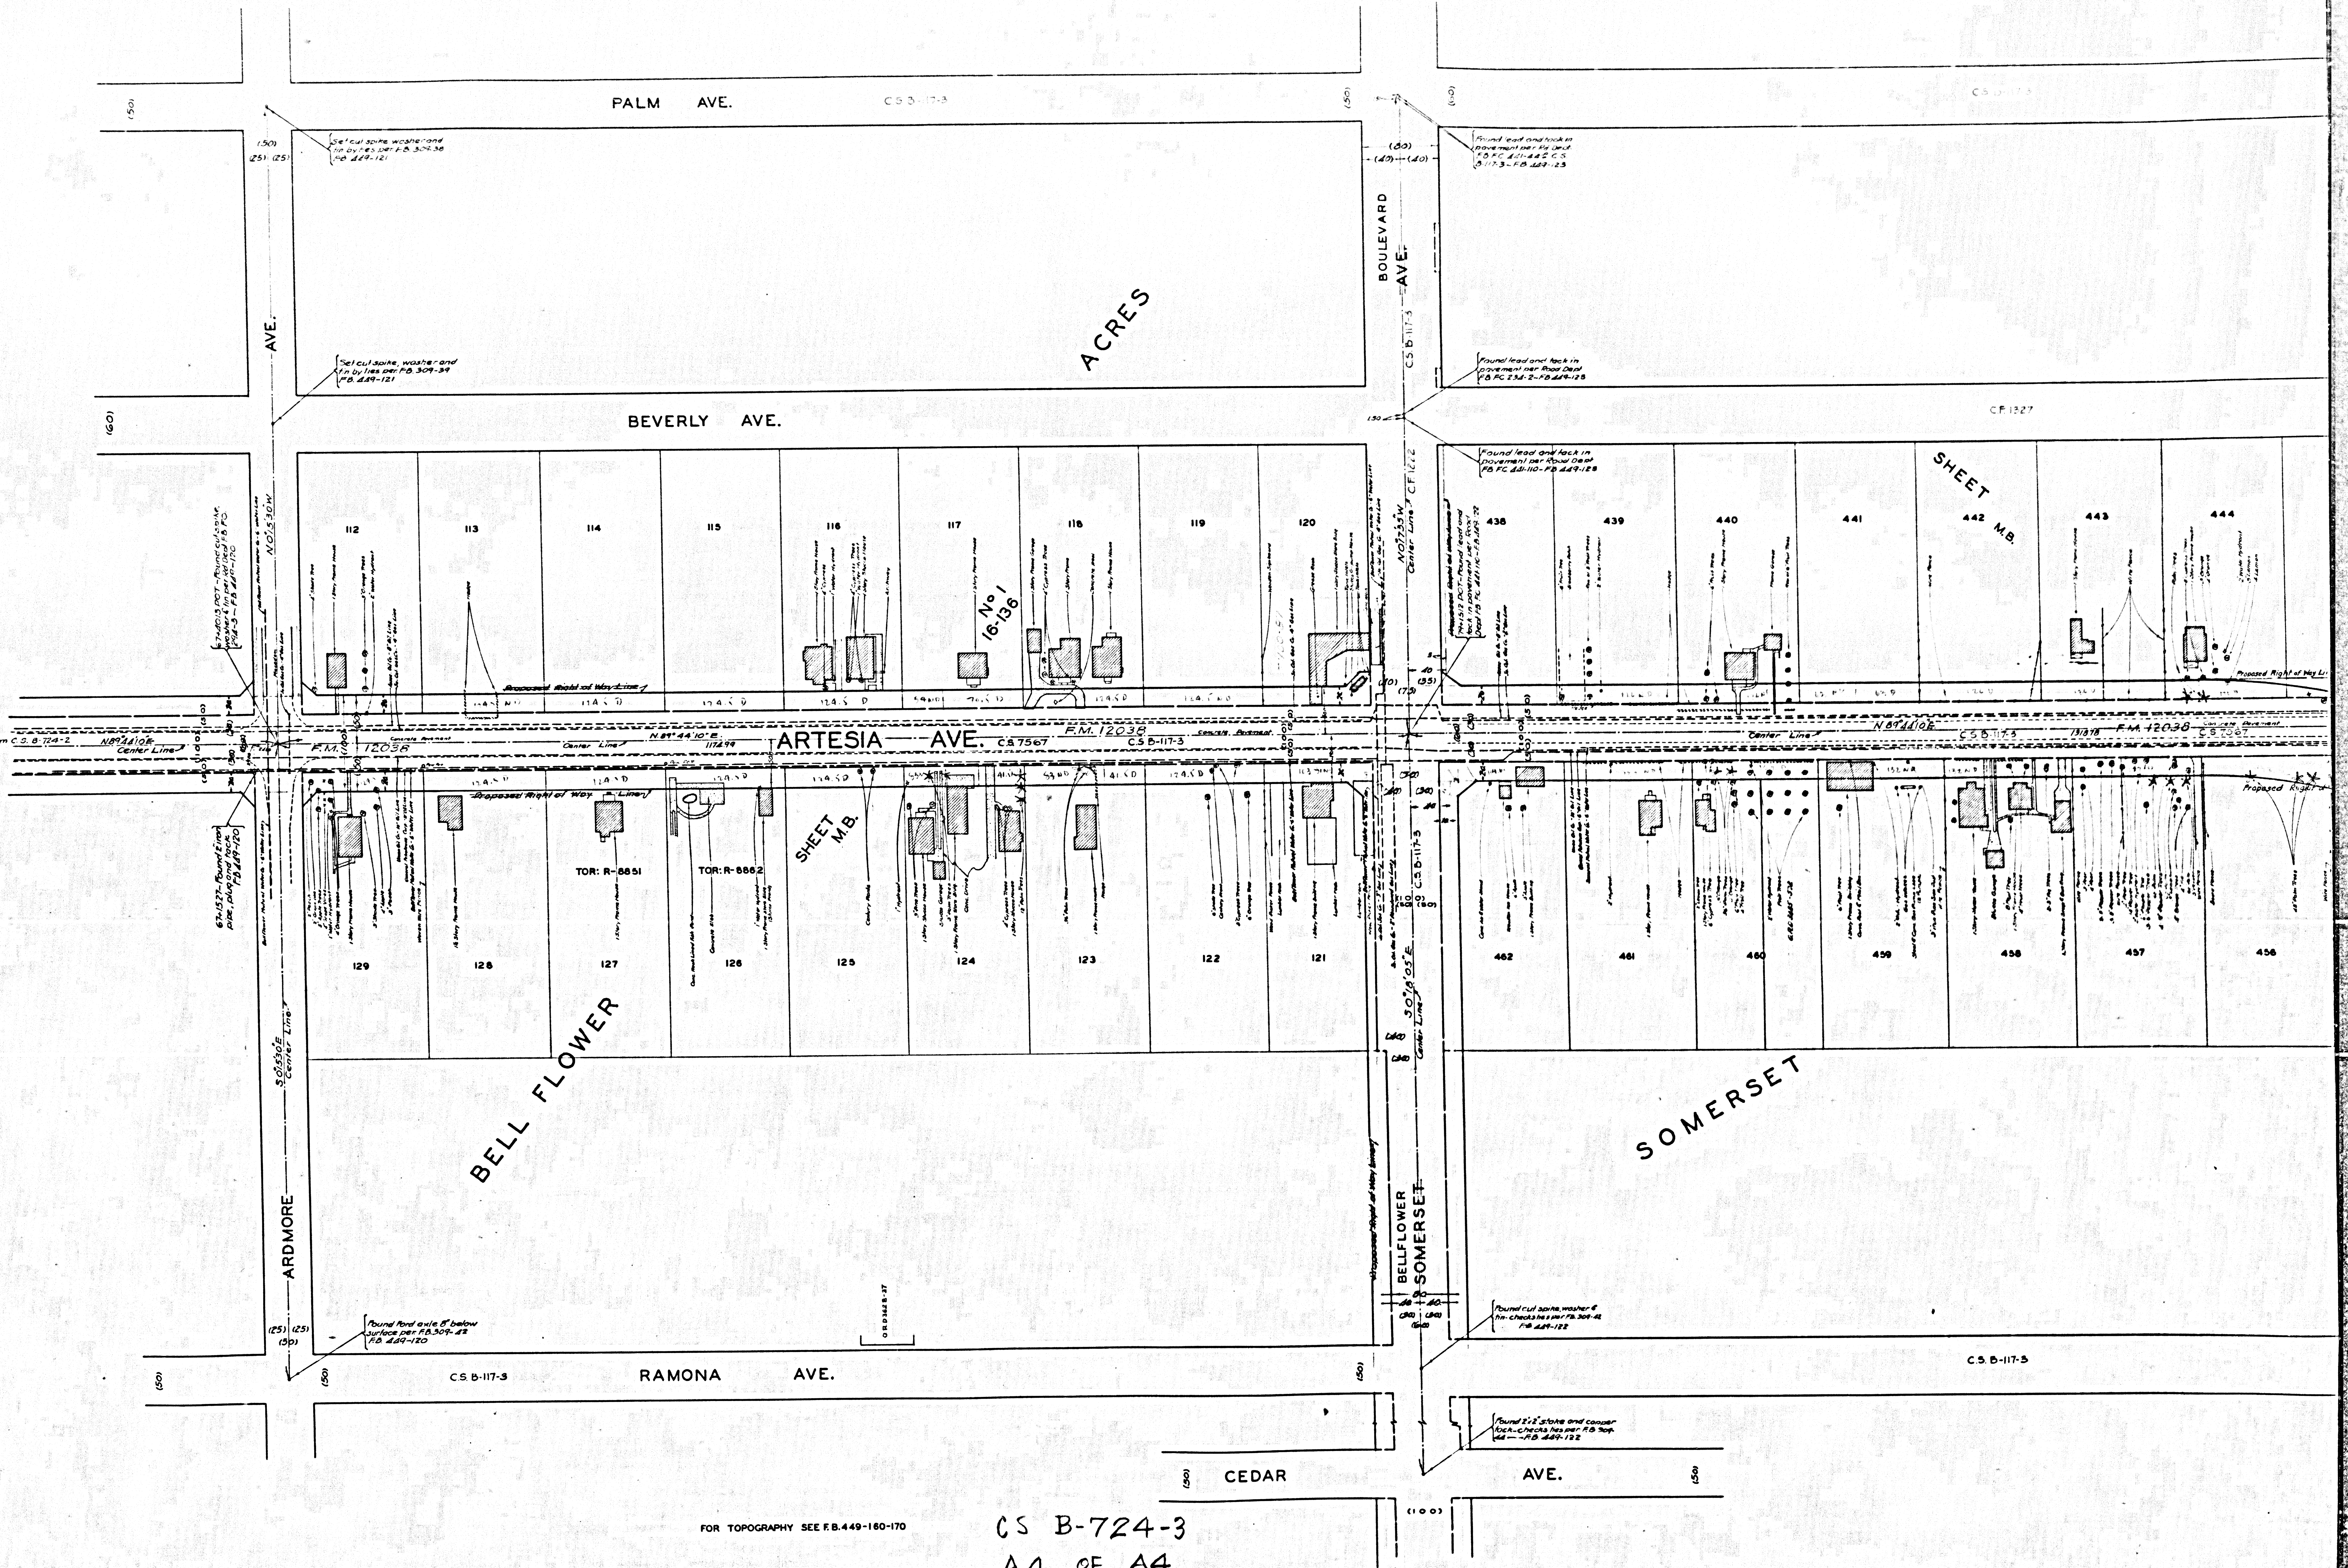CS B-724-3

A2 OF A4