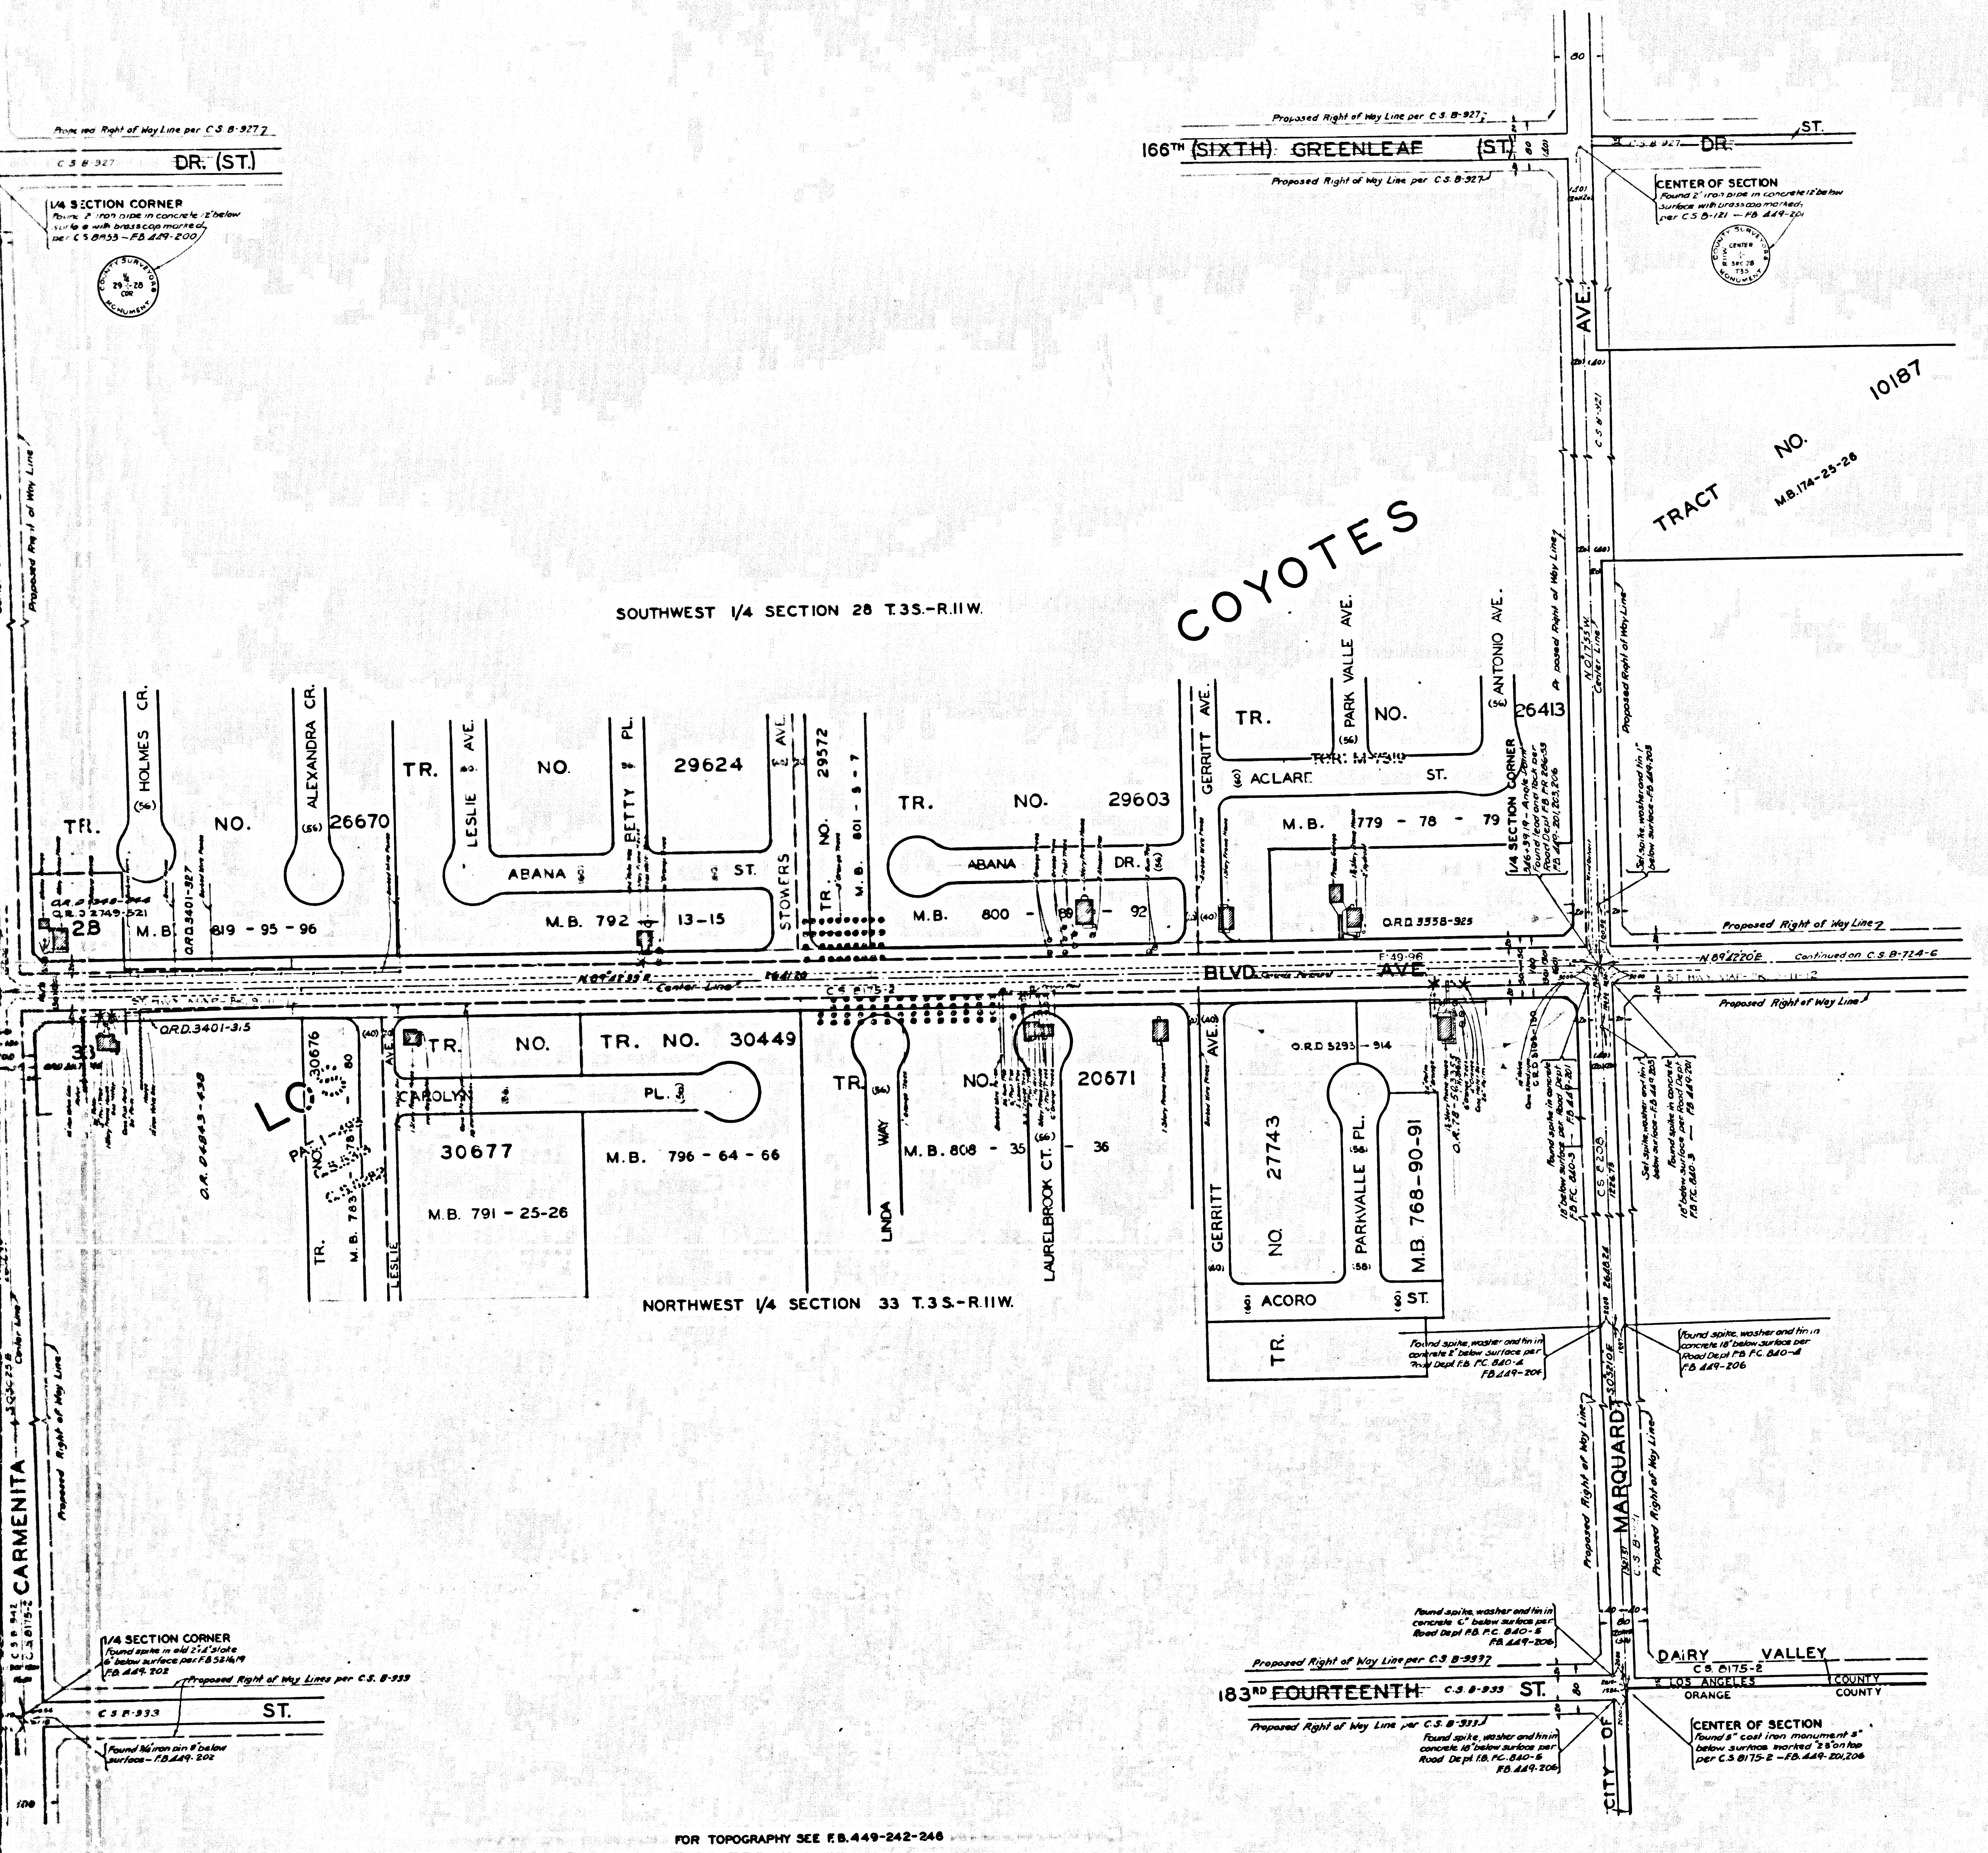
Proposed Right of Way Line per C.S. B-927
C.S. B-927 DR. (ST.)
1/4 SECTION CORNER
Found 2" iron pipe in concrete 12" below surface with brass cap marked, per C.S. B-853 – F.B. 449-200
COUNTY SURVEYORS MONUMENT 1/4 29 28 COR
Proposed Right of Way Line per C.S. B-927
166TH ~~(SIXTH)~~ ~~GREENLEAF~~ (ST.)
Proposed Right of Way Line per C.S. B-927
80
C.S. B-927 ~~DR.~~ ST.
CENTER OF SECTION
Found 2" iron pipe in concrete 12" below surface with brass cap marked, per C.S. B-121 – F.B. 449-201
COUNTY SURVEYORS MONUMENT CENTER SEC 28 T3S R11W
AVE.
C.S. B-321
TRACT NO. 10187
M.B. 174-25-26
COYOTES
SOUTHWEST 1/4 SECTION 28 T.3S.-R.11W.
Proposed Right of Way Line
TR. HOLMES CR. NO. ALEXANDRA CR. 26670
M.B. 619-95-96
28
TR. LESLIE AVE. NO. BETTY PL. 29624
ABANA ST.
M.B. 792 13-15
AVE. 29572
STOWERS
TR. NO. M.B. 801-6-7
TR. NO. 29603
ABANA DR.
M.B. 800 - 88 - 92
GERRITT AVE.
TR. PARK VALLE AVE. NO.
ACLARE ST.
M.B. 779 - 78 - 79
ANTONIO AVE.
26413
1/4 SECTION CORNER
O.R.D. 3558-325
Proposed Right of Way Line
BLVD. AVE.
Center Line
Continued on C.S. B-724-6
Proposed Right of Way Line
O.R.D. 3401-3.5
TR. NO. TR. NO. 30449
30676
CAROLYN PL.
30677
M.B. 791-25-26
M.B. 796-64-66
TR. NO. 20671
LINDA WAY
M.B. 808 - 35 - 36
LAURELBROOK CT.
GERRITT AVE.
TR. NO. 27743
PARKVALLE PL.
M.B. 768-90-91
O.R.D. 5293-314
ACORO ST.
NORTHWEST 1/4 SECTION 33 T.3S.-R.11W.
LO
CARMENITA
Proposed Right of Way Line
1/4 SECTION CORNER
Found spike in old 2"x4" stake 6" below surface per F.B. 221-19 F.B. 449-202
Proposed Right of Way Line per C.S. B-933
C.S. B-933 ST.
Found 1/2" iron pin 8" below surface – F.B. 449-202
Found spike, washer and tin in concrete 6" below surface per Road Dept. F.B. F.C. 840-6 F.B. 449-206
Found spike, washer and tin in concrete 18" below surface per Road Dept. F.B. F.C. 840-6 F.B. 449-206
MARQUARDT
C.S. B-321
Proposed Right of Way Line
Found spike, washer and tin in concrete 6" below surface per Road Dept. F.B. F.C. 840-5 F.B. 449-206
Proposed Right of Way Line per C.S. B-933
183RD ~~FOURTEENTH~~ C.S. B-933 ST.
80
Proposed Right of Way Line per C.S. B-933
Found spike, washer and tin in concrete 18" below surface per Road Dept. F.B. F.C. 840-5 F.B. 449-206
CITY OF
DAIRY VALLEY
C.S. 8175-2
LOS ANGELES COUNTY
ORANGE COUNTY
CENTER OF SECTION
Found 5" cast iron monument 5" below surface marked "23" on top per C.S. 8175-2 – F.B. 449-201, 206
FOR TOPOGRAPHY SEE F.B. 449-242-246

MAP OF

~~GOULD~~-ARTESIA ~~AVENUE~~ BLVD.

FROM

DOWNEY AVENUE

TO

LOS ANGELES-ORANGE COUNTY BOUNDARY

COUNTY SURVEYORS MAP № B-724.
SHEET № 5 OF 6 SHEETS
SCALE - 1 INCH = 100 FT.

JOB NUMBER 7053

J.E. ROCKHOLD - COUNTY SURVEYOR.
SURVEYED - JULY 1931 – FEB. 1932.

SURVEYED UNDER INSTRUCTIONS OF THE BOARD OF SUPERVISORS PER ORDER DATED JUNE 8, 1931.
BEARINGS ARE BASED ON THE BEARING OF WOODRUFF AVE. PER C.S. B-315-4.

F.B. 449 - 81-254.

FIELD WORK BY.... S.E. BUTLER.
E.A. ROSECRANS.
OFFICE WORK BY...... O.L. PACK.
K.V. MORIN.
CHECKED BY....... A.H. DREW.

FOR INDEX MAP SEE C.S. B-724-1
INDEX 33
INDEX 34

Revised July 1956 by J.S.H.

C S B-724-5
A1 of A3

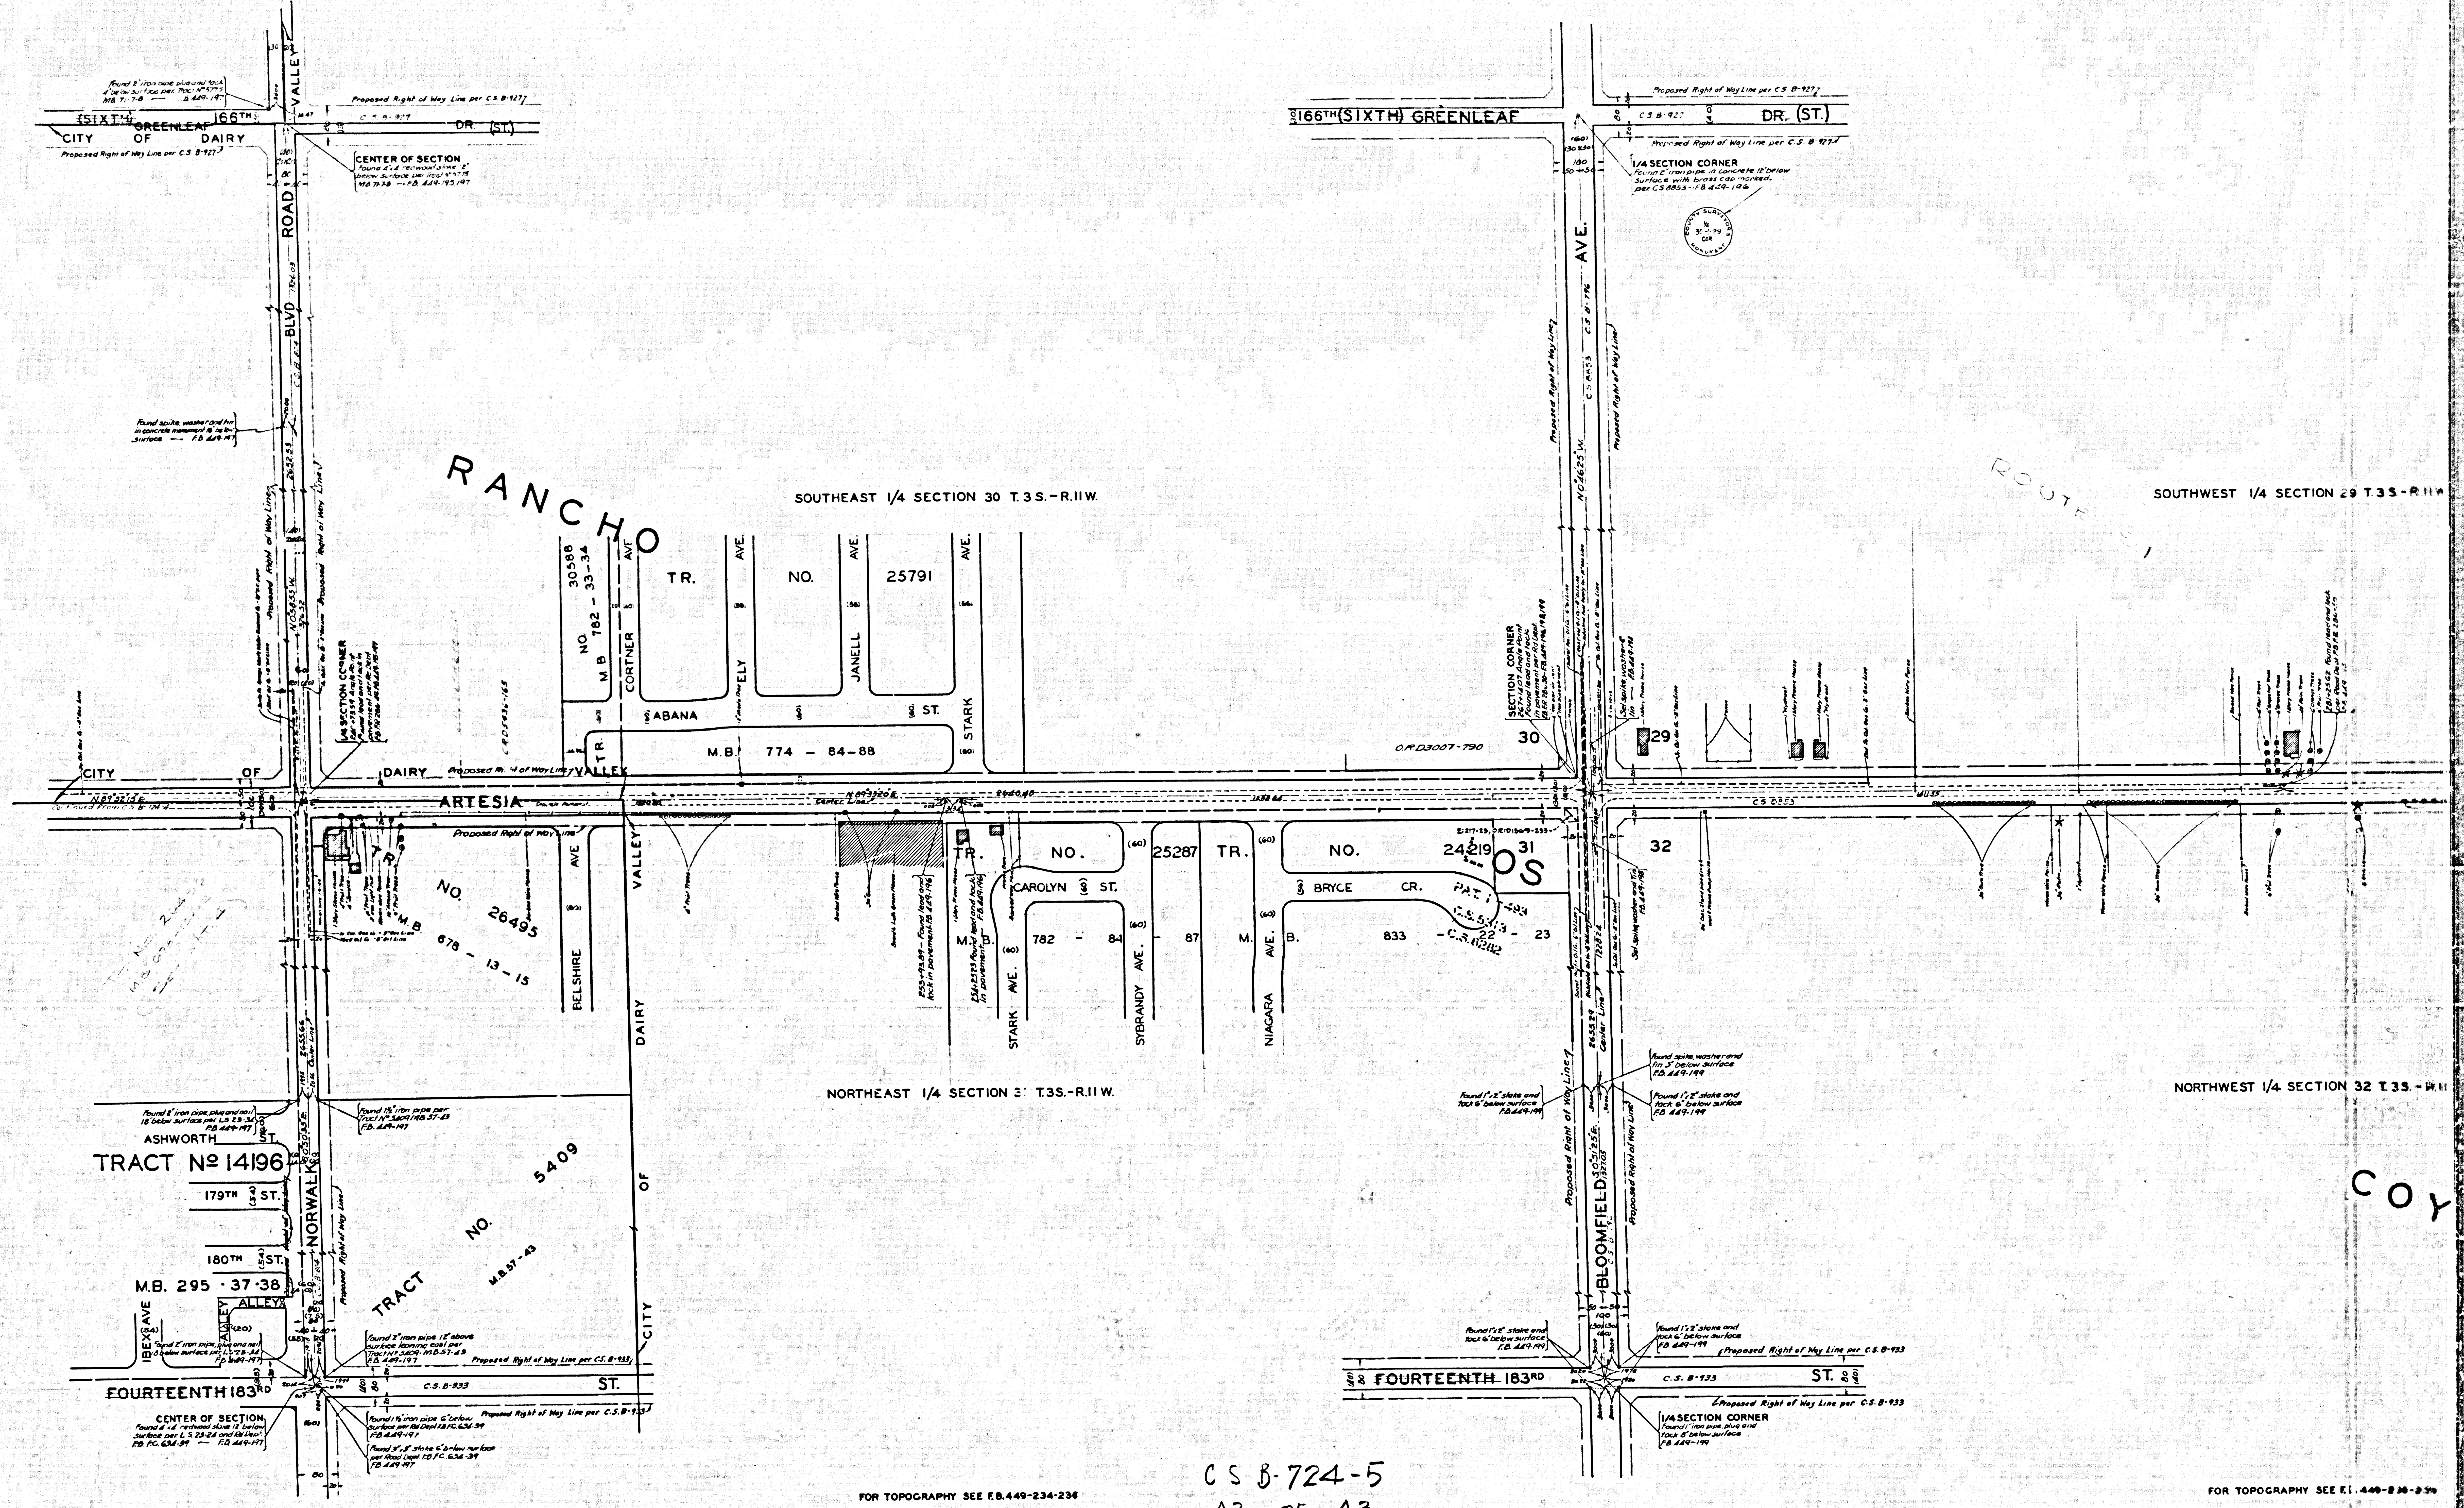

166TH (SIXTH) GREENLEAF DR. (ST.)
CITY OF DAIRY
VALLEY BLVD ROAD
Proposed Right of Way Line per C.S. B-927
CENTER OF SECTION
RANCHO
LOS
COY
SOUTHEAST 1/4 SECTION 30 T.3S.-R.11W.
SOUTHWEST 1/4 SECTION 29 T.3S.-R.11W.
NORTHEAST 1/4 SECTION 31 T.3S.-R.11W.
NORTHWEST 1/4 SECTION 32 T.3S.-R.11W.
ROUTE
TR. NO. 25791
TR. NO. 30588 M.B. 782-33-34
CORTNER AVE.
ELY AVE.
JANELL AVE.
STARK AVE.
ABANA ST.
M.B. 774-84-88
ARTESIA
CITY OF DAIRY VALLEY
ORD 3007-790
30
29
31
32
1/4 SECTION CORNER
SECTION CORNER
TR. NO. 26495 M.B. 678-13-15
BELSHIRE AVE.
DAIRY VALLEY
TR. NO. 25287 M.B. 782-84-87
CAROLYN ST.
SYBRANDY AVE.
TR. NO. 24219 M.B. 833-22-23
BRYCE CR.
NIAGARA AVE.
BLOOMFIELD AVE.
Proposed Right of Way Line
Center Line
ASHWORTH ST.
TRACT Nº 14196
179TH ST.
180TH ST.
M.B. 295-37-38
ALLEY
IBEX AVE.
NORWALK
TRACT NO. 5409 M.B. 57-43
CITY OF DAIRY
FOURTEENTH 183RD ST.
C.S. B-933
Proposed Right of Way Line per C.S. B-933
CENTER OF SECTION
1/4 SECTION CORNER
FOR TOPOGRAPHY SEE F.B. 449-234-236
FOR TOPOGRAPHY SEE F.B. 449-236-236

C S B-724-5
A3 OF A3

Proposed Right of Way Line per C.S. B-927
166TH (SIXTH) GREENLEAF
DR. (ST.)
C.S. B-927
Proposed Right of Way Line per C.S. B-927
CENTER OF SECTION
SHOEMAKER
AVE.
Proposed Right of Way Line
SOUTHWEST 1/4 SECTION 29 T.3S.-R.11W.
SOUTHEAST 1/4 SECTION 29 T.3S.-R.11W.
166TH (SIXTH) GREENLEAF
DR. (ST.)
1/4 SECTION CORNER
ROAD
TR. NO. 23213
AVE.
M.B. 777 - 95 - 96
TR. NO. 29737
LEAL AVE.
ABANA PL.
M.B. 806 - 67 - 68
TRACT
PIRES
AVE.
ACLARE ST.
26049
NO. M.B. 759 - 34 - 35
ABANA PL.
SECTION CORNER
29
28
TR. NO.
HOLMES CR.
ALEXANDRA CR.
26670
M.B. 819 - 95 - 96
TR.
BLVD.
ARTESIA
C.S. 8855
O.R. D3273-565
TR. NO. 29444
ALATHA ST.
GLENDA ST.
TERRY LYN LN.
M.B. 829 - 56 - 58
LORI ANN LN.
FREEWAY
TR. NO. 29570
CAROLYN
M.B.
JEFFREY AVE.
804 - 98 - 100
VICKIE
ACORO ST.
PL.
NO. M.B. 770-15-18
TRACT
LEA
ACORO PL.
23106
TR. NO. 29155
TR. NO. 30503
TR. NO. 23130
ST.
M.B. 805 - 40
M.B. 778 - 51 - 52
M.B. 774 - 1 - 2
29926 - 1 - 3
NO. 773 -
ACORO PL.
TRACT M.B.
MARTHA
AVE.
32
33
O.R. D3273-362
O.R. 3401-315
30676
NORTHWEST 1/4 SECTION 32 T.3S.-R.11W.
NORTHEAST 1/4 SECTION 32 T.3S.-R.11W.
COYOTES
RANCHO
CARMENITA
Proposed Right of Way Line
1/4 SECTION CORNER
Proposed Right of Way Line per C.S. B-933
FOURTEENTH 183RD
C.S. B-933
ST.
Proposed Right of Way Line per C.S. B-933
183RD FOURTEENTH
ST.
LO

FOR TOPOGRAPHY SEE F.B. 449-236-239

CS B-724-5
A2 OF A5

FOR TOPOGRAPHY SEE F.B. 449-239-242