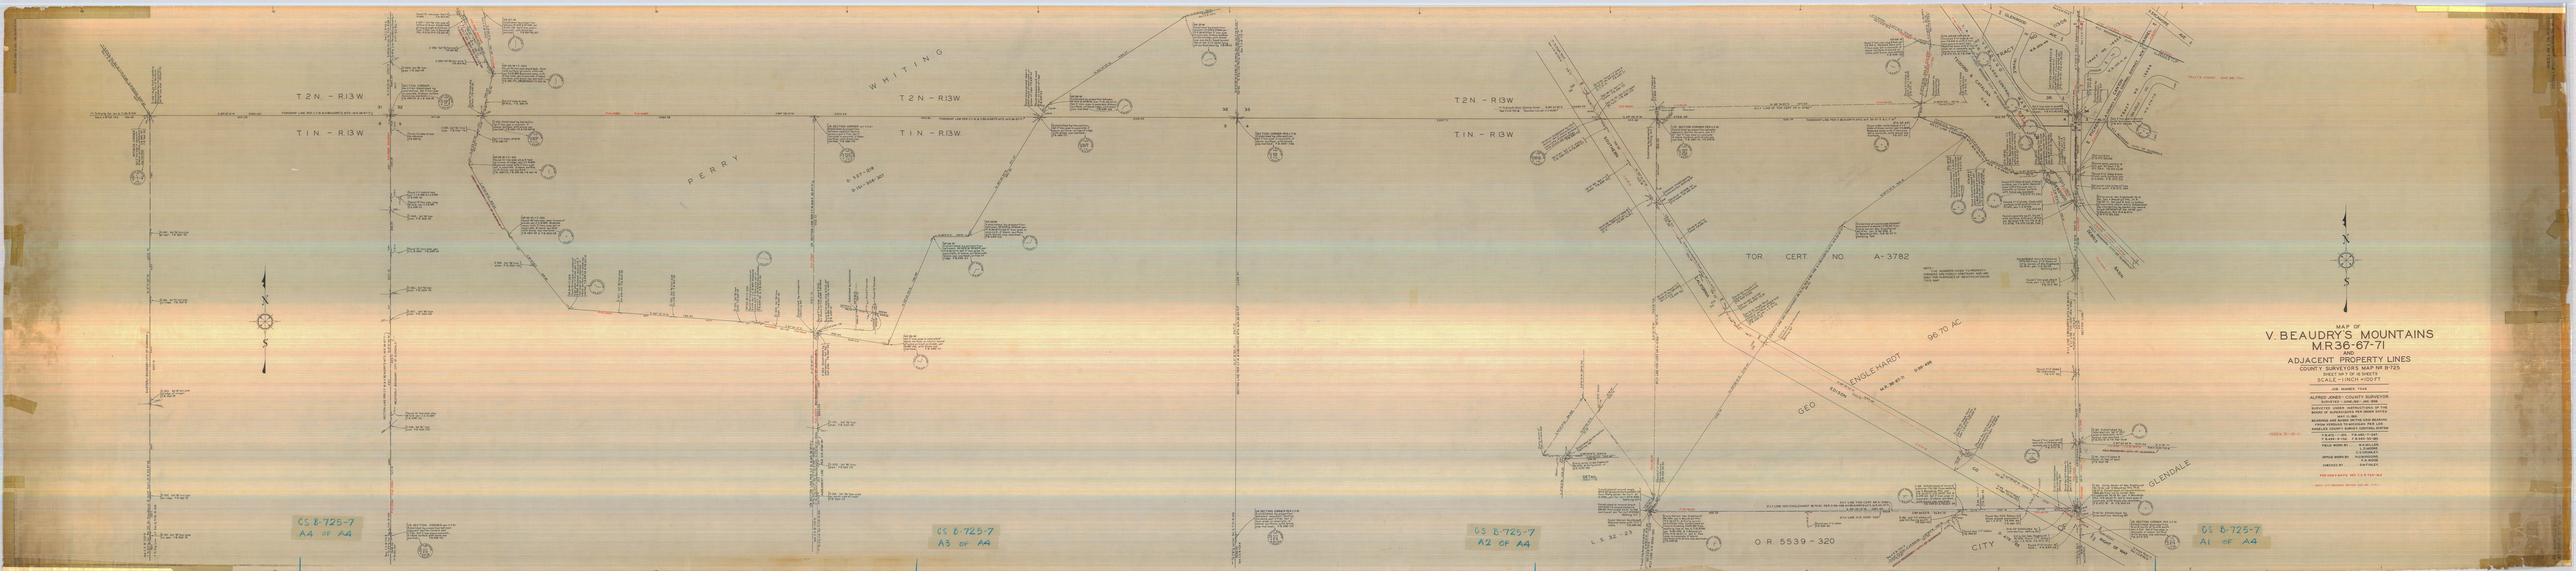

T 2 N. - R 13 W.
T 1 N. - R 13 W.
WHITING
PERRY
TOR. CERT. NO. A-3782
96.70 AC.
GEO. ENGLEHARDT
EDISON
O.R. 5539 - 320
CITY OF GLENDALE
CS B-725-7
A4 OF A4
CS B-725-7
A3 OF A4
CS B-725-7
A2 OF A4
CS B-725-7
A1 OF A4
MAP OF
V. BEAUDRY'S MOUNTAINS
M.R.36-67-71
AND
ADJACENT PROPERTY LINES
COUNTY SURVEYORS MAP NR B-725
SHEET 1 OF 10 SHEETS
SCALE - 1 INCH = 100 FT.
JOB NUMBER 7243
ALFRED JONES - COUNTY SURVEYOR
SURVEYED - JUNE 1967 - JAN. 1968
SURVEYED UNDER INSTRUCTIONS OF THE BOARD OF SUPERVISORS OF LOS ANGELES
MAY 21, 1968
BEARINGS AND DISTANCES ON THE LAND BEARING FROM EXISTING TO MONTEREY PARK LINE
PROPERTY COUNTY SURVEY CONTROL SYSTEM
F.B. 1967 - 1968 F.B. 1967 - 1969
F.B. 1968 - 1969 F.B. 1968 - 1969
FIELD WORK BY: R. A. MILLER
R. A. MILLER
J. A. CHAMBERS
OFFICE WORK BY: R. A. MILLER
J. A. CHAMBERS
CHECKED BY: R. A. MILLER
R. A. MILLER
FOR SIDEWALKS SEE C.S. B-725-16.2
NOTE: CITY BOUNDARY SHOWN SEE SHT. 7 OF 10