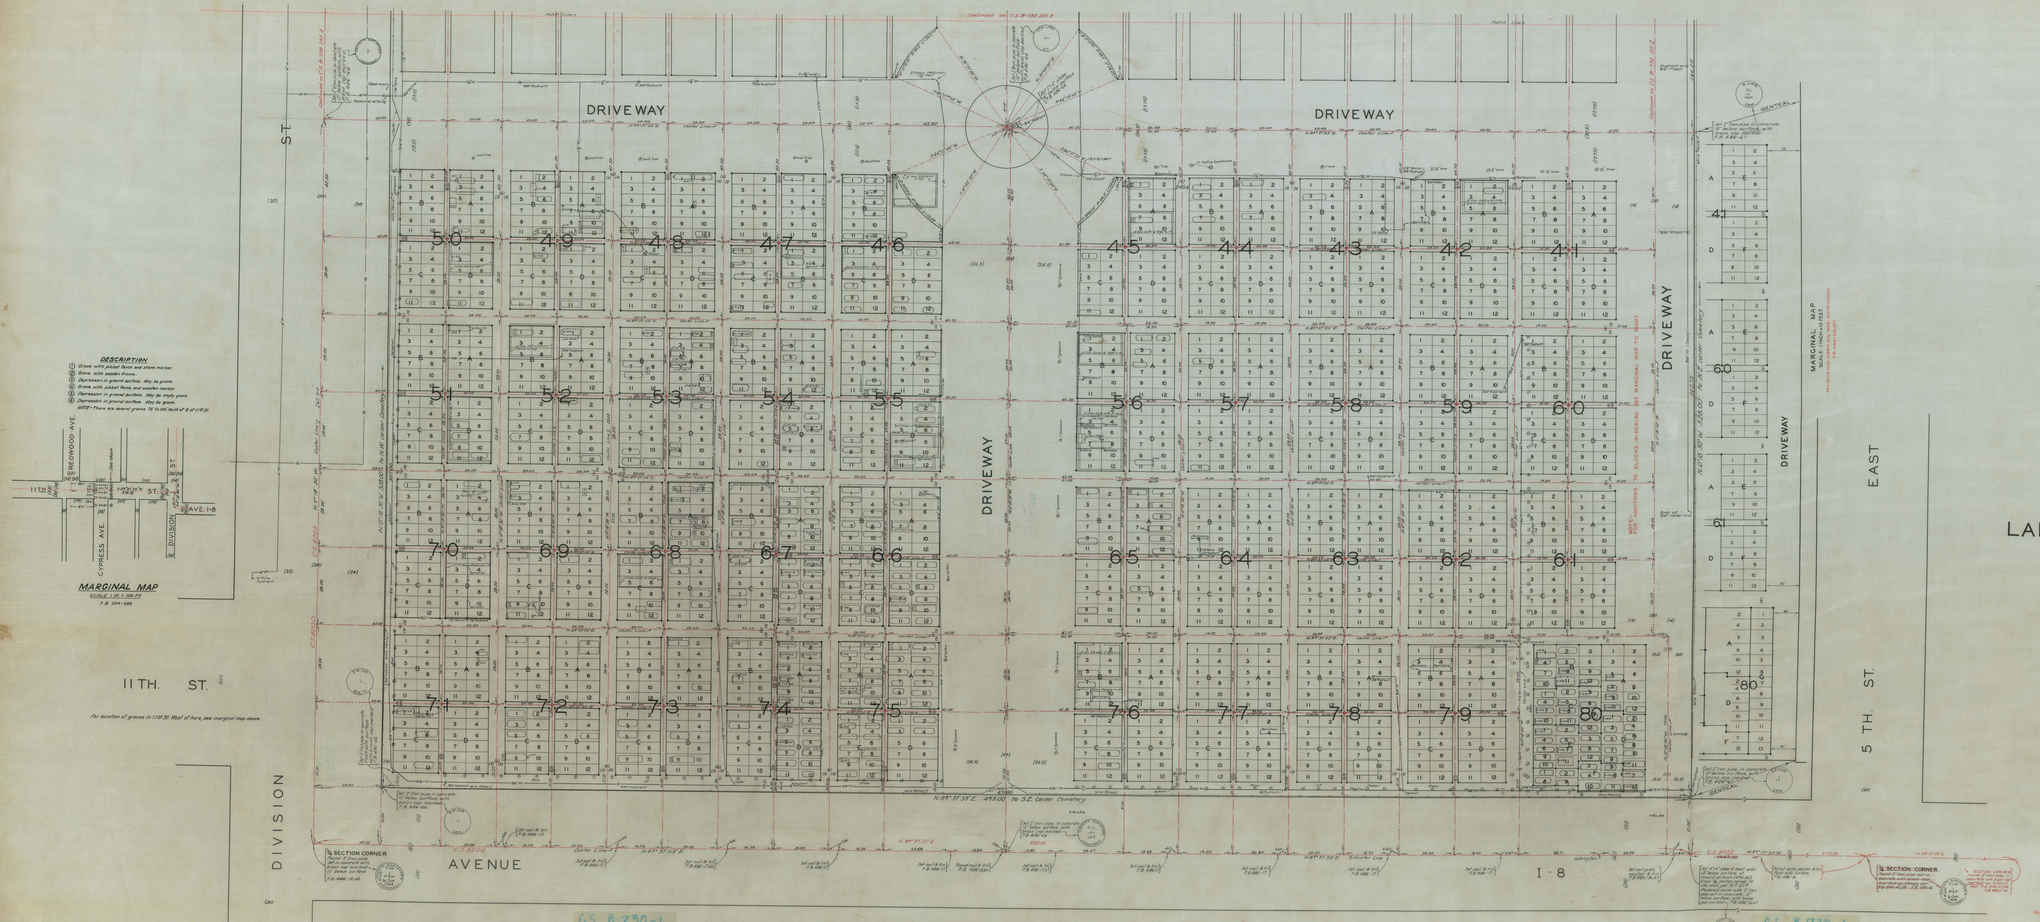

MAP OF

LANCASTER CEMETERY

BEING

A PORTION OF NW¼ OF SEC. 14 T.7N. R.12W. S.B.M.

COUNTY SURVEYOR'S MAP NO. B-730

SHEET NO. 1 OF 4 SHEETS

SCALE - 1 INCH = 10 FT.

WORK ORDER NO. 7063

J.E. ROCKHOLD - COUNTY SURVEYOR
SURVEYED OCTOBER 1931.

SURVEYED UNDER INSTRUCTIONS OF THE BOARD OF SUPERVISORS PER ORDER DATED AUG. 5, 1931.

BEARINGS ARE BASED ON THE BEARING OF DIVISION ST. PER C.S.B202.

F.B. 466 - 9 - 64

FIELD WORK BY. . . . R.B. EMMOTT
OFFICE WORK BY. . . . F.A. WOOD
CHECKED BY. . . . . D.M. FINLEY.

NOTE:-
Corners of lots are monumented with 2" x 2" stakes, indicated thus:

Corners of Cemetery Property are monumented with 2" iron pipes set in Concrete with brass caps, indicated thus:

Corners of Blocks are monumented with 2" iron pipes set in concrete with brass caps, indicated thus:
Typical marking of brass caps
"Down" indicated thus:

LEGEND

H.S. - - - - - - - - Head Stone
F.B. - - - - - - - - Foot Board
H.B. - - - - - - - - Head Board
F.S. - - - - - - - - Foot Stone
S.F. - - - - - - - - Stone Fence
F.B. - - - - - - - - Foot Board
S.S. - - - - - - - - Stone Base

For location of graves in 11th St. West of Cemetery, see Marginal Map of 1/7/1 end of this sheet

Sht. 7/3

For location of roads formerly bordering cemetery see D-16-56

For recorded map of Lancaster Cemetery see Map 145 book 11

For topographic and utilities see C.S. B-730-3, 4.

SHEET NO. 4 ADDED APRIL 1949

Revised by H.B. Miller 2-12-58