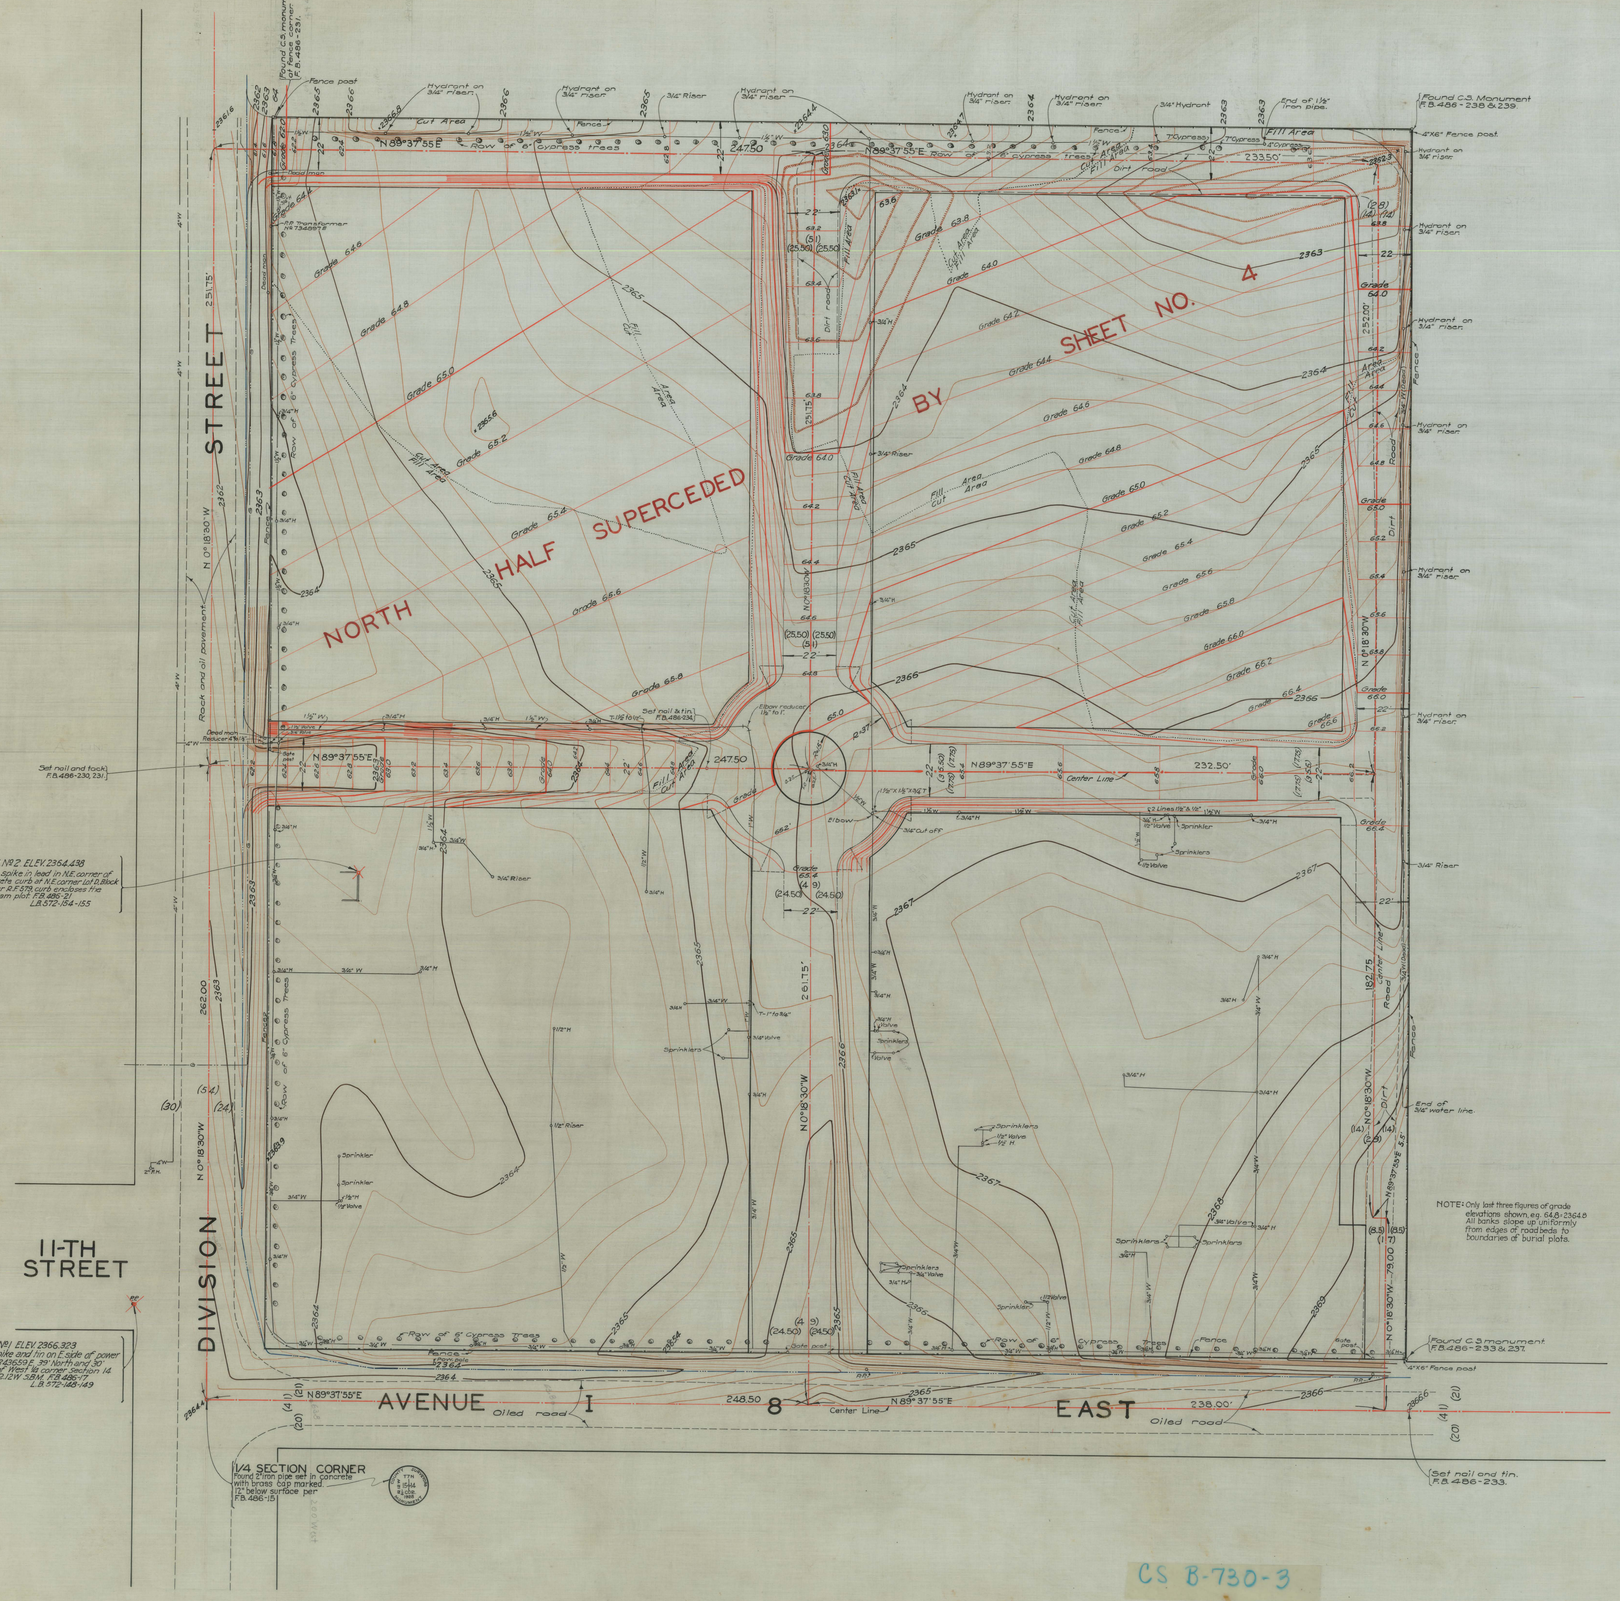

TOPOGRAPHIC MAP OF

LANCASTER CEMETERY

BEING A PORTION OF

NW 1/4 SEC. 14 T7N R12W SBM

SHOWING

PROPOSED GRADING FOR NORTH HALF OF CEMETERY

COUNTY SURVEYORS MAP Nº B-730

SHEET Nº 3 OF 4 SHEETS

SCALE - 1 INCH = 20 FT

WORK ORDER Nº 7063

J.E. ROCKHOLD - COUNTY SURVEYOR

SURVEYED OCTOBER 1931

SURVEYED UNDER INSTRUCTIONS OF THE BOARD OF SUPERVISORS PER ORDER DATED AUGUST 5 1931

BEARINGS ARE BASED ON THE BEARING OF BEARING OF DIVISION STR. PER C.S. 8202

F.B. 486 L.B. 72-147-168

FIELD WORK BY: E.A. ROSECRANS

OFFICE WORK BY J.H. SMITH W.J. LUCAS

CHECKED BY

DATUM U.S.G.S.

ELEVATIONS SHOWN HEREON ESTABLISHED FROM U.S.B.M. NO. 2137 AND 2145 (L.B. 572-149, 167) PER U.S.G.S. RECORDS OF ELEVATIONS BASED UPON SOUTHERN CALIFORNIA PRELIMINARY ADJUSTMENT OF 1928

Sht. 70

FOR SURVEY OF PROPERTY LINES SEE C.S. B-730 SHEETS 1 & 2.

REVISED DEC. 1948 - D.A.W.

FOR LATER TOPOGRAPHY AND GRADING PLAN OF NORTH HALF SEE C.S. B-730-4

SHEET Nº 4 ADDED APRIL 1949

CS B-730-3

A1 OF A1