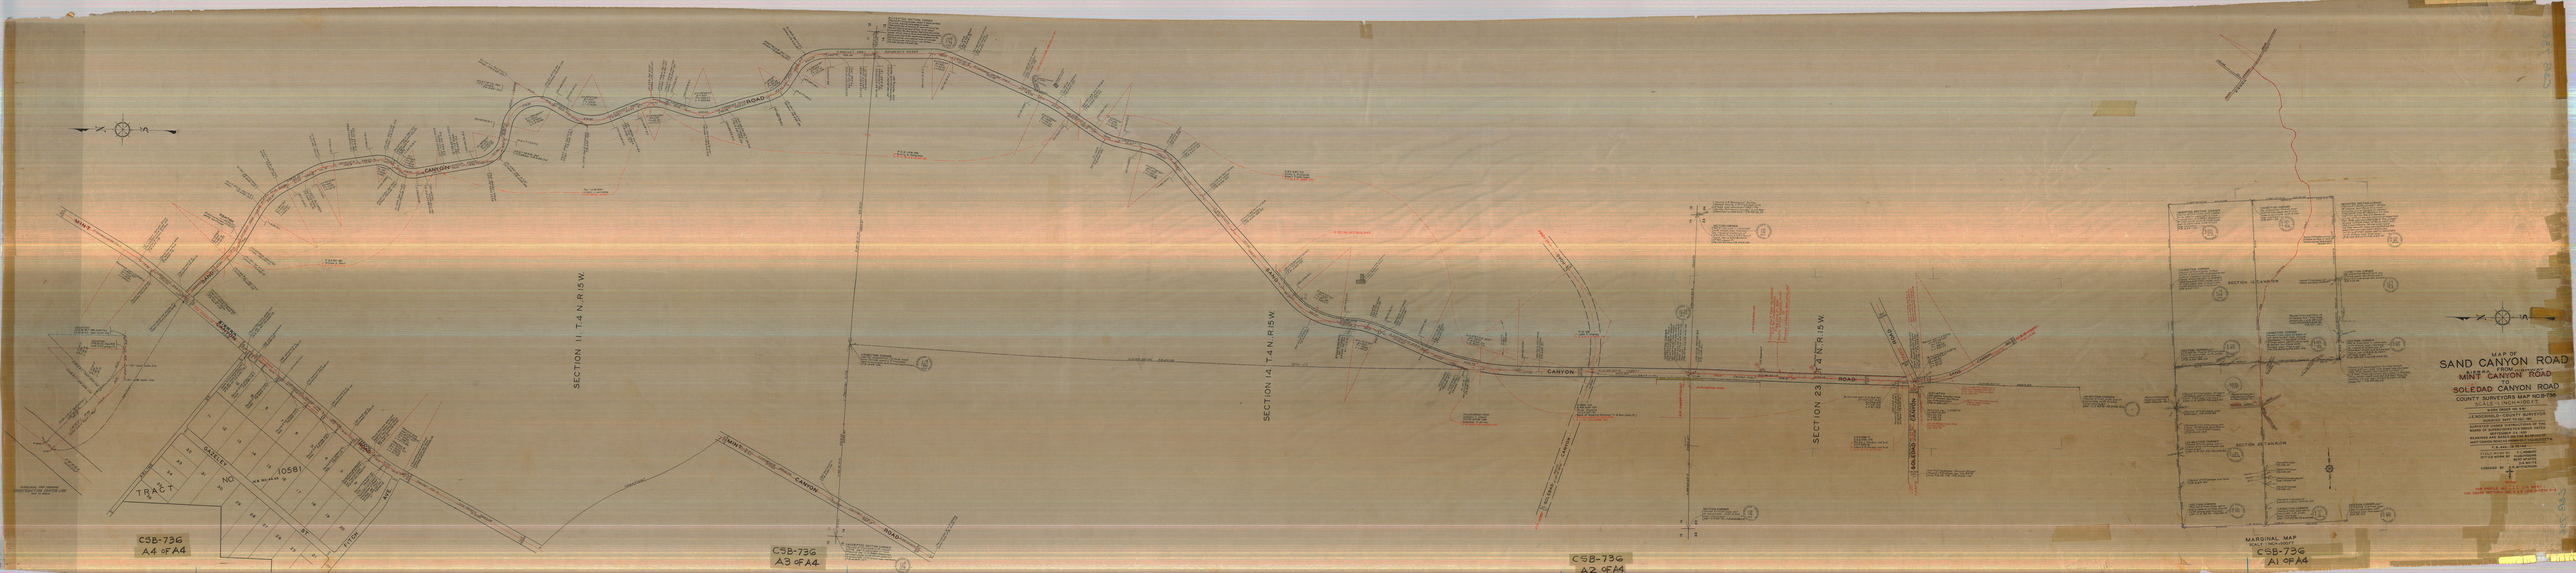
MAP OF
SAND CANYON ROAD
BEGINNING AT THE INTERSECTION FROM THE
MINT CANYON ROAD
TO
SOLEDAD CANYON ROAD
COUNTY SURVEYORS MAP NO. B-736
SCALE 1 INCH = 1000 FT.
SECTION 11, T.4 N., R.15 W.
SECTION 14, T.4 N., R.15 W.
SECTION 23, T.4 N., R.15 W.
SAND CANYON ROAD
MINT CANYON ROAD
SOLEDAD CANYON ROAD
TRACT NO. 10581
MARGINAL MAP
SCALE 1 INCH = 1000 FT.
C5B-736
A4 OF A4
C5B-736
A3 OF A4
C5B-736
A2 OF A4
C5B-736
A1 OF A4