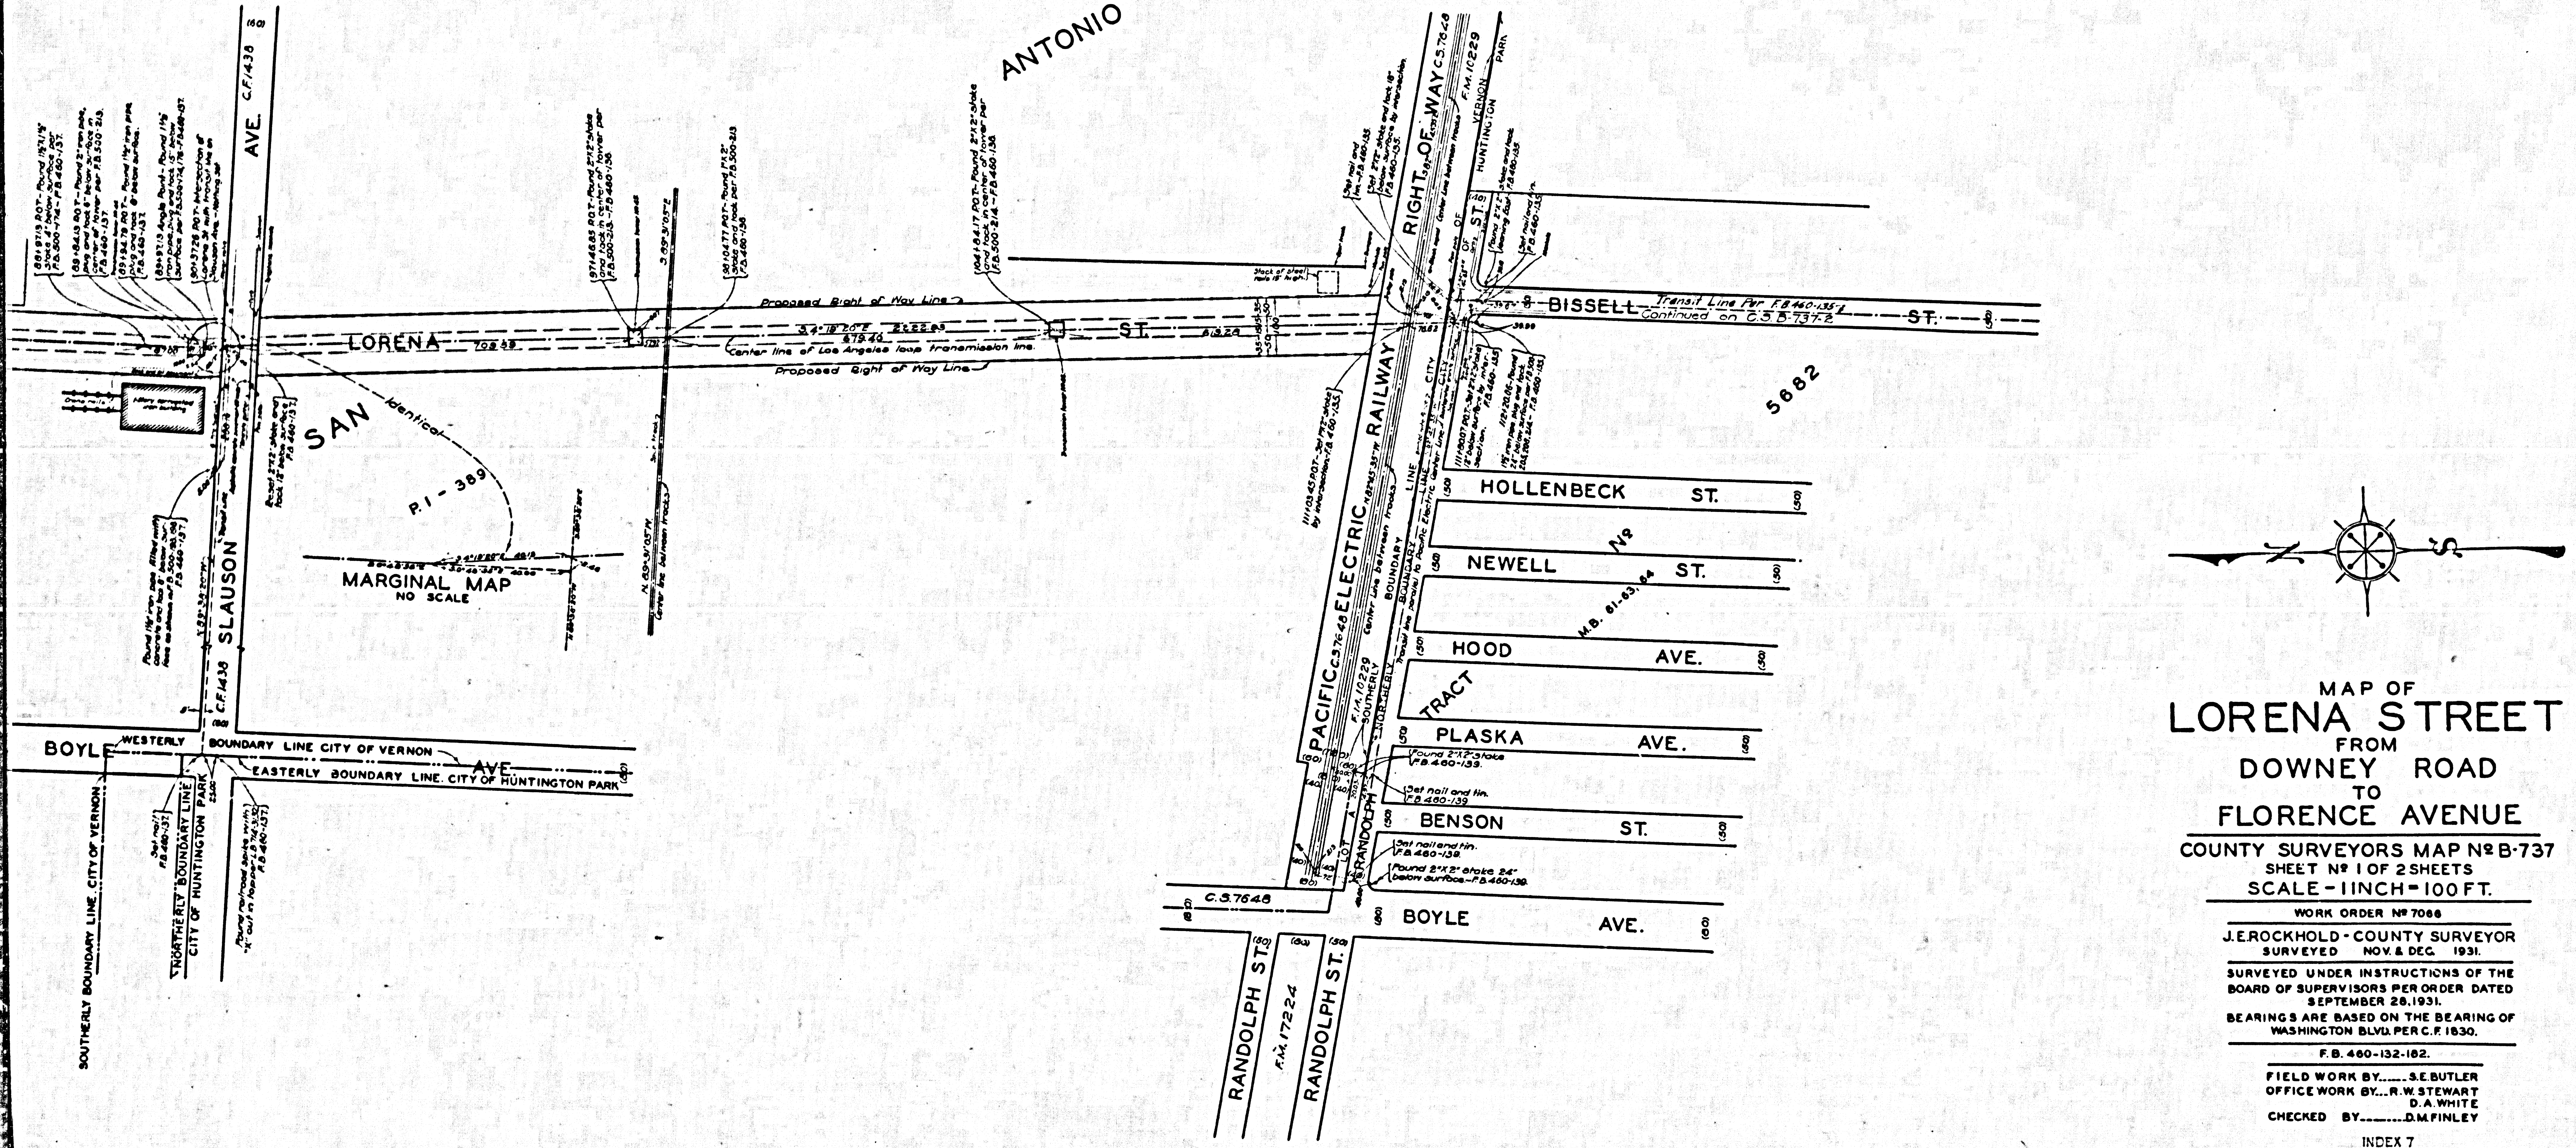
LORENA
ST.
Proposed Right of Way Line
Center line of Los Angeles loop transmission line
SAN ANTONIO
SLAUSON AVE.
C.F. 1438
MARGINAL MAP
NO SCALE
P.I. - 389
BOYLE AVE.
WESTERLY BOUNDARY LINE CITY OF VERNON
EASTERLY BOUNDARY LINE, CITY OF HUNTINGTON PARK
SOUTHERLY BOUNDARY LINE, CITY OF VERNON
NORTHERLY BOUNDARY LINE CITY OF HUNTINGTON PARK
PACIFIC ELECTRIC RAILWAY RIGHT OF WAY
C.S. 7646
F.M. 10229
BISSELL ST.
Transit Line Per F.B. 460-135-1
Continued on C.S. B-737-2
5882
HOLLENBECK ST.
NEWELL ST.
HOOD AVE.
PLASKA AVE.
BENSON ST.
BOYLE AVE.
TRACT No
M.B. 61-63,64
RANDOLPH ST.
F.M. 17224
HUNTINGTON PARK
VERNON

MAP OF
# LORENA STREET
FROM
DOWNEY ROAD
TO
FLORENCE AVENUE

COUNTY SURVEYORS MAP Nº B-737
SHEET Nº 1 OF 2 SHEETS
SCALE - 1 INCH = 100 FT.

WORK ORDER Nº 7066

J.E. ROCKHOLD - COUNTY SURVEYOR
SURVEYED NOV. & DEC. 1931.

SURVEYED UNDER INSTRUCTIONS OF THE BOARD OF SUPERVISORS PER ORDER DATED SEPTEMBER 28, 1931.

BEARINGS ARE BASED ON THE BEARING OF WASHINGTON BLVD. PER C.F. 1830.

F.B. 460-132-182.

FIELD WORK BY...... S.E. BUTLER
OFFICE WORK BY... R.W. STEWART
D.A. WHITE
CHECKED BY........ D.M. FINLEY

INDEX 7

CS B-737-1
A1 of A4

RANCHO LAGUNA
C.F. 880
LOT 84
BANDINI
BLVD.
UNION PACIFIC RAILROAD RIGHT OF WAY
WESTERLY BOUNDARY LINE CITY OF VERNON
SOUTHWESTERLY BOUNDARY LINE CITY OF VERNON
NORTHEASTERLY BOUNDARY CITY OF VERNON
F.M. 18210-1
F.M. 16520
F.M. 16504
DOWNEY ROAD
JABONERIA
EASTERLY BOUNDARY LINE CITY OF VERNON
HOLABIRD AVE.
NORTHERLY BOUNDARY LINE CITY OF VERNON
ATCHISON TOPEKA & SANTA FE RY.
TWENTY-SIXTH ST.
RANCHO SAN ANTONIO
P.I. 389
BANDINI
PROPOSED
LOT 12
TRACT Nº 9734
M.B. 160-5,6.
AMENDED MAP OF LOT 21
JOHN R. TAYLOR'S VERNON AVENUE VILLA LOTS
M.R. 99-34
LOS ANGELES COUNTY FLOOD CONTROL RIGHT OF WAY
PRIVATE BOUNDARY
NORTHERLY LINE
JOHN R. TAYLOR'S VERNON AVENUE VILLA LOTS
M.B. 4-42
LOS ANGELES RIVER
C.F. 929
C.F. 913
LOS ANGELES COUNTY FLOOD CONTROL RIGHT OF WAY
TRACT Nº 4621
VERNON AVE.
LORENA
500 ACRE TRACT FRUIT
THE LOS ANGELES LAND ASSN.
FORTY-FOURTH ST.
FORTY-FIFTH ST.
PACKERS AVE.
MAGNOLIA ST.
TRACT Nº 6056
ALLEY
Proposed Right of Way Line
C.S. 7216
C.S. 3459
C.S. 7467
NORTHERLY BOUNDARY LINE CITY OF VERNON
22
23
21
24
UNION
DOWNEY
LEONIS BLVD.
500 ACRE FRUIT TRACT

CS B-737-1
A3 OF A4

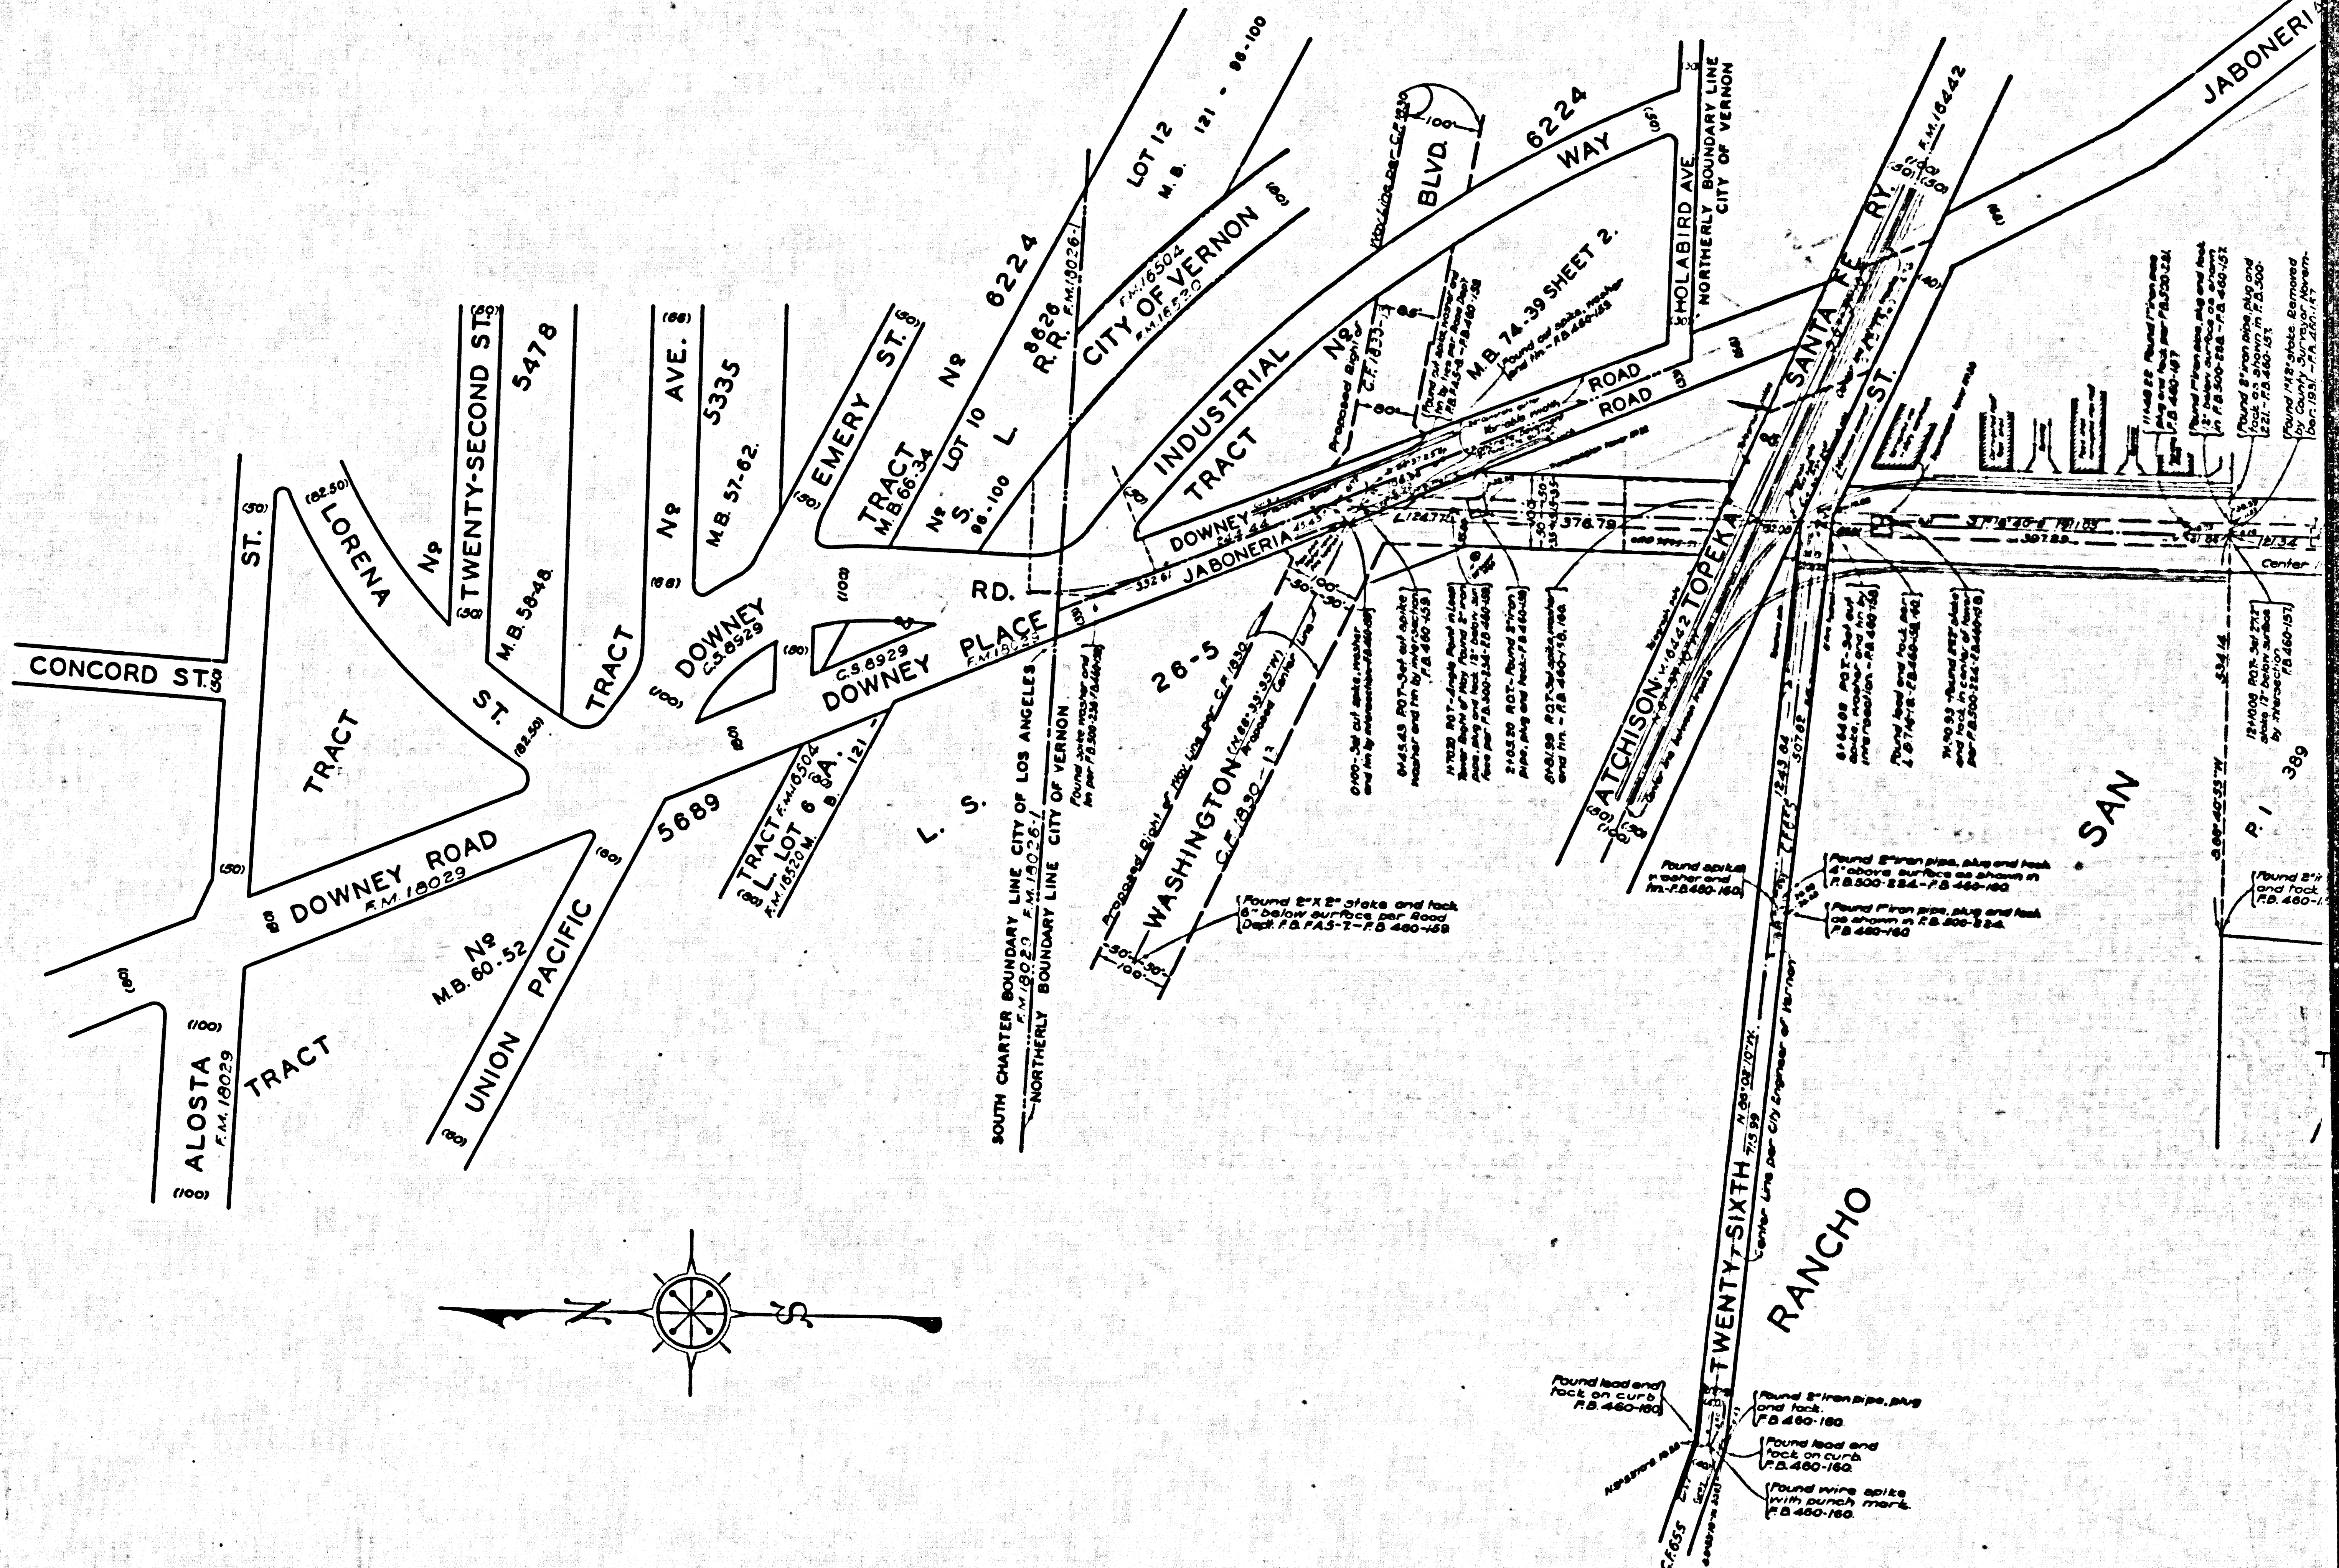
CONCORD ST.
ST.
LORENA
TWENTY-SECOND ST.
5478
Nº
M.B. 58-48
TRACT
AVE.
5335
Nº
M.B. 57-62
TRACT
EMERY ST.
TRACT
M.B. 66-34
Nº LOT 10
S. L.
96-100
Nº 6224
LOT 12
M.B. 121 - 96-100
R.R.
CITY OF VERNON
INDUSTRIAL
TRACT
Nº
BLVD
6224
WAY
M.B. 74-39 SHEET 2.
HOLABIRD AVE.
NORTHERLY BOUNDARY LINE CITY OF VERNON
ROAD
ROAD
DOWNEY
C.S. 6929
DOWNEY
PLACE
RD.
JABONERIA
JABONERIA
TRACT
DOWNEY ROAD
F.M. 18029
ALOSTA
F.M. 18029
TRACT
Nº
M.B. 60-52
UNION PACIFIC
5689
TRACT
L. LOT 6 S.A.
L. S.
26-5
SOUTH CHARTER BOUNDARY LINE CITY OF LOS ANGELES
NORTHERLY BOUNDARY LINE CITY OF VERNON
WASHINGTON
ATCHISON
TOPEKA
SANTA FE
RY.
ST.
TWENTY-SIXTH ST.
RANCHO
SAN
P.I. 399
N
S

CS B-737-1
A4 of A4

UNION PACIFIC RAILROAD RIGHT OF WAY
F.M.16520
F.M.16504
C.S.7216
DOWNEY ROAD
LEONIS BLVD.
ST.
50TH.
FRUITLAND AVE.
SOUTHERLY BOUNDARY LINE, CITY OF VERNON
EASTERLY BOUNDARY LINE CITY OF VERNON
Proposed Right of Way Line
Center line of Los Angeles loop transmission line
LORENA ST.
SLAUSON AVE.
C.F.1438
BOYLE AVE.
C.S.7648
SOUTHERLY BOUNDARY LINE
LOS ANGELES FRUIT LAND ASSN. M.R. 3-156-157
500 ACRE TRACT OF
M.R. 3-156-157
21
22
23
24
35
36
37
38
49
50
51
52
500 ACRE FRUIT TRACT LAND OF THE LOS ANGELES ASSOCIATION
SAN RANCHO
P.I-389
MARGINAL MAP
NO SCALE
WESTERLY BOUNDARY LINE CITY OF VERNON
EASTERLY BOUNDARY LINE, CITY OF HUNTINGTON PARK
SOUTHERLY BOUNDARY LINE, CITY OF VERNON
NORTHERLY BOUNDARY LINE CITY OF HUNTINGTON PARK
Found cut spike per Road Dept. F.B.103-5 F.B.460-150
Found nail and tin as shown in L.B.714-22 - Replaced nail and tin with cut spike washer and tin 3" below surface - F.B.460-150
Found 3/4" iron pipe 12" below curb face

CS B-737-1
A2 OF A4