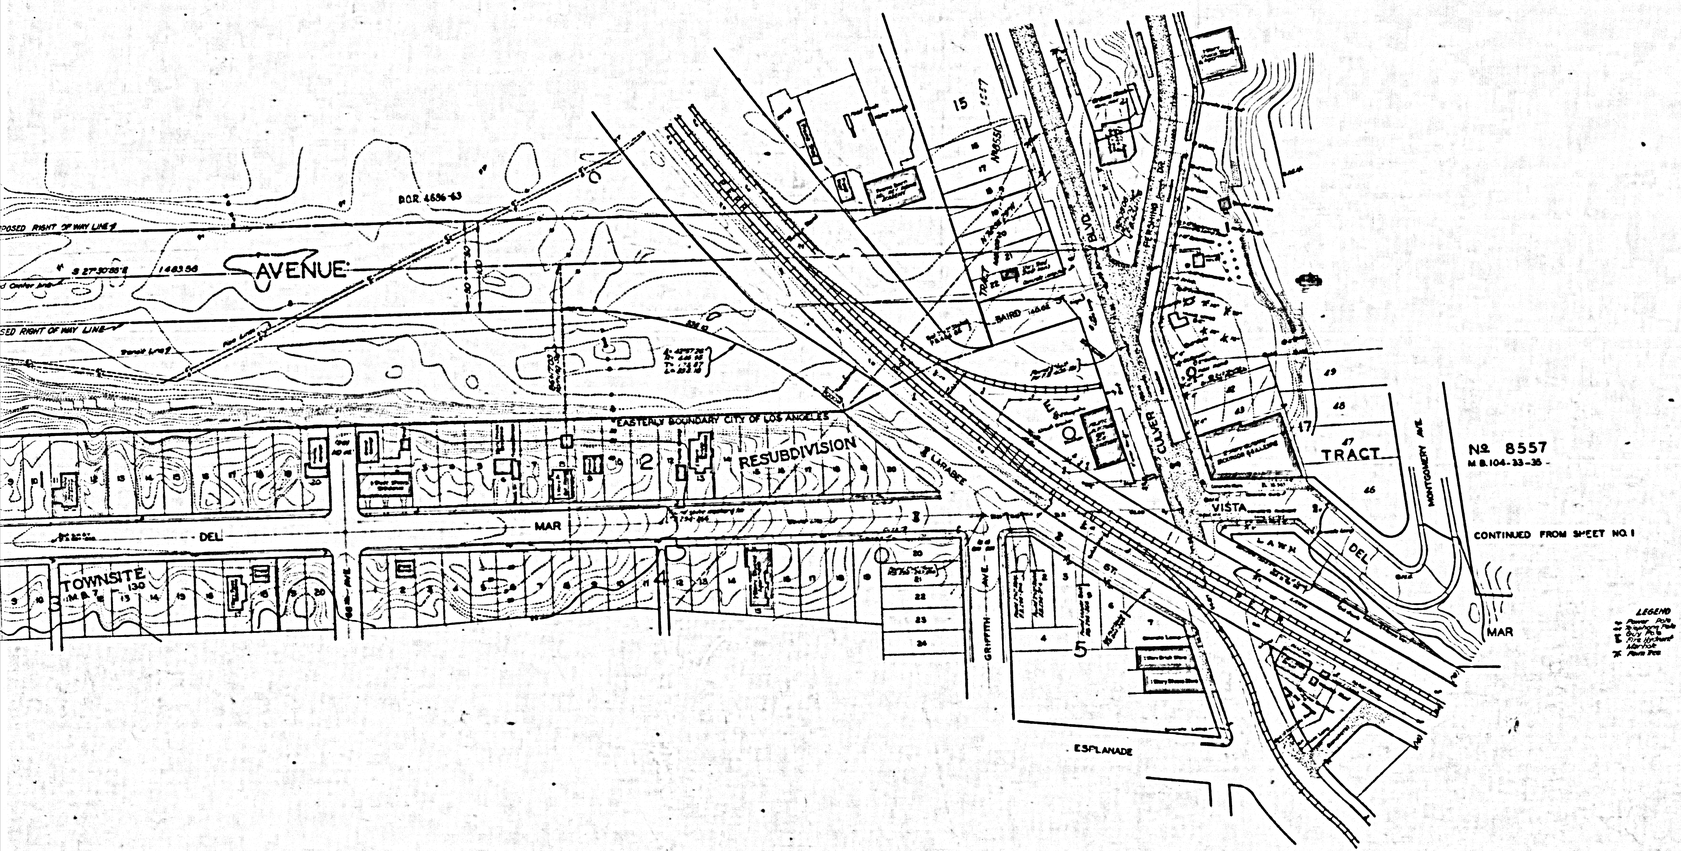


CS B-740-2
A1 OF A3

TOPOGRAPHIC MAP OF

DELL AVENUE

FROM

WASHINGTON STREET

TO

WATERLOO AVENUE

COUNTY SURVEYORS MAP NO. B-740
SHEET 2 OF 2 SHEETS
SCALE - 1 INCH = 50 FT.
WORK ORDER Nº 973
J.E. ROCKHOLD — COUNTY SURVEYOR
SURVEYED JUNE 1931

SURVEYED UNDER INSTRUCTIONS OF THE BOARD OF SUPERVISORS PER ORDER DATED MARCH 10 1930
BEARINGS ARE BASED ON THE BEARING OF WASHINGTON STREET PER C.S. B-135-3


PLANE TABLE SURVEY

FIELD WORK BY G.F. BROCK
OFFICE WORK BY W.J. LUCAS
CHECKED BY K.R. MPHERSON


U.S.G.S. DATUM

BENCH MARK ELEVATIONS SHOWN HEREON ESTABLISHED FROM U.S.G.S. B.M. Nº P-50 PER U.S.G.S. RECORDS OF ELEVATIONS BASED UPON SOUTHERN CALIFORNIA PRELIMINARY ADJUSTMENT OF 1929

FOR ALIGNMENT SEE C.S. B-540 & C.S. B-732

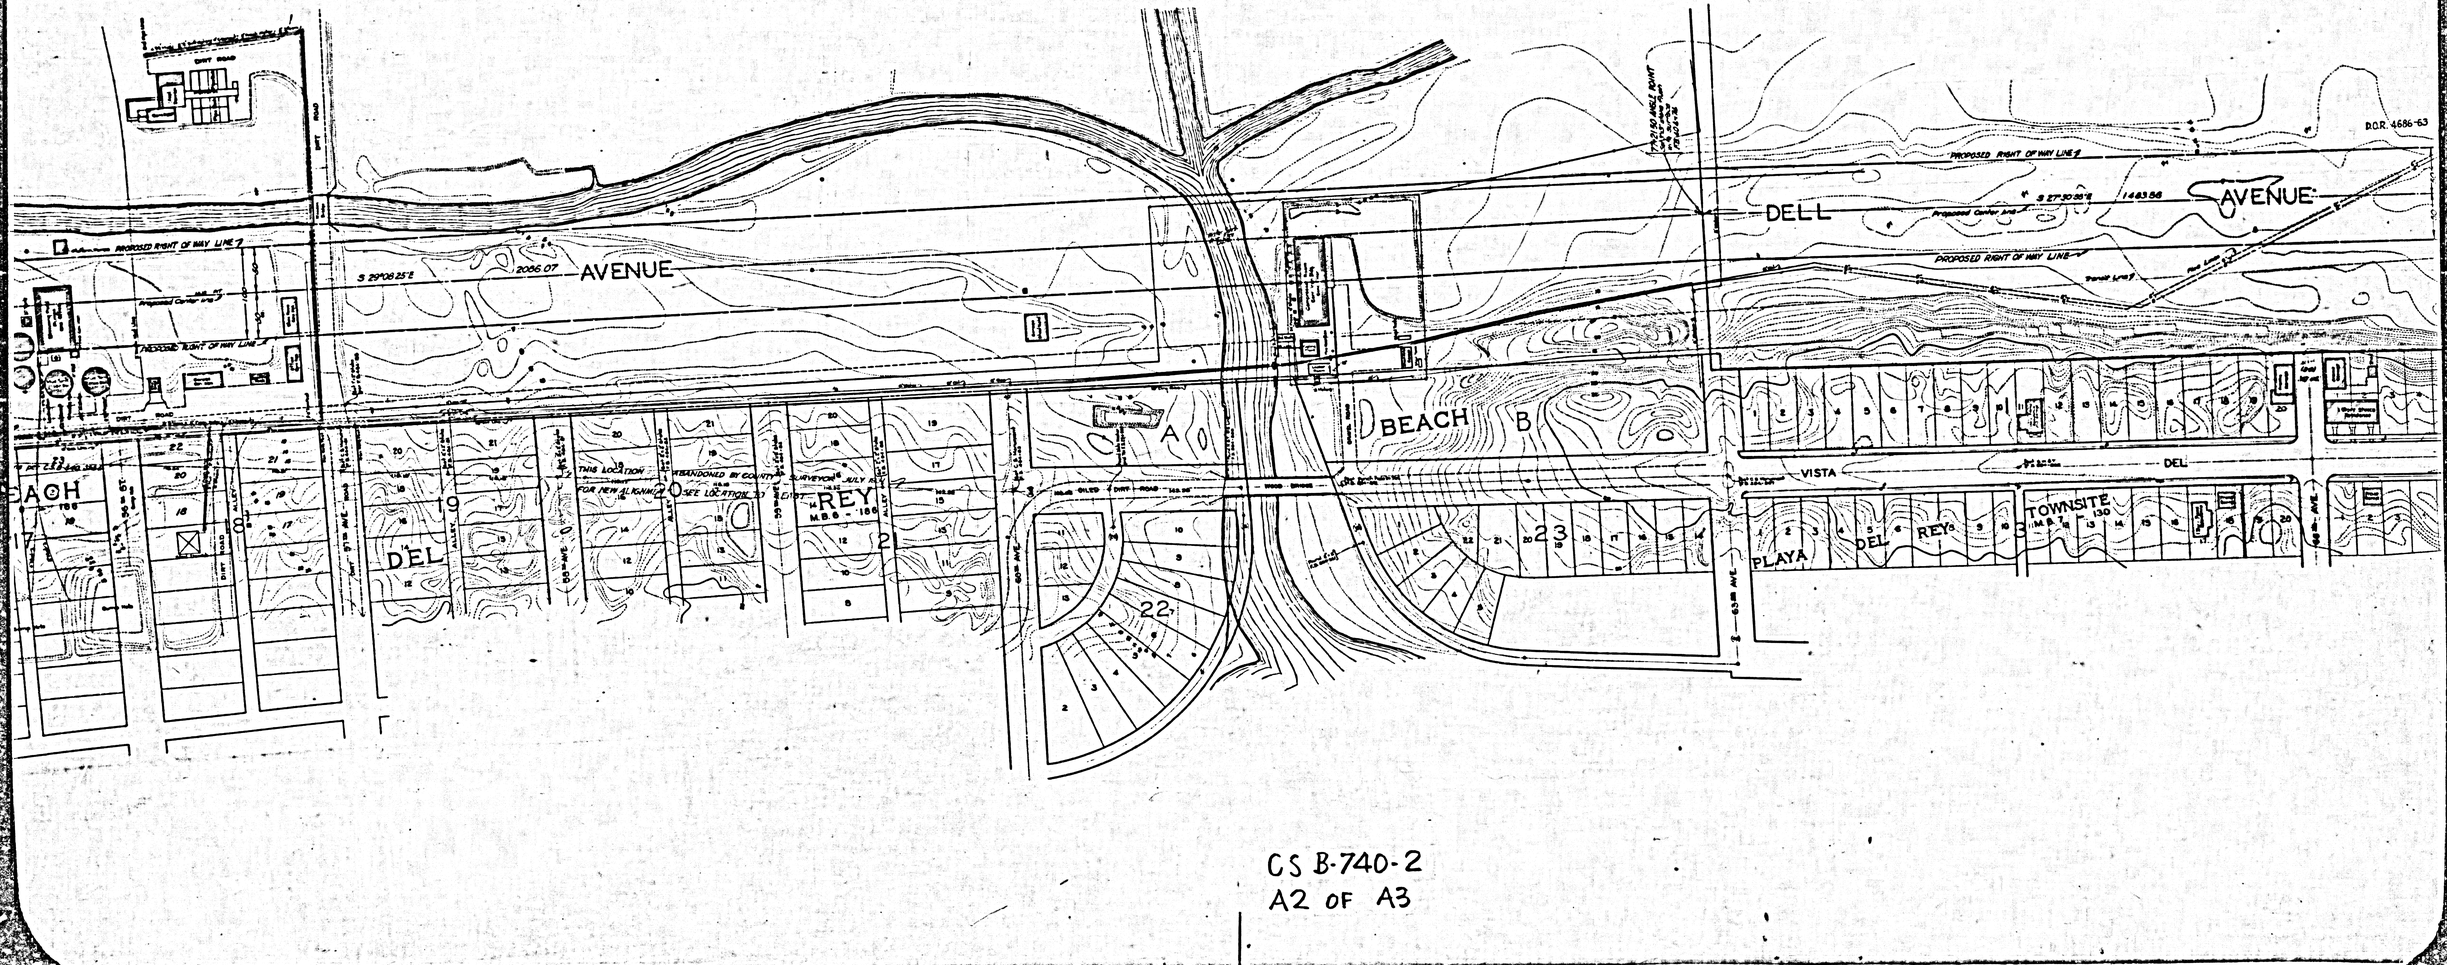

CS B-740-2
A2 OF A3

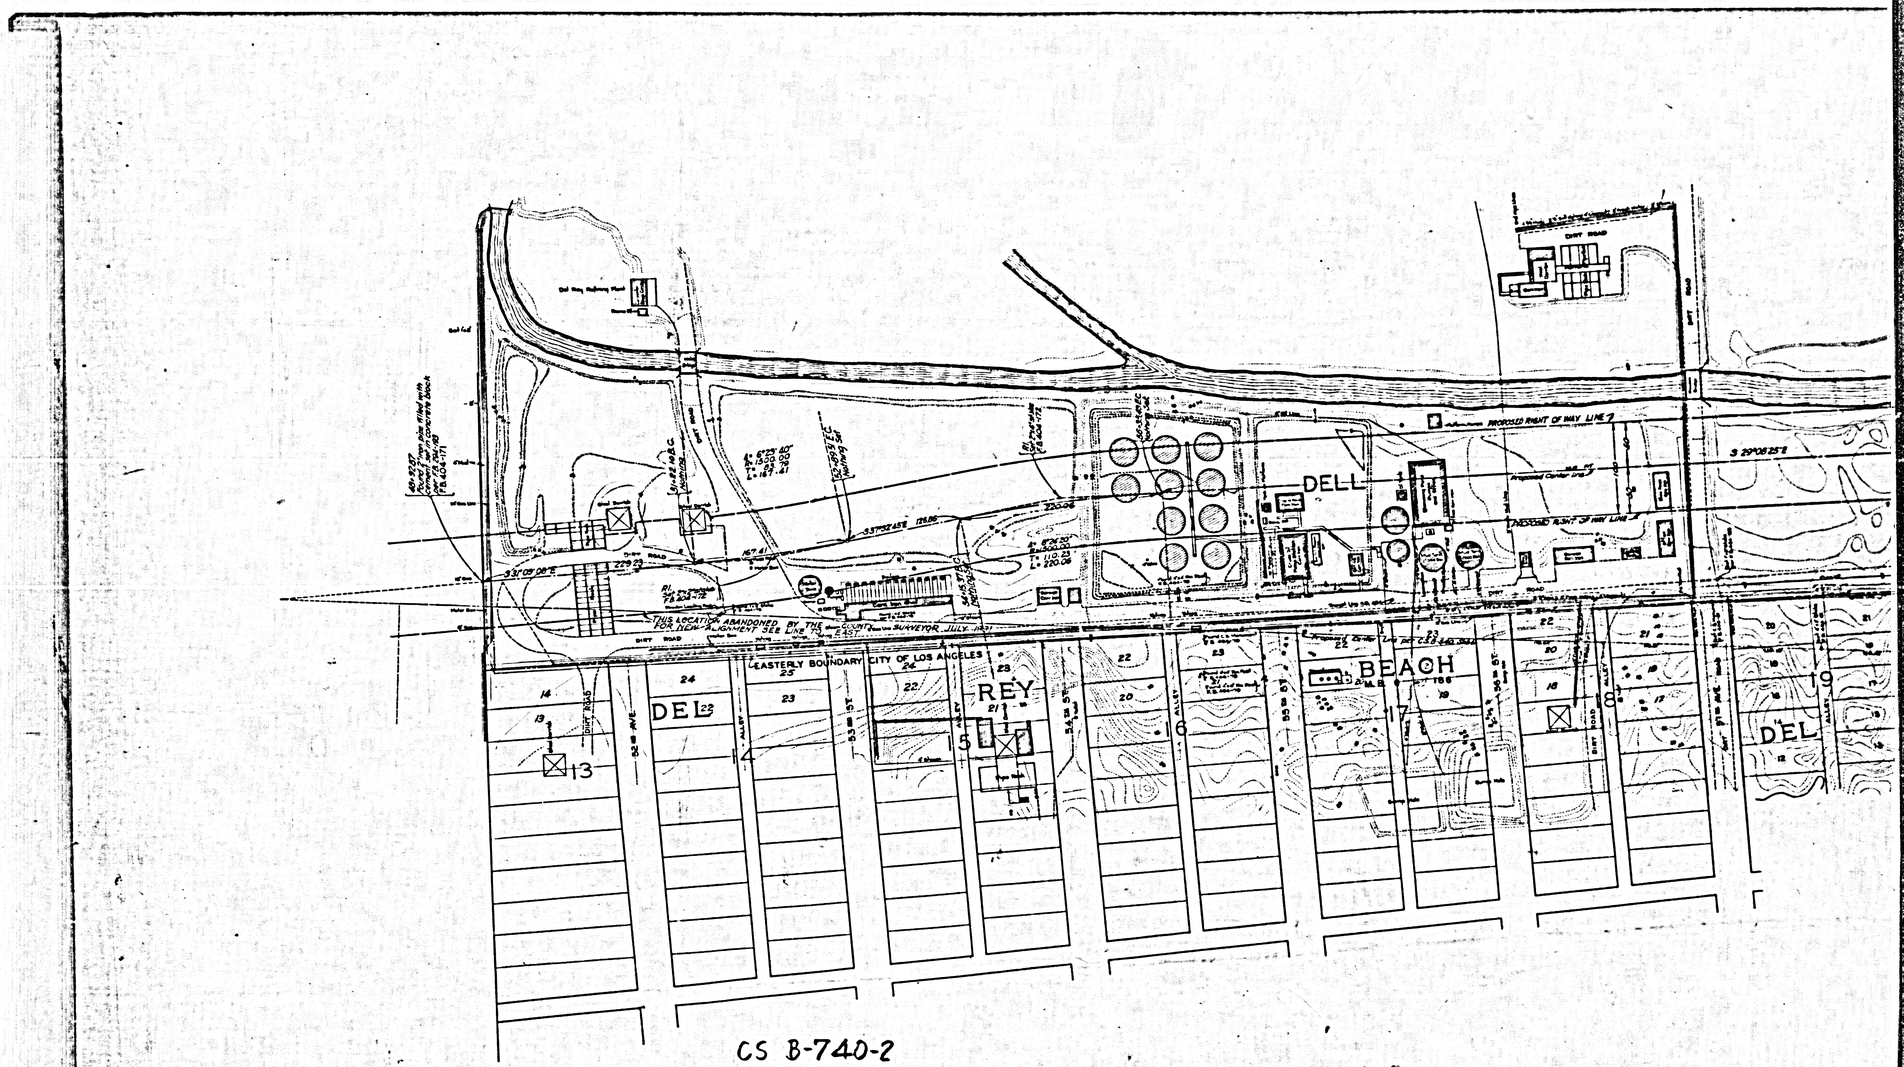

CS B-740-2
A3 OF A3