
DIVISION - G.

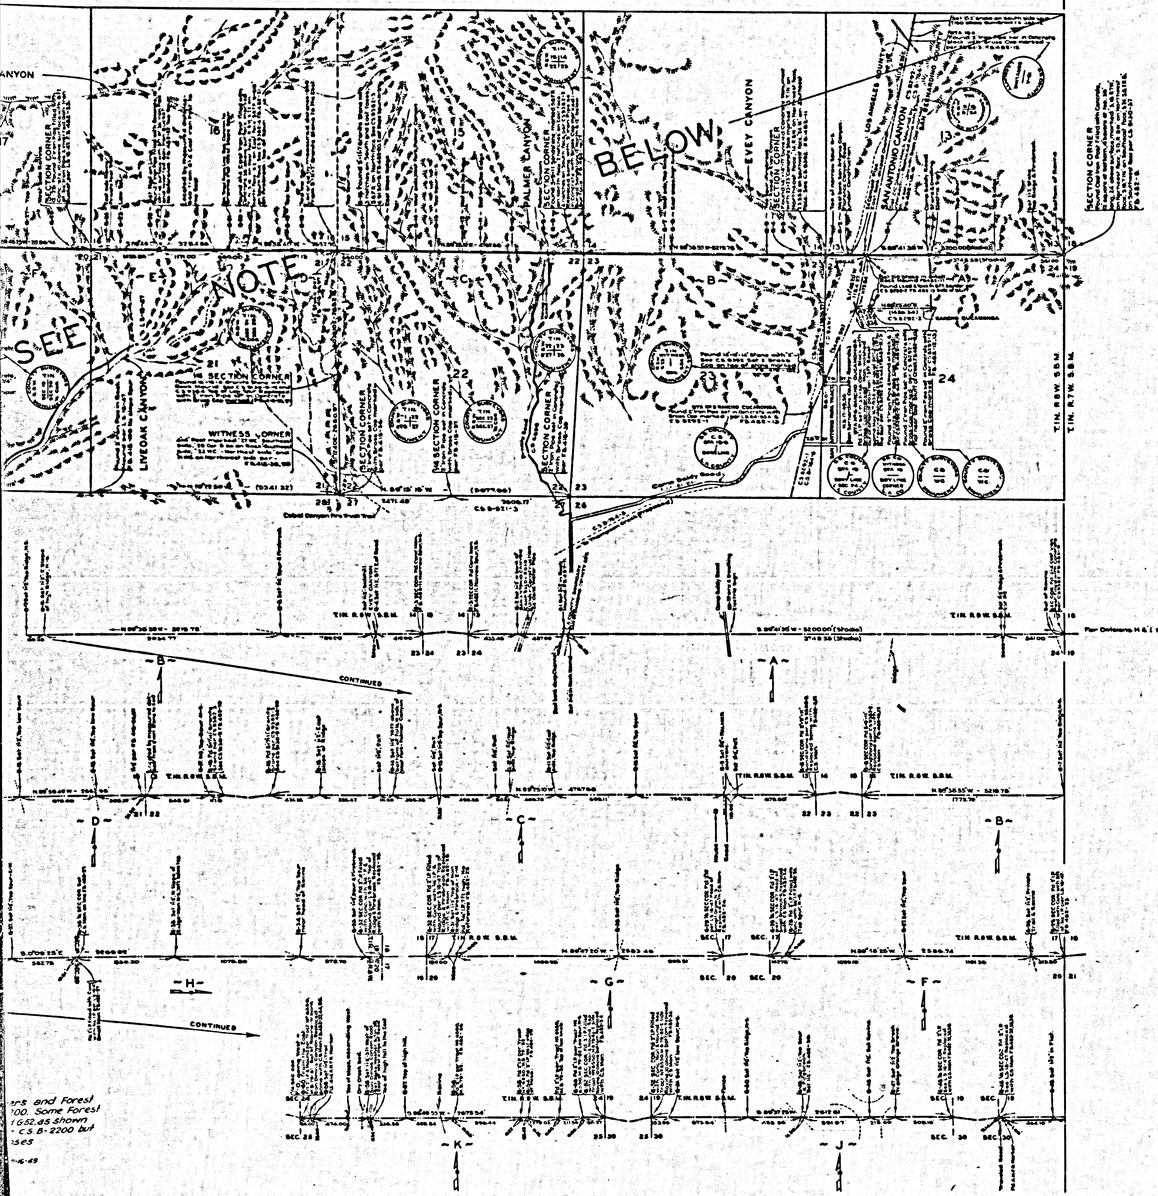

MAP OF

ANGELES NATIONAL FOREST BOUNDARY.

FROM

WESTERLY BOUNDARY CITY OF SIERRA MADRE

TO

LOS ANGELES - SAN BERNARDINO COUNTY BOUNDARY.

COUNTY SURVEYORS MAP Nº B-745

SHEET Nº 2 OF SHEETS

SCALE:- 1 INCH = 1000 FT.

JOB NUMBER 7033

J.E. ROCKHOLD - COUNTY SURVEYOR

SURVEYED APR. 1931 & JUNE 1934.

BEARINGS ARE BASED ON SOLAR OBSERVATIONS PER F.B. 473-87 & F.B. 482-85.

F.B. 473-80-167. F.B. 482-3-244.

FIELD WORK BY:
- C.A. BENSON
- C.E. BRUNTY
- S.E. BUTLER.
- H.F. EVANS.
- A.N. HELLSTROM.
- F.J. MCNEAL.
- W.A. MILLER
- L.D. MOORE.
- E.A. ROSECRANS.
- T.J. STEVENSON.

OFFICE WORK BY R.W. MALLISTER

CHECKED BY... W.H. BLACKMER

INDEX 48-45-13 14
INDEX 50-47

Note:-
Monuments set for Forest Boundary Line Points between section corners were set by calculated offset from random line and were not in all cases checked for line between section corners. Surveyors are requested not to use these points for true section lines without checking between section corners.

CS B-745-2
A1 OF A4

SHEET 2 OF 2 SHEETS

COUNTY SURVEYOR'S JOB NO. B-745

...rs and Forest
...100. Some Forest
...1652.45 shown
...C.S. B-2200 but
...1565

...6-49

DIVISION - F.

DIVISION - G.

GLENDORA

DALTON CANYON

SAN DIMAS CANYON

WOLFTAIL CANYON

LIVEOAK CANYON

CONTINUED

CONTINUED FROM PAGE 1

SEE NOTE

NOTE: For adopted Section Corners and Forest Boundary in T.1 N. R.8 W. See C.S. B-722 C. Some Forest Boundary Line points between G-1 and G-52 as shown above are not on the adopted line per C.S. B-2200 but are satisfactory for posting purposes.

C.S.B. 9-4-49

CS B-745-2
A2 OF A4

DIVISION ~ E.

MONROVIA


DUARTE

AZUSA

GLENDORA

Note —
Monuments set for Tract Boundary Line Points between section corners were set by calculated offset from random line and were not in all cases checked for line between section corners. Surveyors are requested to use these points for true section lines without checking between section corners.

CS 3-745-2
A3 OF AA

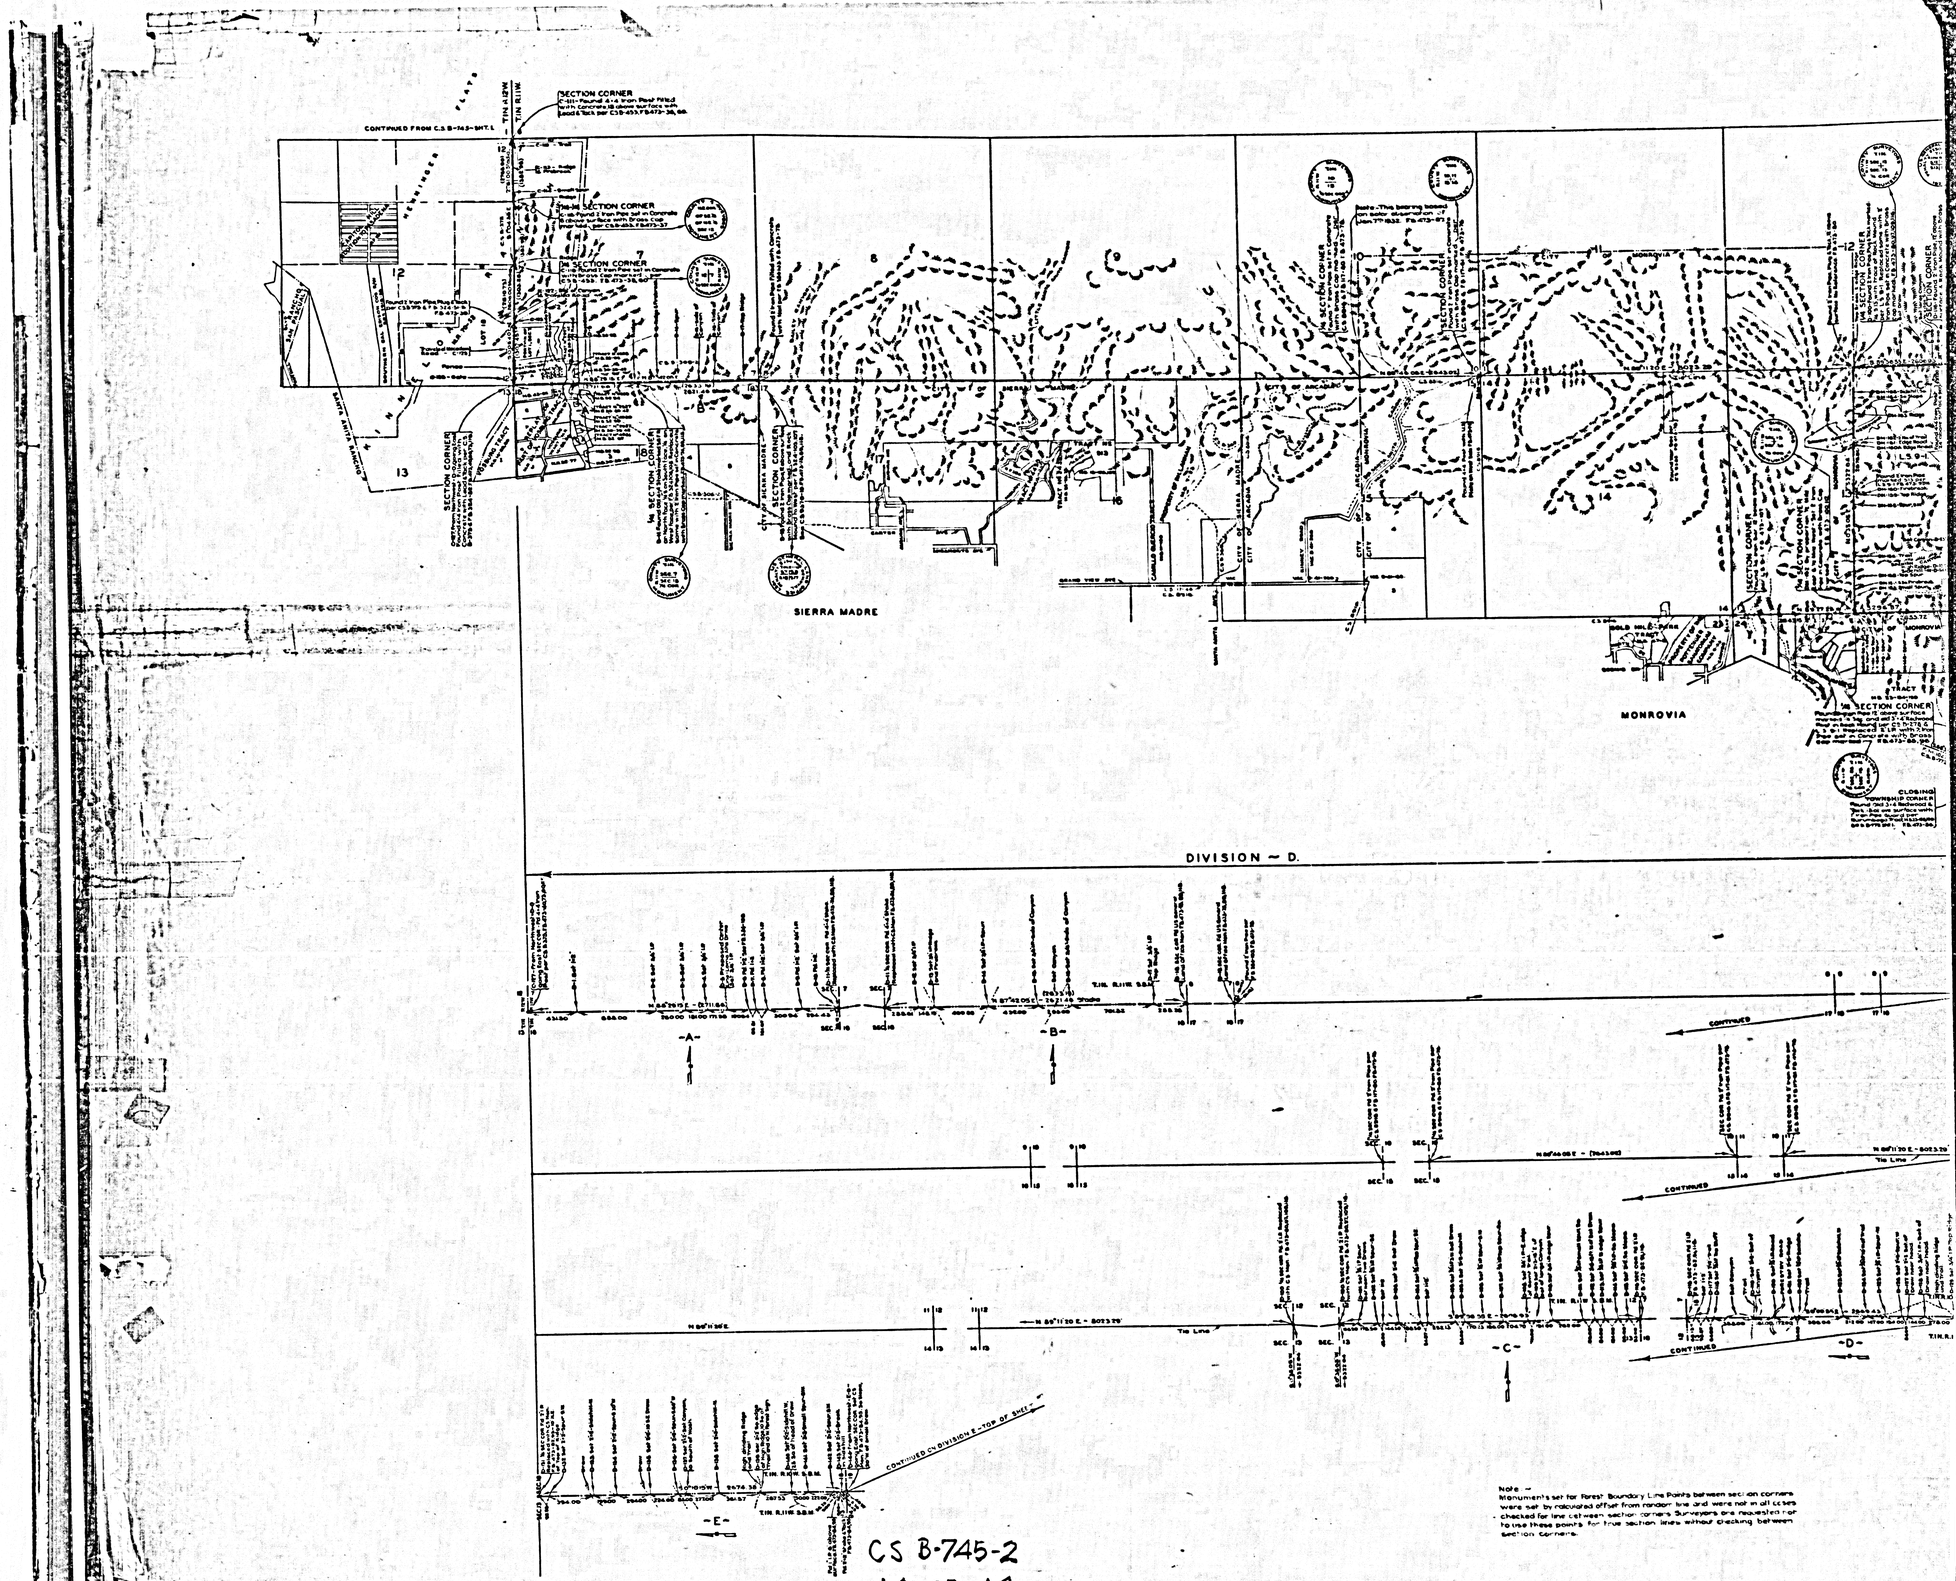

CS B-745-2
A4 OF A4