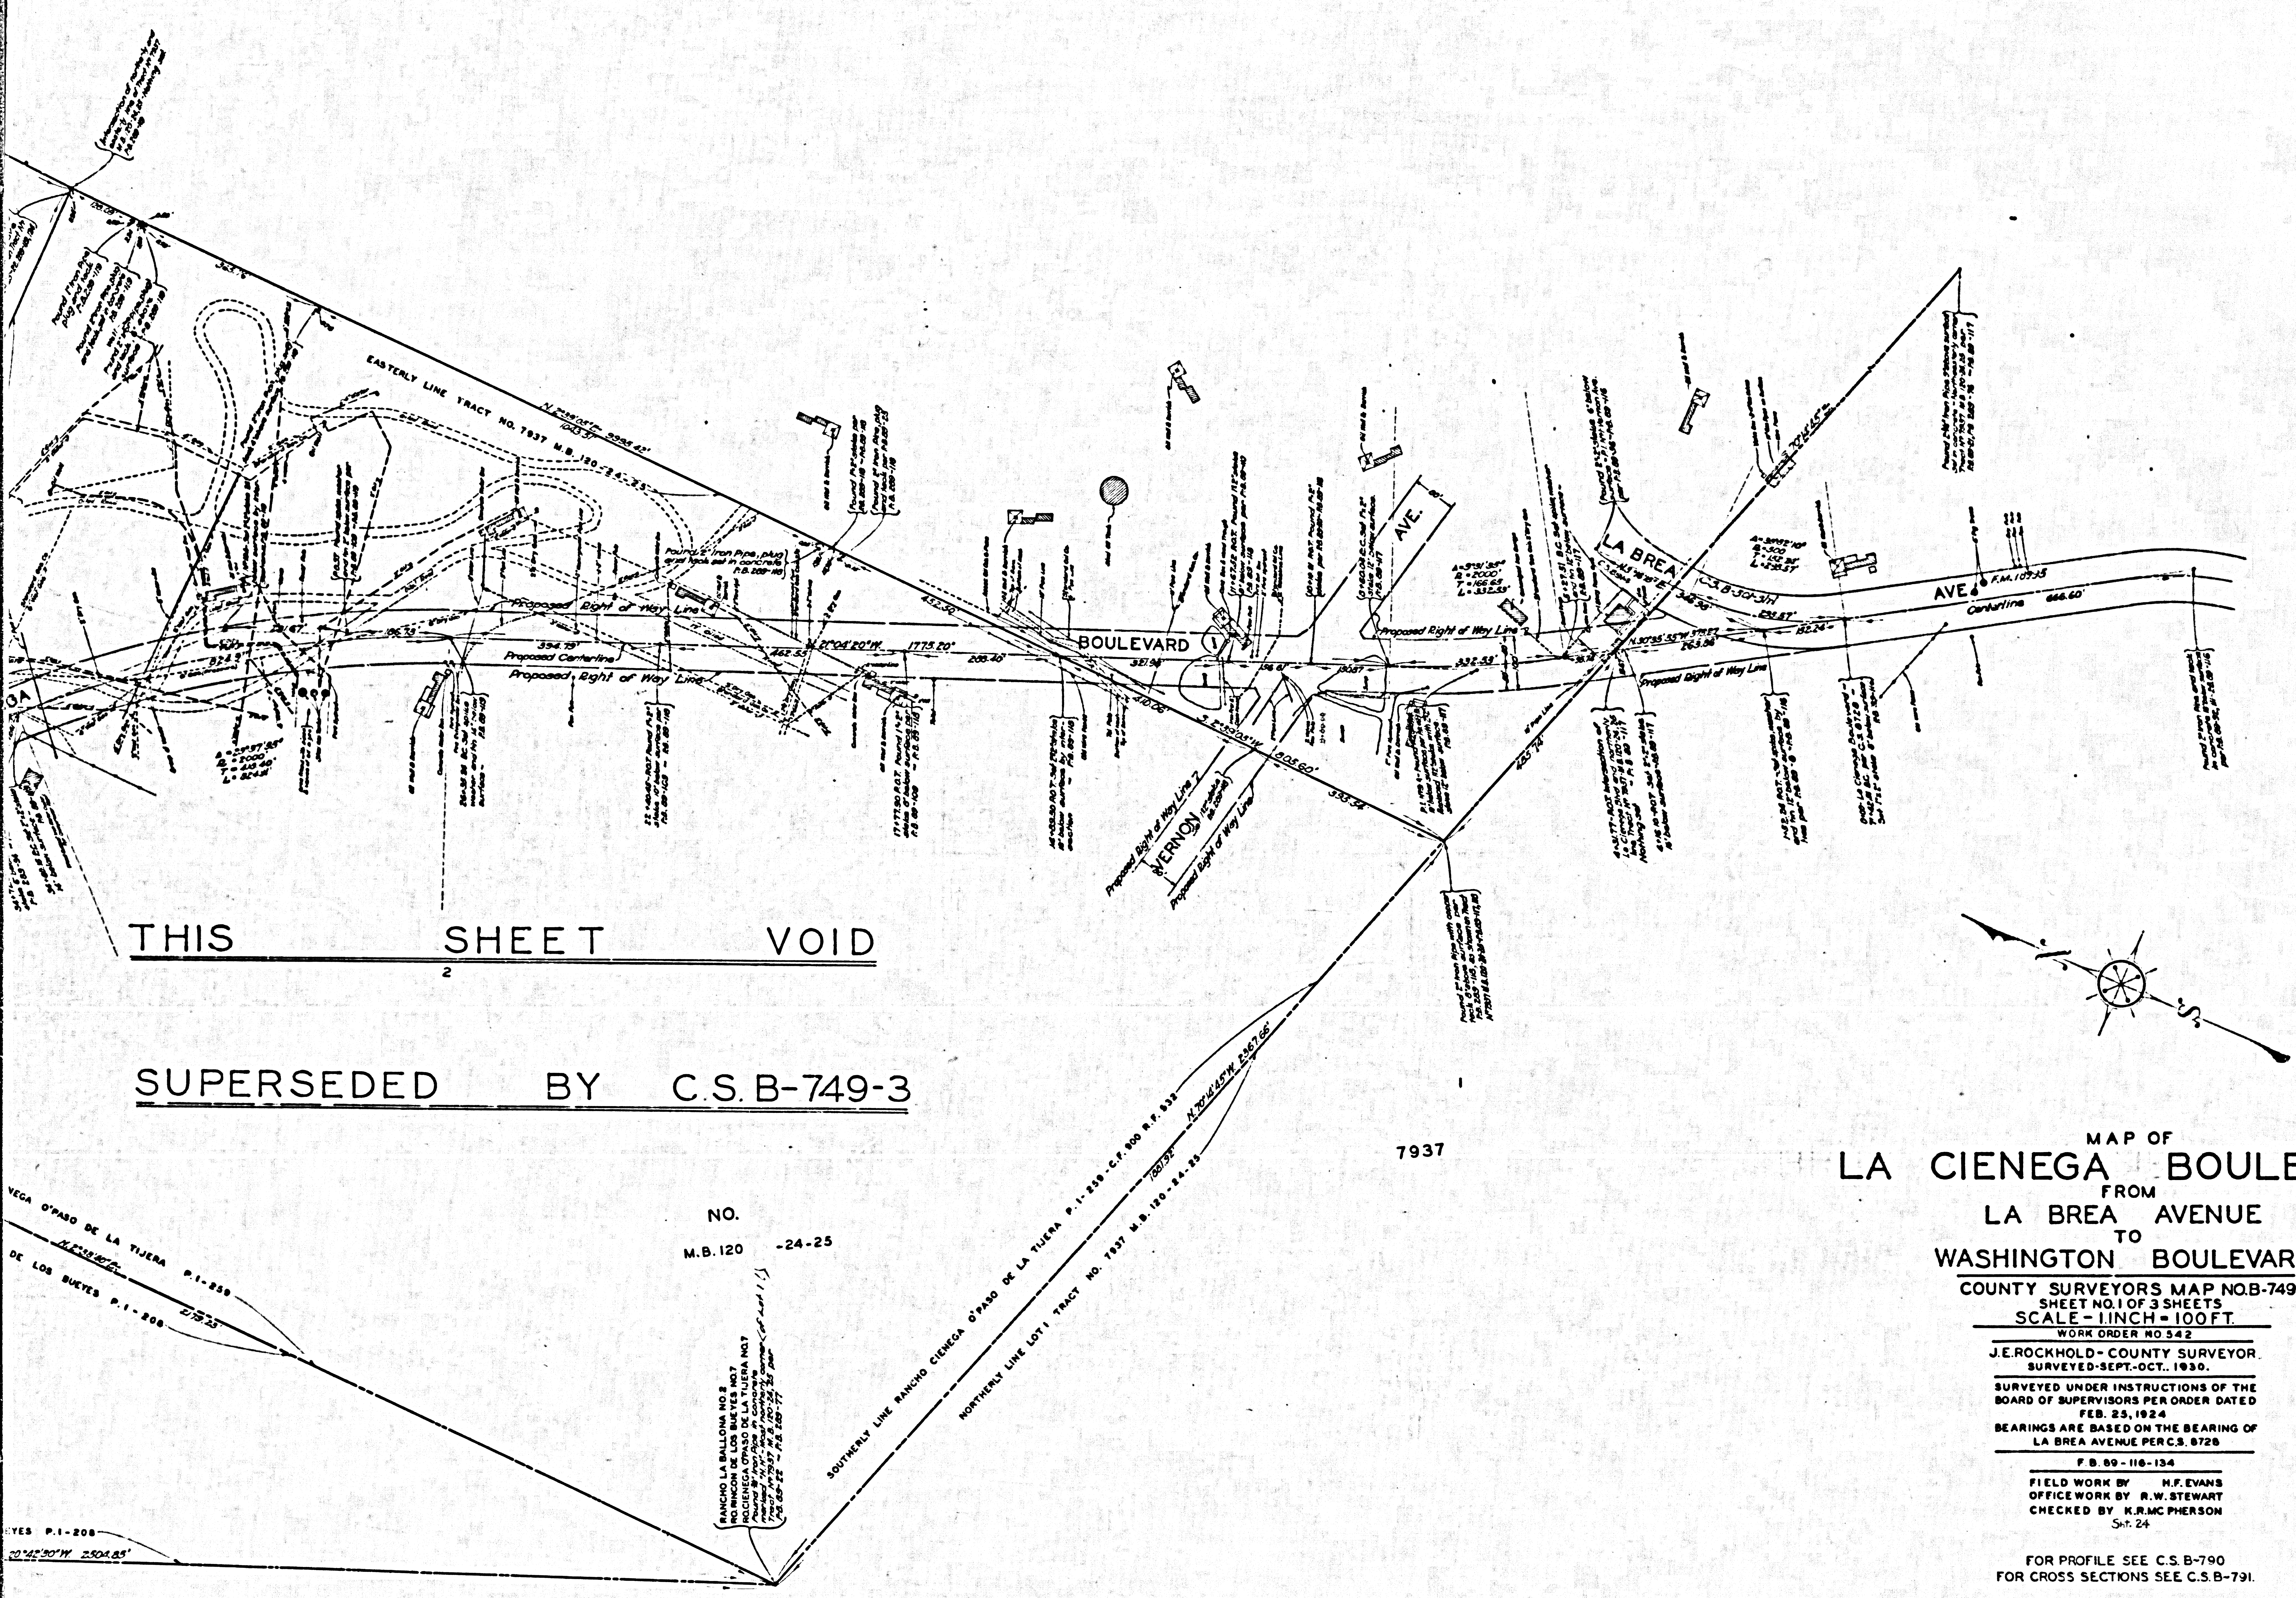
EASTERLY LINE TRACT NO. 7937 M.B. 120-24-25
BOULEVARD
Proposed Right of Way Line
Proposed Centerline
N.2°06'20"W. 1775.20'
AVE.
LA BREA
AVE.
Centerline
VERNON
SOUTHERLY LINE RANCHO CIENEGA O'PASO DE LA TIJERA P.1-259-C.F. 900 B.F. 932
NORTHERLY LINE LOT 1 TRACT NO. 7937 M.B. 120-24-25
7937
NO.
M.B.120 -24-25
DE LOS BUEYES P.1-208
S

THIS SHEET VOID

2

SUPERSEDED BY C.S. B-749-3

MAP OF

LA CIENEGA BOULEVARD

FROM

LA BREA AVENUE

TO

WASHINGTON BOULEVARD

COUNTY SURVEYORS MAP NO.B-749
SHEET NO. 1 OF 3 SHEETS
SCALE - 1 INCH = 100 FT.

WORK ORDER NO. 542

J.E. ROCKHOLD - COUNTY SURVEYOR
SURVEYED - SEPT.-OCT., 1930.

SURVEYED UNDER INSTRUCTIONS OF THE
BOARD OF SUPERVISORS PER ORDER DATED
FEB. 25, 1924
BEARINGS ARE BASED ON THE BEARING OF
LA BREA AVENUE PER C.S. 8728

F.B. 89-116-134

FIELD WORK BY H.F. EVANS
OFFICE WORK BY R.W. STEWART
CHECKED BY K.R. MC PHERSON
Sht. 24

FOR PROFILE SEE C.S. B-790
FOR CROSS SECTIONS SEE C.S. B-791.

CS B-749-1
A1 OF A3

Proposed Right of Way Line
LA CIENEGA
LANE
MOYNIER
Proposed Centerline
BOULEVARD
Proposed Right of Way Line
MARGINAL MAP
Not to Scale
WESTERLY LINE RANCHO CIENEGA O'PASO DE LA TIJERA P.1-259
RANCHO CIENEGA O'PASO DE LA TIJERA
P.1-259. C.F. 900. R.F. 532
BOULEVARD
Proposed Right of Way Line
Proposed Centerline
EQUATION
Proposed Right of Way Line
LA CIENEGA
EASTERLY LINE TRACT NO. 7937
NORTHERLY LINE TRACT NO. 7937 M.B. 120-24-25
TRACT
SHEET VOID
THIS SHEET
SUPERSEDED BY
EDED BY C.S. B-749-3
THIS LOCATION ABANDONED BY COUNTY SURVEYOR SEPTEMBER 1932 FOR LATER LOCATION SEE ALIGNMENT TO THE EAST
SOUTHERLY BOUNDARY LINE CULVER CITY
SOUTHERLY BOUNDARY LINE MOYNIERS TRACT
NORTHERLY LINE CULVER CITY
NORTHERLY LINE MOYNIERS TRACT
RANCHO RINCON DE LOS BUEYES
P.1-208. R.F. 190
WESTERLY LINE RANCHO CIENEGA O'PASO DE LA TIJERA P.1-259
EASTERLY LINE RANCHO RINCON DE LOS BUEYES P.1-208
TRACT
NORTHERLY LINE TRACT NO. 7937 M.B. 120
WESTERLY LINE RANCHO RINCON DE LOS BUEYES P.1-208
N.20°42'30"W. 7014.32
N.20°42'30"W. 2504.85'
5
7
8
9
10
19
20
2
3

Note:—
Location of Pipe Lines shown on this map obtained from Blue Prints supplied by ~
Associated Oil Co., Midway Gas Co., Shell Oil Co.,
Standard Oil Co.

CS B-749-1
A2 OF A3

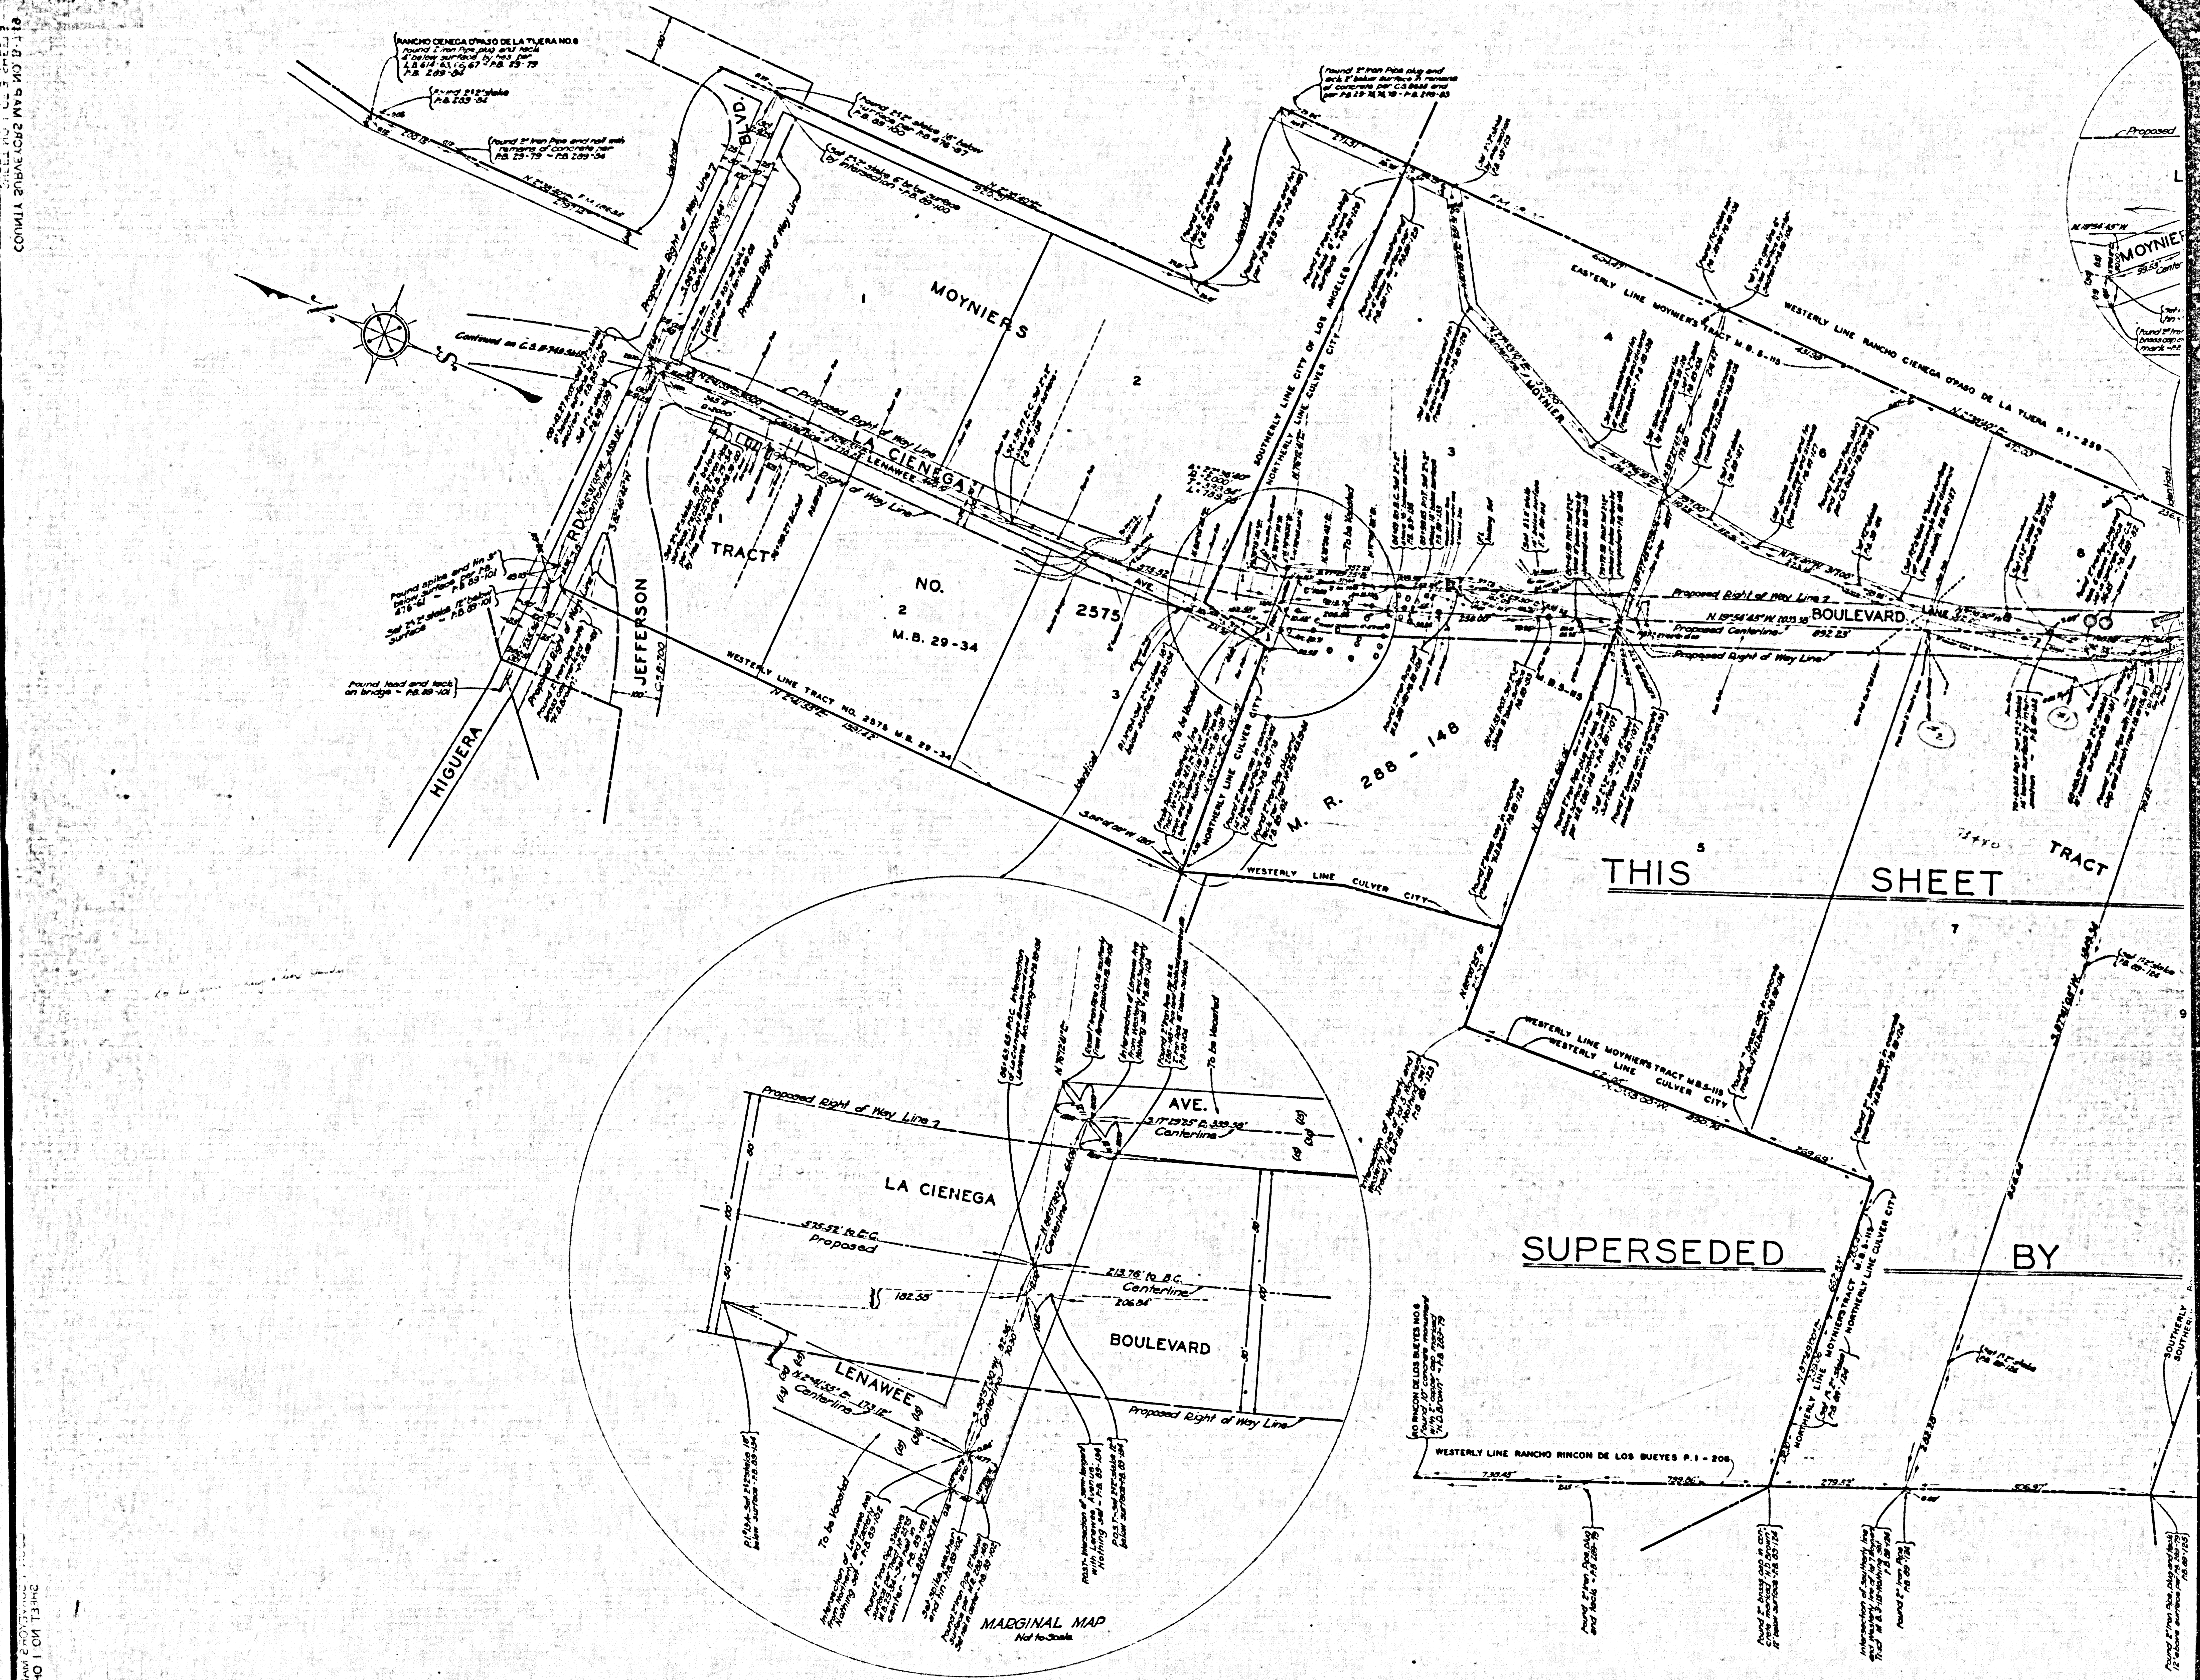
MOYNIERS
TRACT
NO. 2575
M.B. 29-34
LA CIENEGA
LENAWEE
AVE.
BOULEVARD
BLVD.
RD.
JEFFERSON
HIGUERA
M. R. 288 - 148
MOYNIER
TRACT
Proposed Right of Way Line
Proposed Centerline
WESTERLY LINE TRACT NO. 2575 M.B. 29-34
WESTERLY LINE CULVER CITY
SOUTHERLY LINE CITY OF LOS ANGELES
NORTHERLY LINE CULVER CITY
EASTERLY LINE MOYNIER'S TRACT M.B. 5-115
WESTERLY LINE RANCHO CIENEGA O'PASO DE LA TUERA P.1-239
WESTERLY LINE MOYNIER'S TRACT M.B.5-115
WESTERLY LINE RANCHO RINCON DE LOS BUEYES P.1-206
RANCHO CIENEGA O'PASO DE LA TUERA NO.8
Continued on C.S. B-749-1
MARGINAL MAP
Not to Scale

THIS SHEET SUPERSEDED BY

CS B-749-1
A3 OF A3