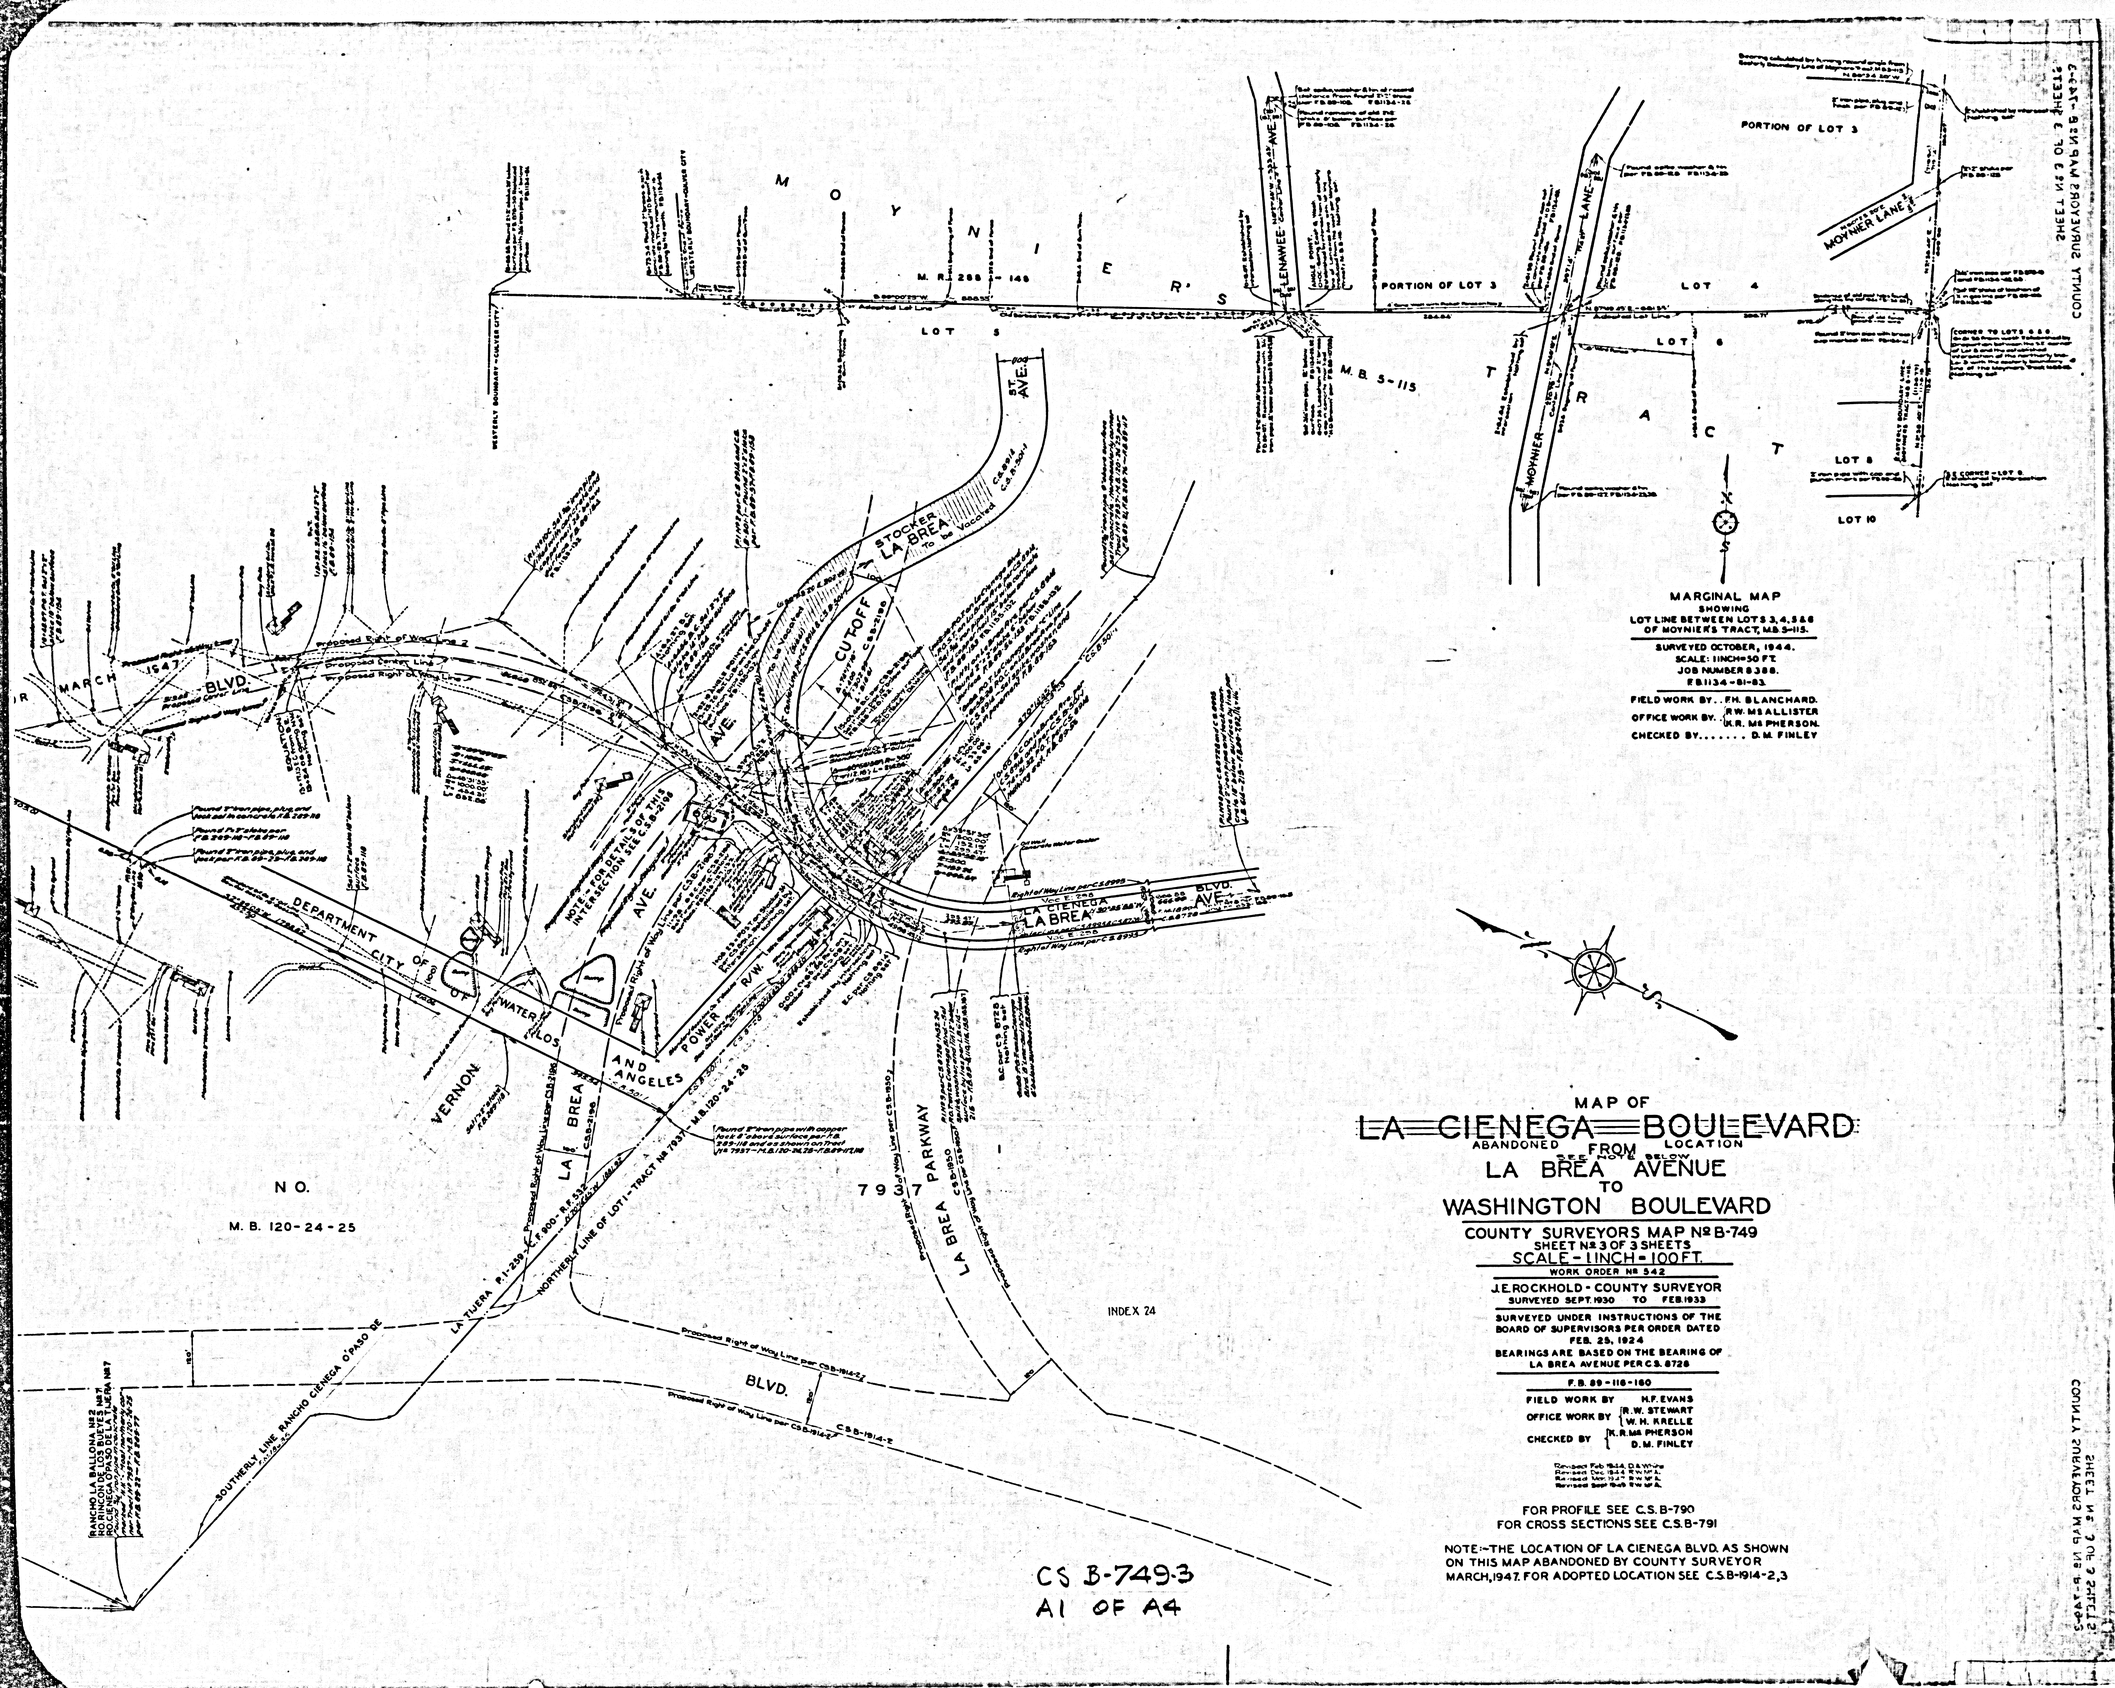


MARGINAL MAP
SHOWING
LOT LINE BETWEEN LOTS 3, 4, 5 & 6
OF MOYNIER'S TRACT, M.B. 5-115.

SURVEYED OCTOBER, 1944.
SCALE: 1 INCH = 50 FT.
JOB NUMBER B 388.
FB 1134 - 81 - 83.

FIELD WORK BY.. F.H. BLANCHARD.
R.W. MSALLISTER
OFFICE WORK BY.. K.R. MCPHERSON.
CHECKED BY..... D.M. FINLEY

MAP OF

LA CIENEGA BOULEVARD

ABANDONED FROM LOCATION
SEE NOTE BELOW
LA BREA AVENUE
TO
WASHINGTON BOULEVARD

COUNTY SURVEYORS MAP № B-749
SHEET № 3 OF 3 SHEETS
SCALE - 1 INCH = 100 FT.

WORK ORDER № 542

J.E. ROCKHOLD - COUNTY SURVEYOR
SURVEYED SEPT. 1930 TO FEB. 1933

SURVEYED UNDER INSTRUCTIONS OF THE BOARD OF SUPERVISORS PER ORDER DATED FEB. 25, 1924
BEARINGS ARE BASED ON THE BEARING OF LA BREA AVENUE PER C.S. 8728

F.B. 89 - 116 - 160

FIELD WORK BY H.F. EVANS
OFFICE WORK BY R.W. STEWART, W.H. KRELLE
CHECKED BY K.R. MCPHERSON, D.M. FINLEY

FOR PROFILE SEE C.S. B-790
FOR CROSS SECTIONS SEE C.S. B-791

NOTE:- THE LOCATION OF LA CIENEGA BLVD. AS SHOWN ON THIS MAP ABANDONED BY COUNTY SURVEYOR MARCH, 1947. FOR ADOPTED LOCATION SEE C.S. B-1914-2, 3

SHEET № 2 OF 3 SHEETS
CONNECTS WITH SURVEYORS MAP № B-748

C.S. B-749-3
A1 OF A4

LA CIENEGA (MOYNIER) BLVD. (LANE)

MOYNIER'S

LA CIENEGA (LENAWEE) AVE.

NO. 2 M.B. 29-34

2575

M. R. 28 B - 148

TRACT

LOCATION ABANDONED FOR ADOPTED BY COUNTY SURVEYOR LOCATION SEE MAR. 1947 C.S. B-1914-3

SOUTHERLY BOUNDARY LINE OF CITY OF LOS ANGELES
NORTHERLY BOUNDARY LINE OF CITY OF CULVER CITY

WESTERLY LINE RANCHO CIENEGA O'PASO DE LA TIJERA - P.I-259

EASTERLY LINE MOYNIER'S TRACT - M.B.S-115

WESTERLY BOUNDARY OF CITY OF CULVER CITY

WESTERLY LINE MOYNIER'S TRACT - M.B.S-115

NORTHERLY LINE MOYNIER'S TRACT - M.B.S-115

SOUTHERLY BOUNDARY OF CITY OF CULVER CITY

SOUTHERLY BOUNDARY LINE MOYNIER'S TRACT - M.B.S-115

WESTERLY LINE RANCHO RINCON DE LOS BUEYES P.I-208

RANCHO CIENEGA O'PASO DE LA TIJERA P.I-259 C.F. 900 - R.F. 532

LA CIENEGA

BLVD

WESTERLY LINE RANCHO CIENEGA O'PASO DE LA TIJERA - P.I-259

C.S. B-1914-3

EASTERLY LINE RANCHO RINCON DE LOS BUEYES - P.I-208


RANCHO RINCON DE LOS BUEYES P.I-208-R.F. 190

BLVD.

AVE.

MARGINAL MAP
NOT TO SCALE

CS B-749-3
A3 OF A4

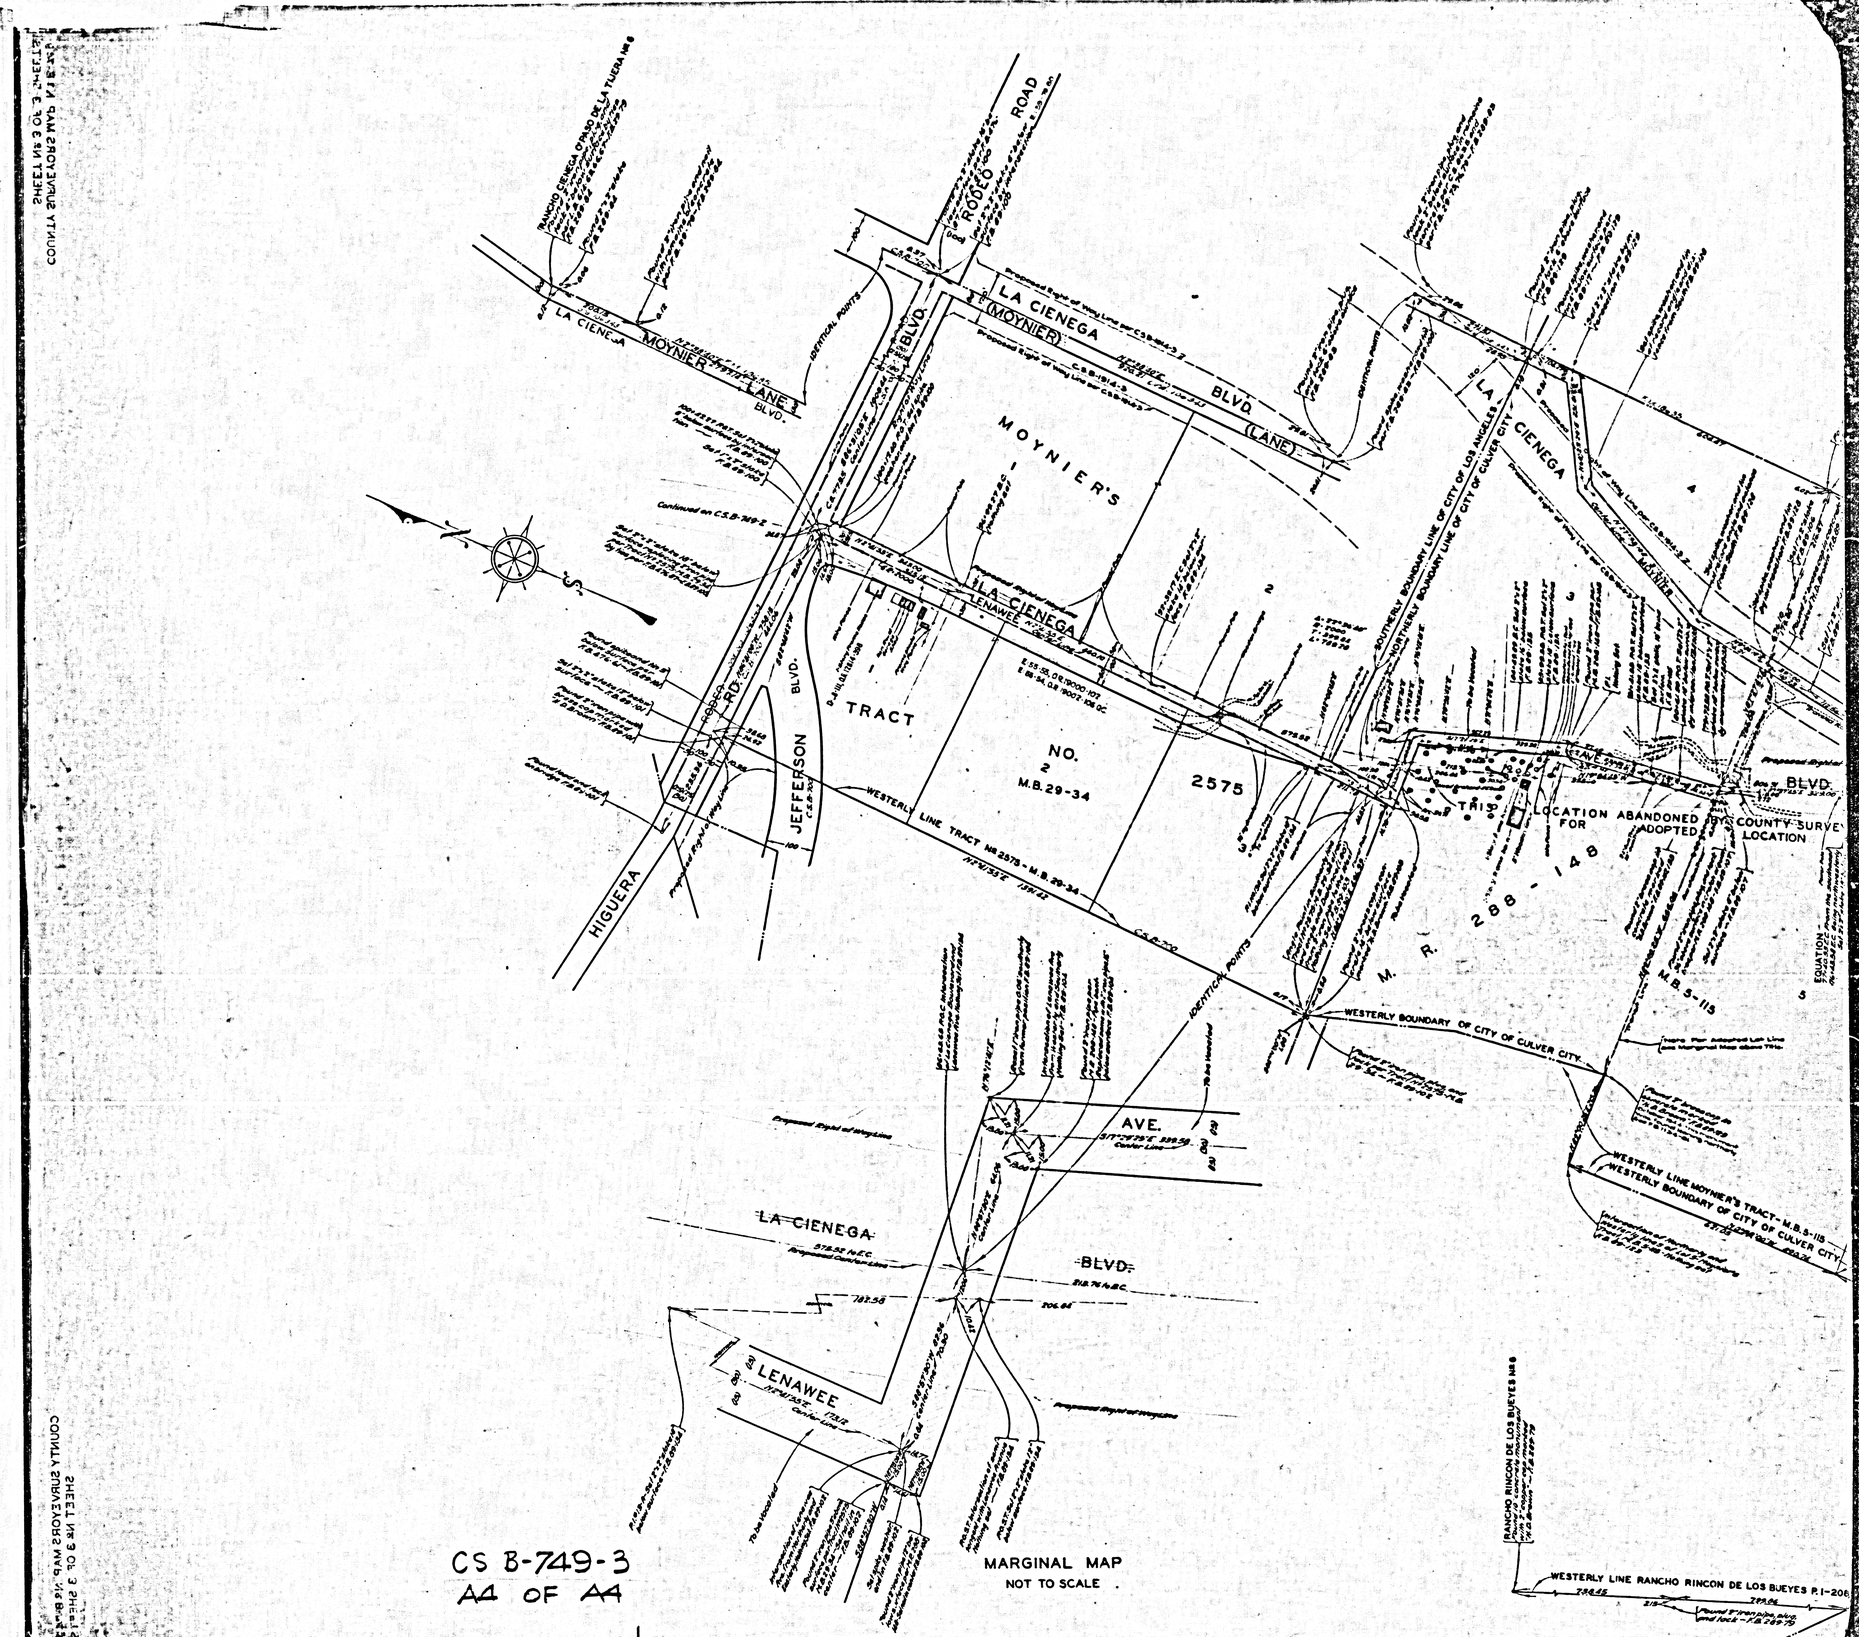

CS B-749-3
A4 OF A4

MARGINAL MAP
NOT TO SCALE

RANCHO CIENEGA O'PASO DE LA TIJERA

P.I.-259 C.F. 900. R.F. 532

LA CIENEGA

EASTERLY LINE OF TRACT NO. 7937 - M.B. 120-24-25

THIS LOCATION ABANDONED BY COUNTY SURVEYOR MARCH 1947 FOR ADOPTED LOCATION SEE C.S.B.-1914-2,3

DEPARTMENT OF WATER AND POWER CITY OF LOS ANGELES

VERNON

LA BREA

AVE.

BLVD.

WESTERLY LINE RANCHO CIENEGA O'PASO DE LA TIJERA - P.I.-259

EASTERLY LINE RANCHO RINCON DE LOS BUEYES - P.I.-208

CS.B.-1914-3

NORTHERLY LINE OF TRACT NO. 7937 - M.B. 120-24-25

TRACT NO. 2

M. B. 120-24-25

NORTHERLY LINE OF LOT 1 - TRACT NO. 7937 - M.B. 120-24-25

RINCON DE LOS BUEYES

P.I.-208-R.F. 190

20

3

Proposed Right of Way Line per C.S.B.-1914-2.2

LA CIENEGA

C.S.B.-1914-2

Proposed Right of Way Line per C.S.B.-1914-2.3

IDENTICAL

SOUTHERLY LINE RANCHO CIENEGA O'PASO DE LA TIJERA P.I.-259 C.F. 900 - R.F. 532

WESTERLY LINE RANCHO RINCON DE LOS BUEYES P.I.-208

N20°42'30"W 7004.85

CS B-749-3
A2 OF A4