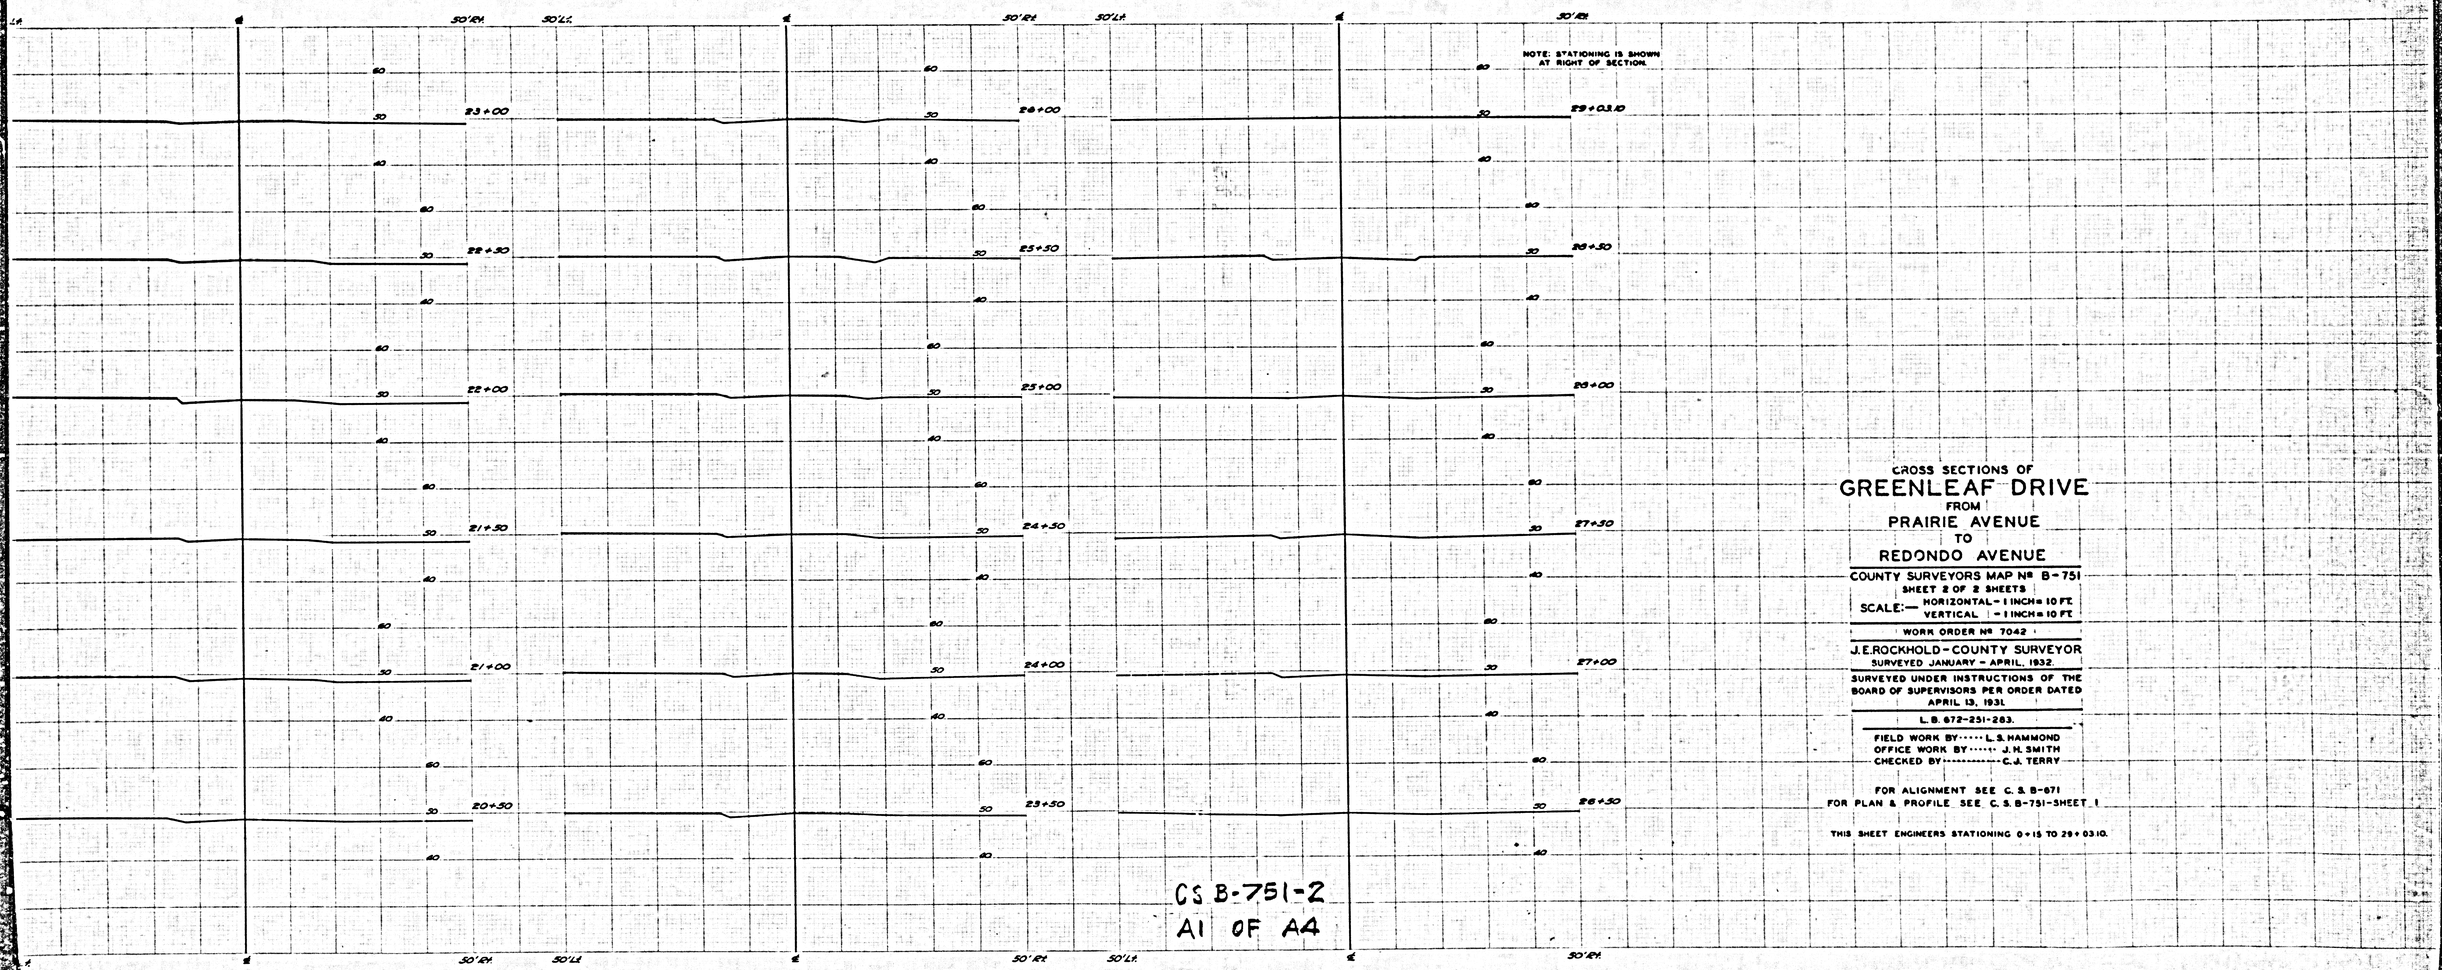


CS B-751-2
A1 OF A4

CROSS SECTIONS OF GREENLEAF DRIVE FROM PRAIRIE AVENUE TO REDONDO AVENUE

COUNTY SURVEYORS MAP Nº B-751
SHEET 2 OF 2 SHEETS
SCALE:— HORIZONTAL - 1 INCH = 10 FT.
VERTICAL - 1 INCH = 10 FT.

WORK ORDER Nº 7042

J. E. ROCKHOLD - COUNTY SURVEYOR
SURVEYED JANUARY - APRIL, 1932.


SURVEYED UNDER INSTRUCTIONS OF THE BOARD OF SUPERVISORS PER ORDER DATED APRIL 13, 1931

L. B. 672-251-283.

FIELD WORK BY····· L. S. HAMMOND
OFFICE WORK BY····· J. H. SMITH
CHECKED BY·····C. J. TERRY

FOR ALIGNMENT SEE C. S. B-671
FOR PLAN & PROFILE SEE C. S. B-751-SHEET 1

THIS SHEET ENGINEERS STATIONING 0+15 TO 29+03.10.

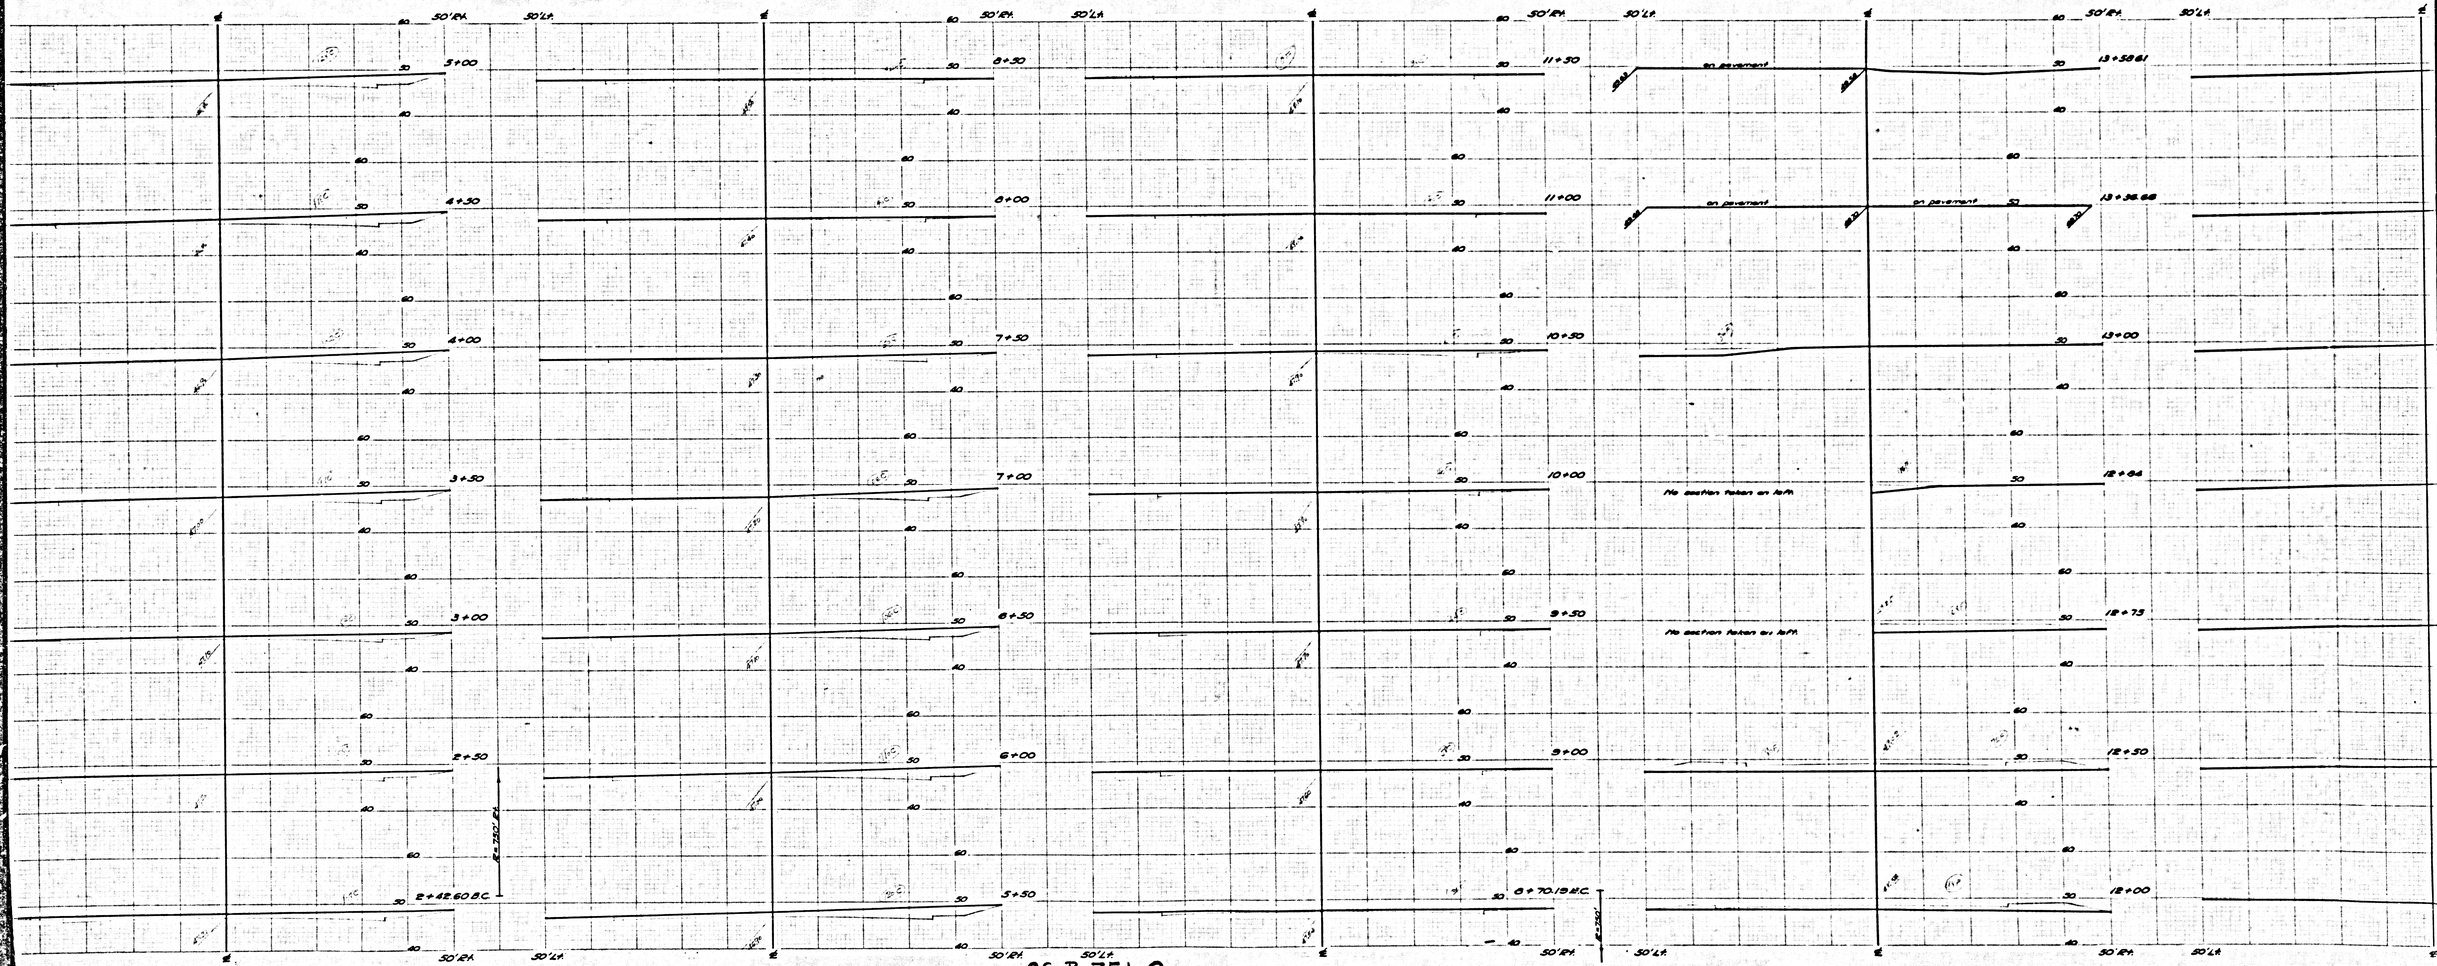

CS B-751-2


A3 OF A4

COUNTY SURVEYORS MAP NO. B-131
SHEET NO 5 OF 5 SHEETS

NOTE: STATIONING IS SHOWN AT RIGHT OF SECTION.

FOR ALIGNMENT SEE C.S.B-671
FOR PLAN & PROFILE SEE C.S.B-751-SHEET 1

CS B-751-2
A4 OF A4

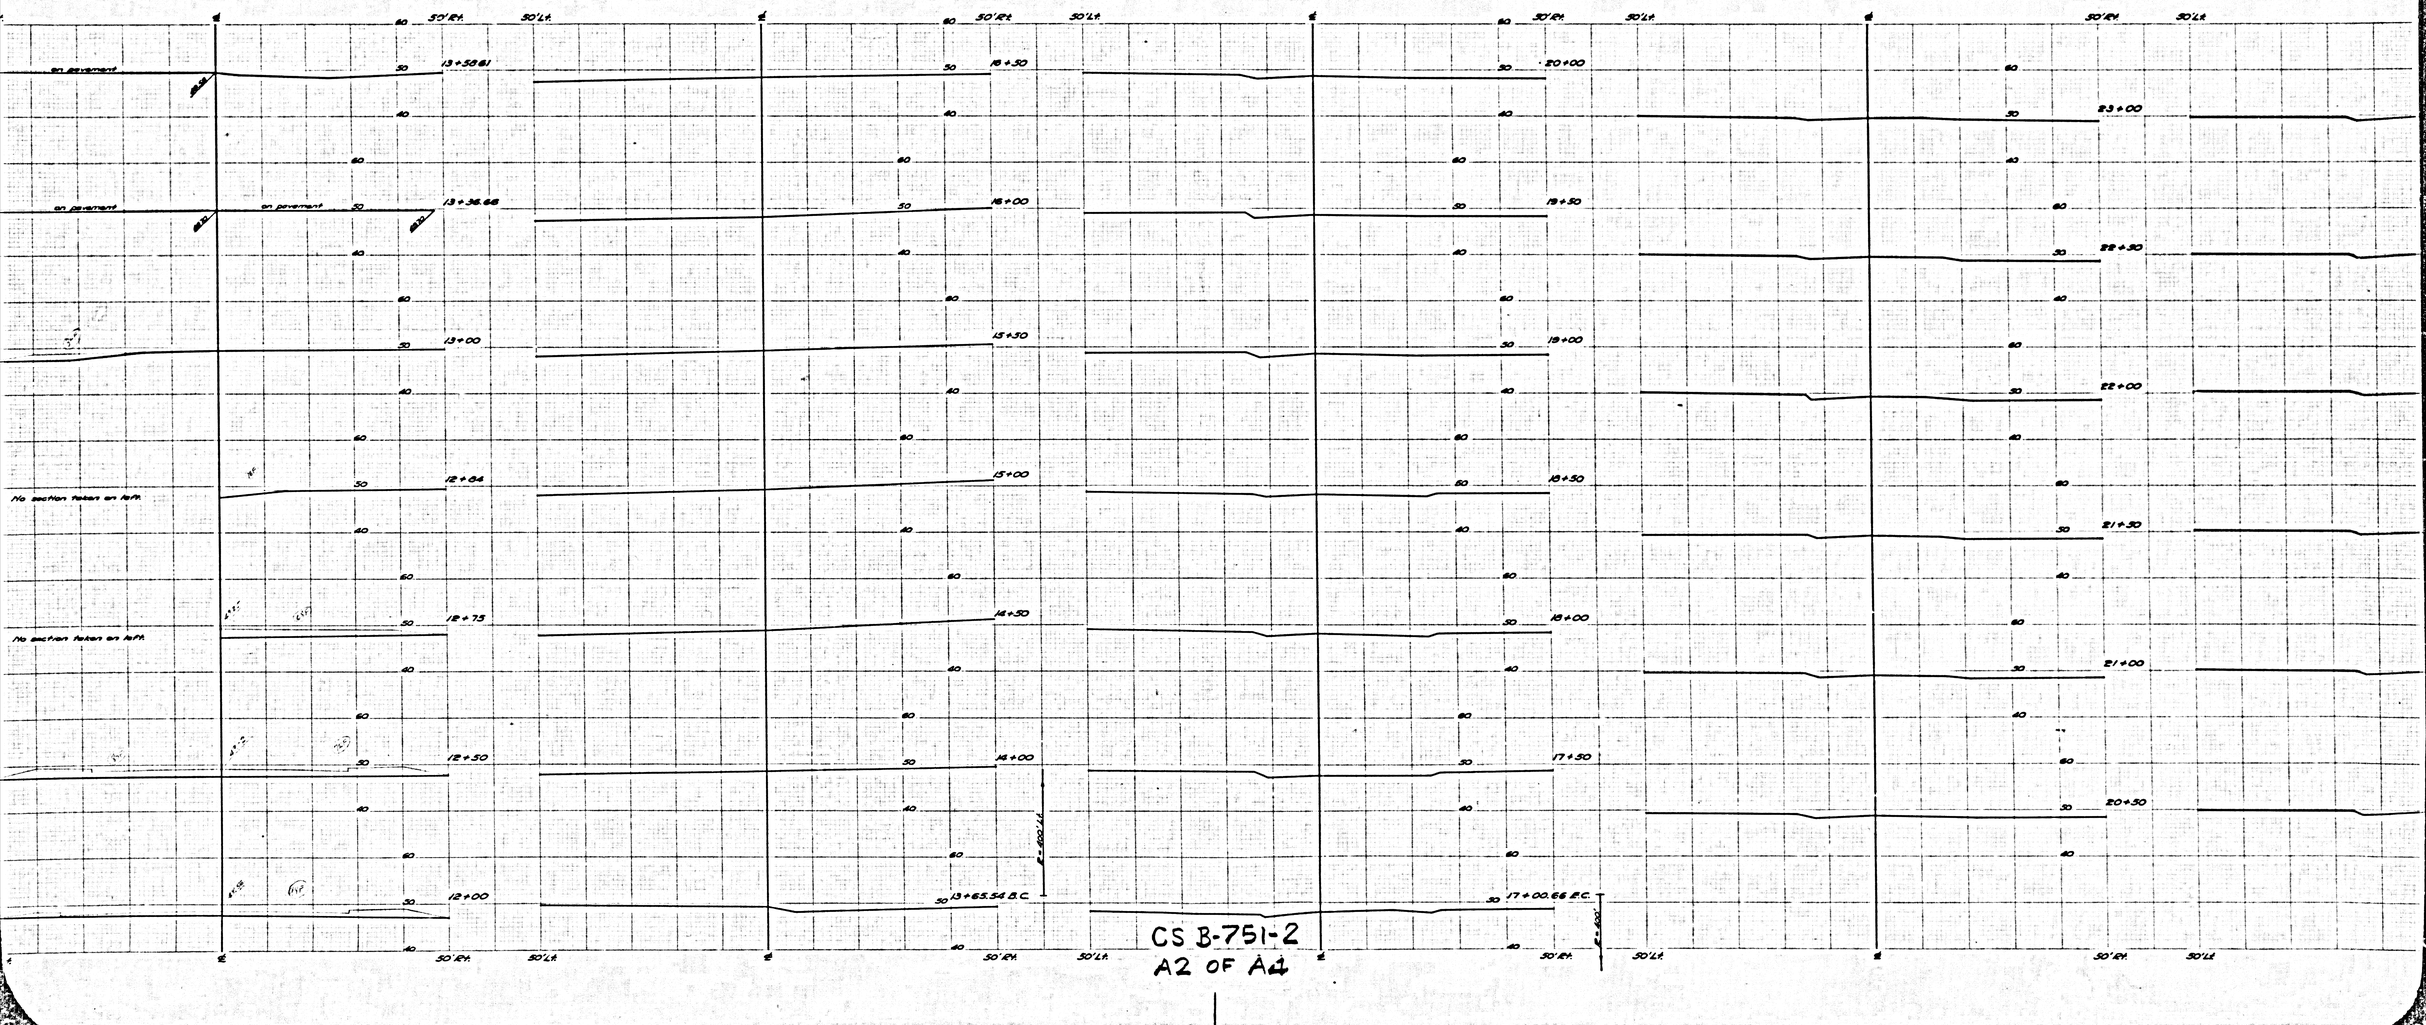

CS B-751-2
A2 OF A4