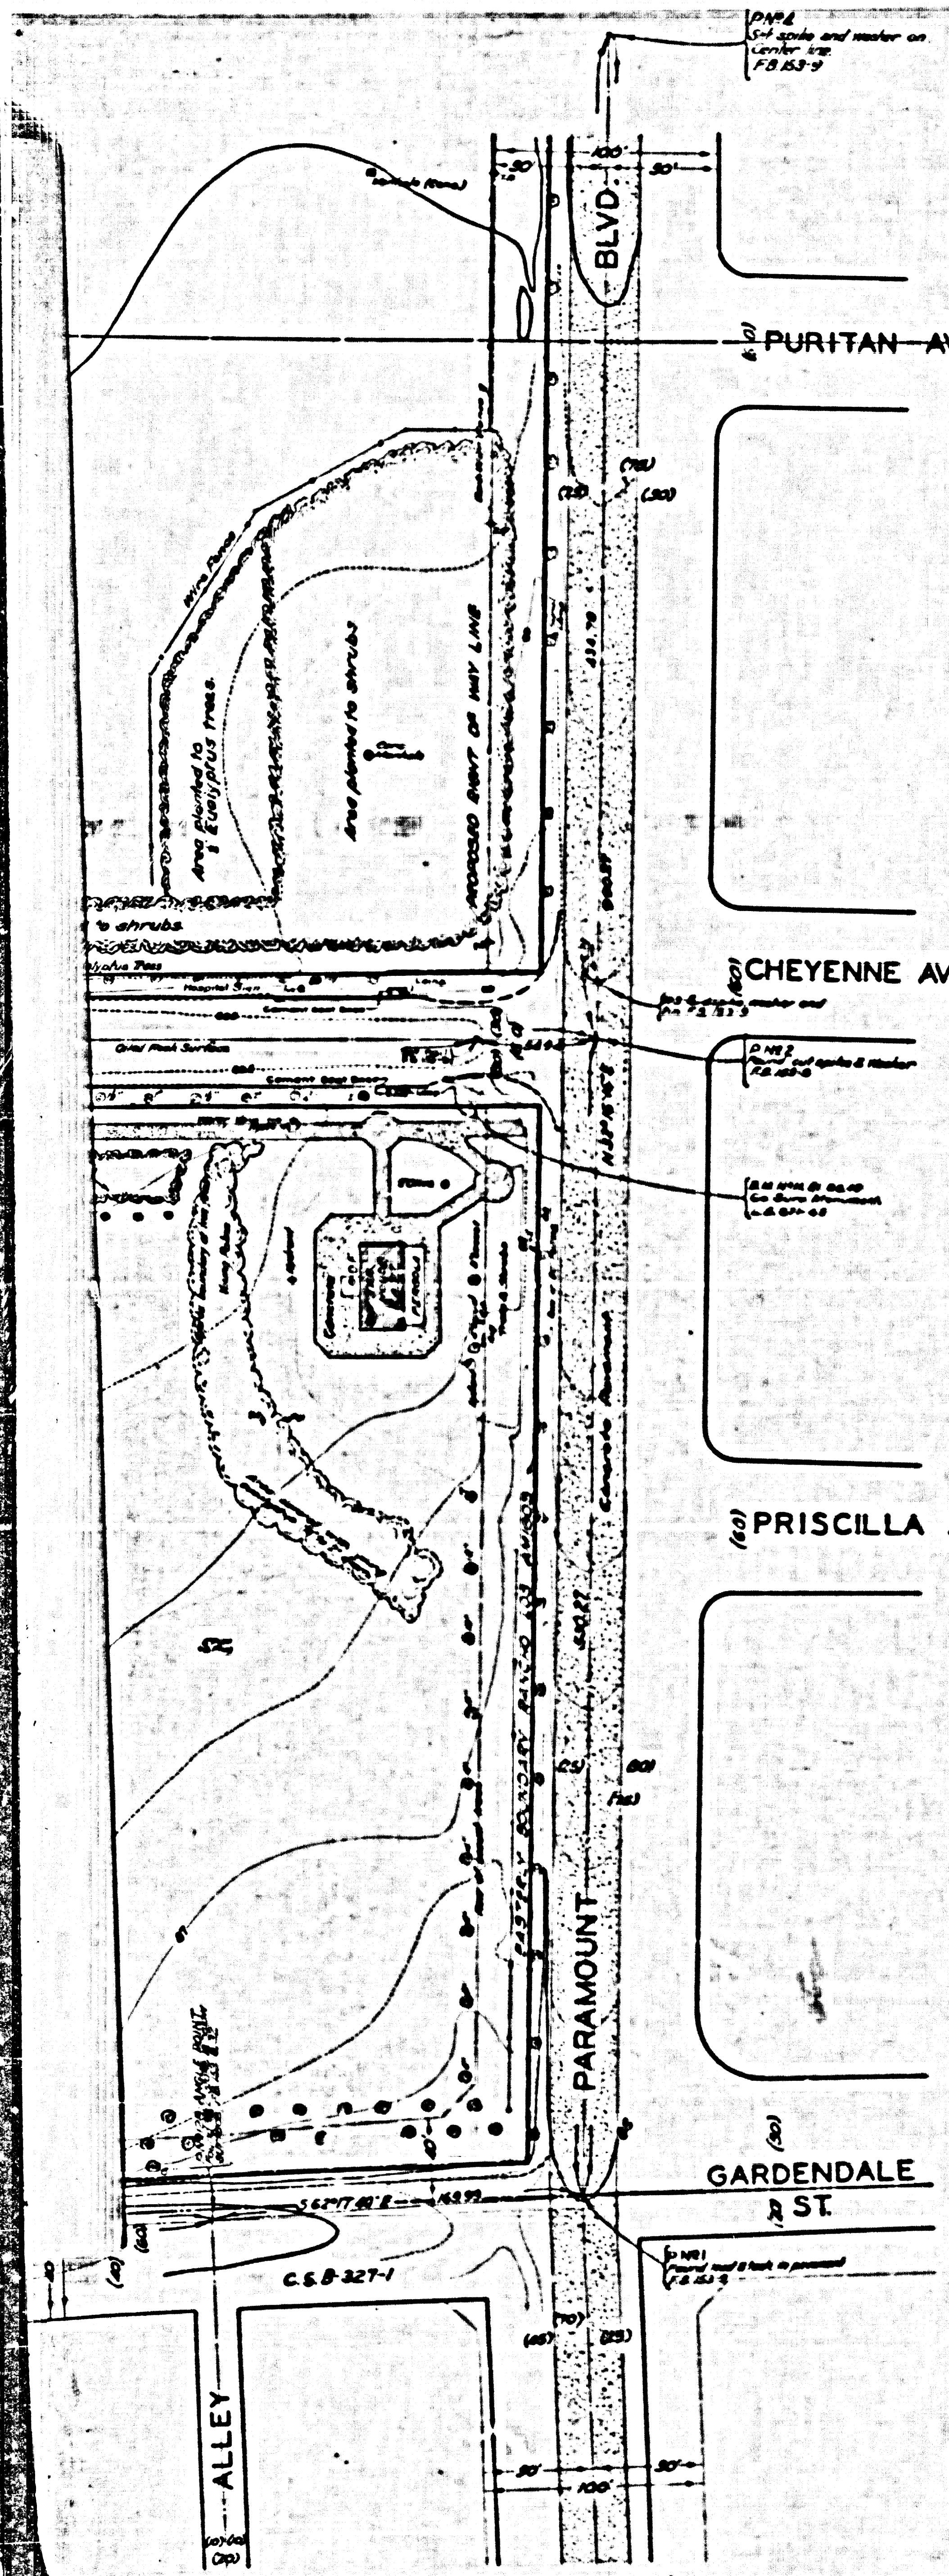

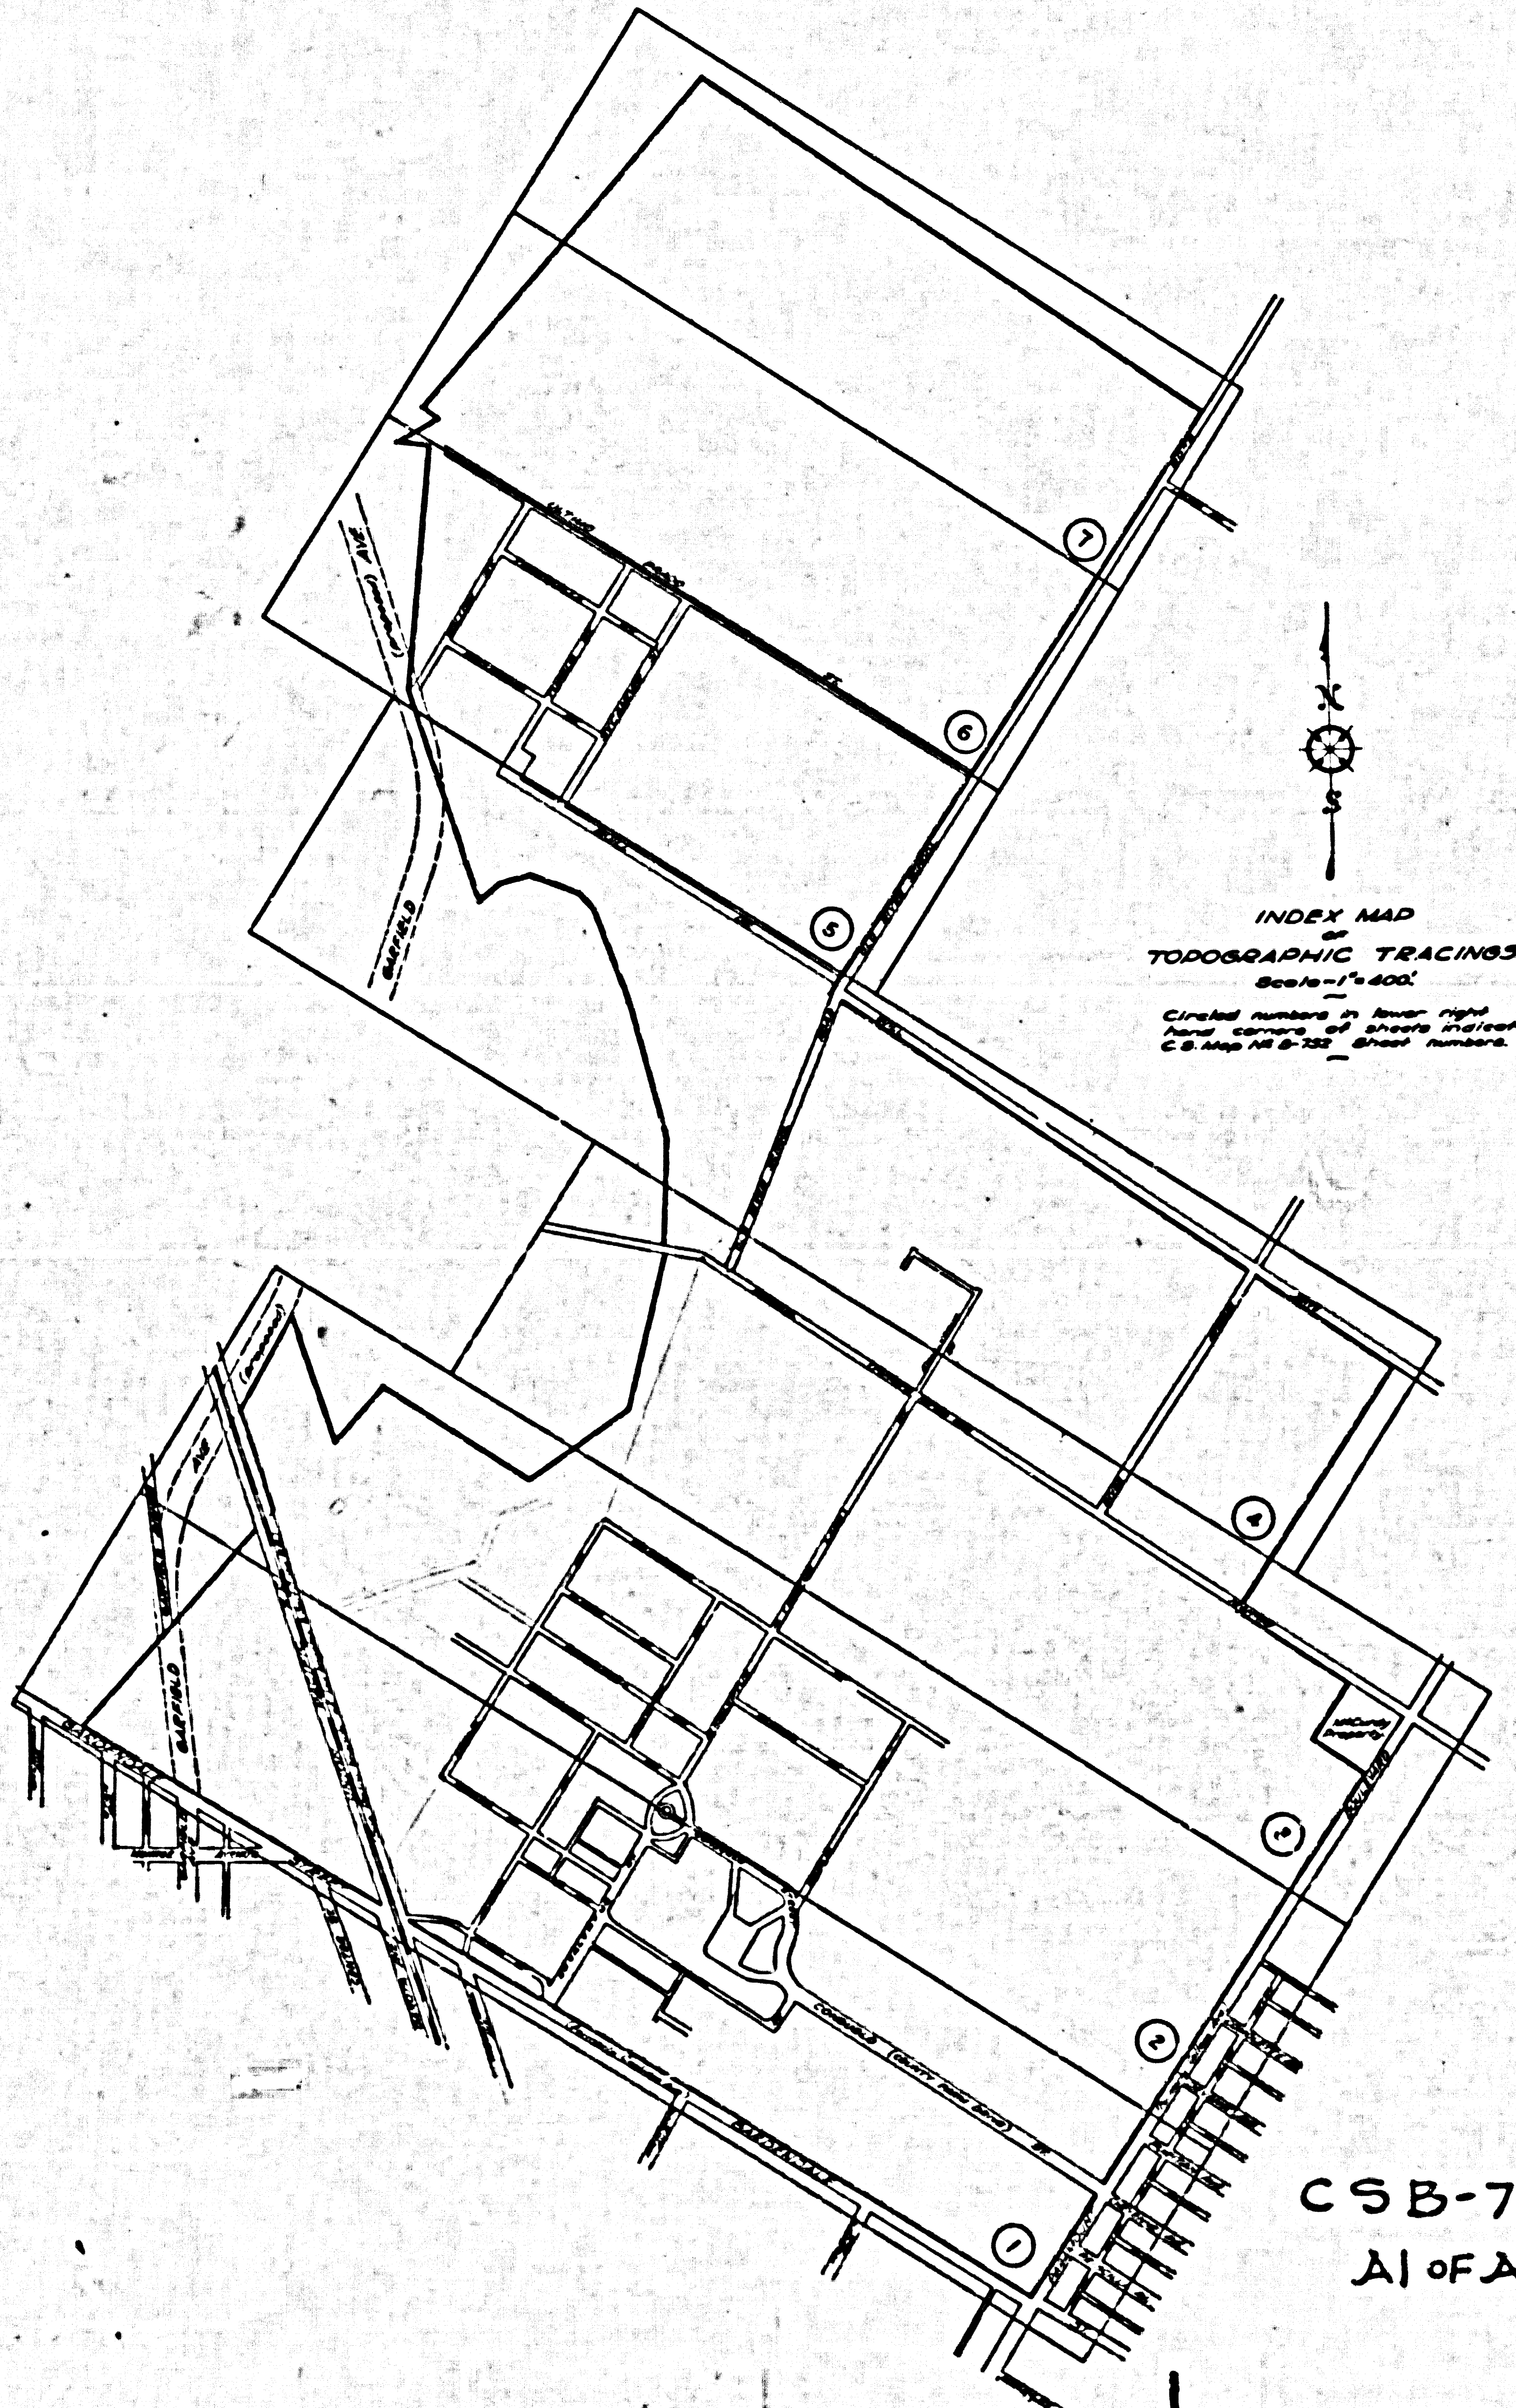

INDEX MAP
OF
TOPOGRAPHIC TRACINGS.
Scale-1"=400'

Circled numbers in lower right hand corners of sheets indicate C.S. Map No. B-752 Sheet numbers.

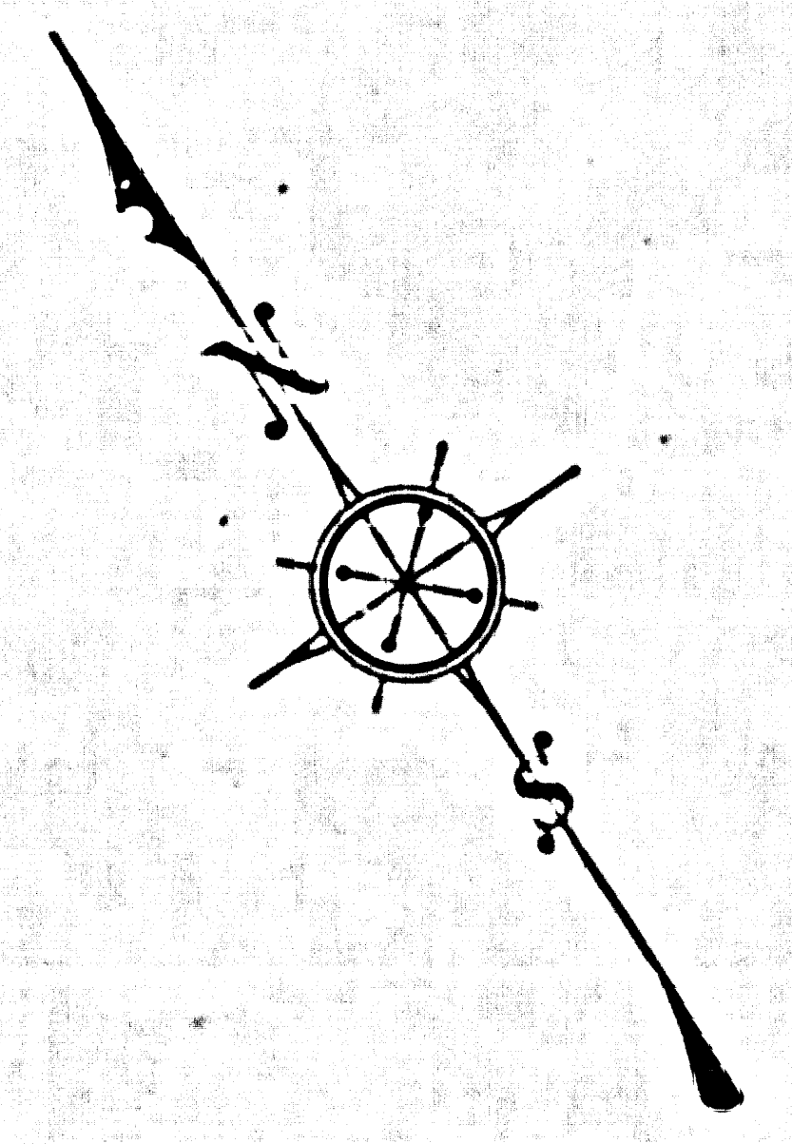

TOPOGRAPHIC MAP
OF
RANCHO LOS AMIGOS
LOS ANGELES COUNTY CALIFORNIA
COUNTY SURVEYORS MAP No. B-752
SHEET No. 1 OF 7 SHEETS
SCALE: 1 INCH = 40 FT.

JOB NUMBER 7073

J.E. ROCKHOLD – COUNTY SURVEYOR
SURVEYED APRIL 1932 TO NOVEMBER 1932

SURVEYED UNDER INSTRUCTIONS OF THE
BOARD OF SUPERVISORS PER ORDER DATED
JANUARY 25, 1932.

BEARINGS ARE BASED ON THE BEARING OF
CENTER LINE OF COOLIDGE AVE. PER C.S. B-327-1

PLANE TABLE SURVEY CONTOUR INT. = 0.5 FT.

TOPOGRAPHY BY ... TED M. WALSH
OFFICE WORK BY ... WM. J. LUCAS
CHECKED BY ..... H.U.M. HIGGINS
.... J.H. SMITH

INDEX 32

TOPOGRAPHY CORRECTED TO DECEMBER 1934 BY J. H. SMITH
OFFICE WORK ON REVISIONS BY J. H. SMITH

DATUM–RANCHO LOS AMIGOS
BENCH MARK ELEVATIONS SHOWN
HEREON ESTABLISHED FROM
B.M. No. 61 (L.B. 671-15).

FOR BOUNDARY SURVEY SEE C.S. B-1035
FOR UNDERGROUND SURVEY SEE ⊕ ~~[illegible]~~
F.B. 567 (INDEX)

See Survey Division
for C.S. B-229

Date of Revision	Field Work by	Office Work by	Checked by	Date of Revision	Field Work by	Office Work by	Checked by
August 1935	J.H. Smith	J.H. Smith	J.H. Smith				
June 1937	A.W. Van Fleet	A.W. Van Fleet	A.W. Van Fleet				
August 1938	A.W. Van Fleet	A.W. Van Fleet	A.W. Van Fleet				
July 1939	A.W. Van Fleet	A.W. Van Fleet	A.W. Van Fleet				
July 1940	A.W. Van Fleet	A.W. Van Fleet	H.L. Martin				
October 1941	H.L. Martin	H.L. Martin	H.L. Martin				
⊕ Ap. 1 1940	J.H. Smith	L. De Titta					

⊕ Added Underground Utilities as of 1935 (F.B. 567)

C S B-752-1
A1 of A4

For "Clear Yards" agreement
per Spec. No 1758 See Survey
Division File C-6-T

CSB-752-1
A3 OF A4

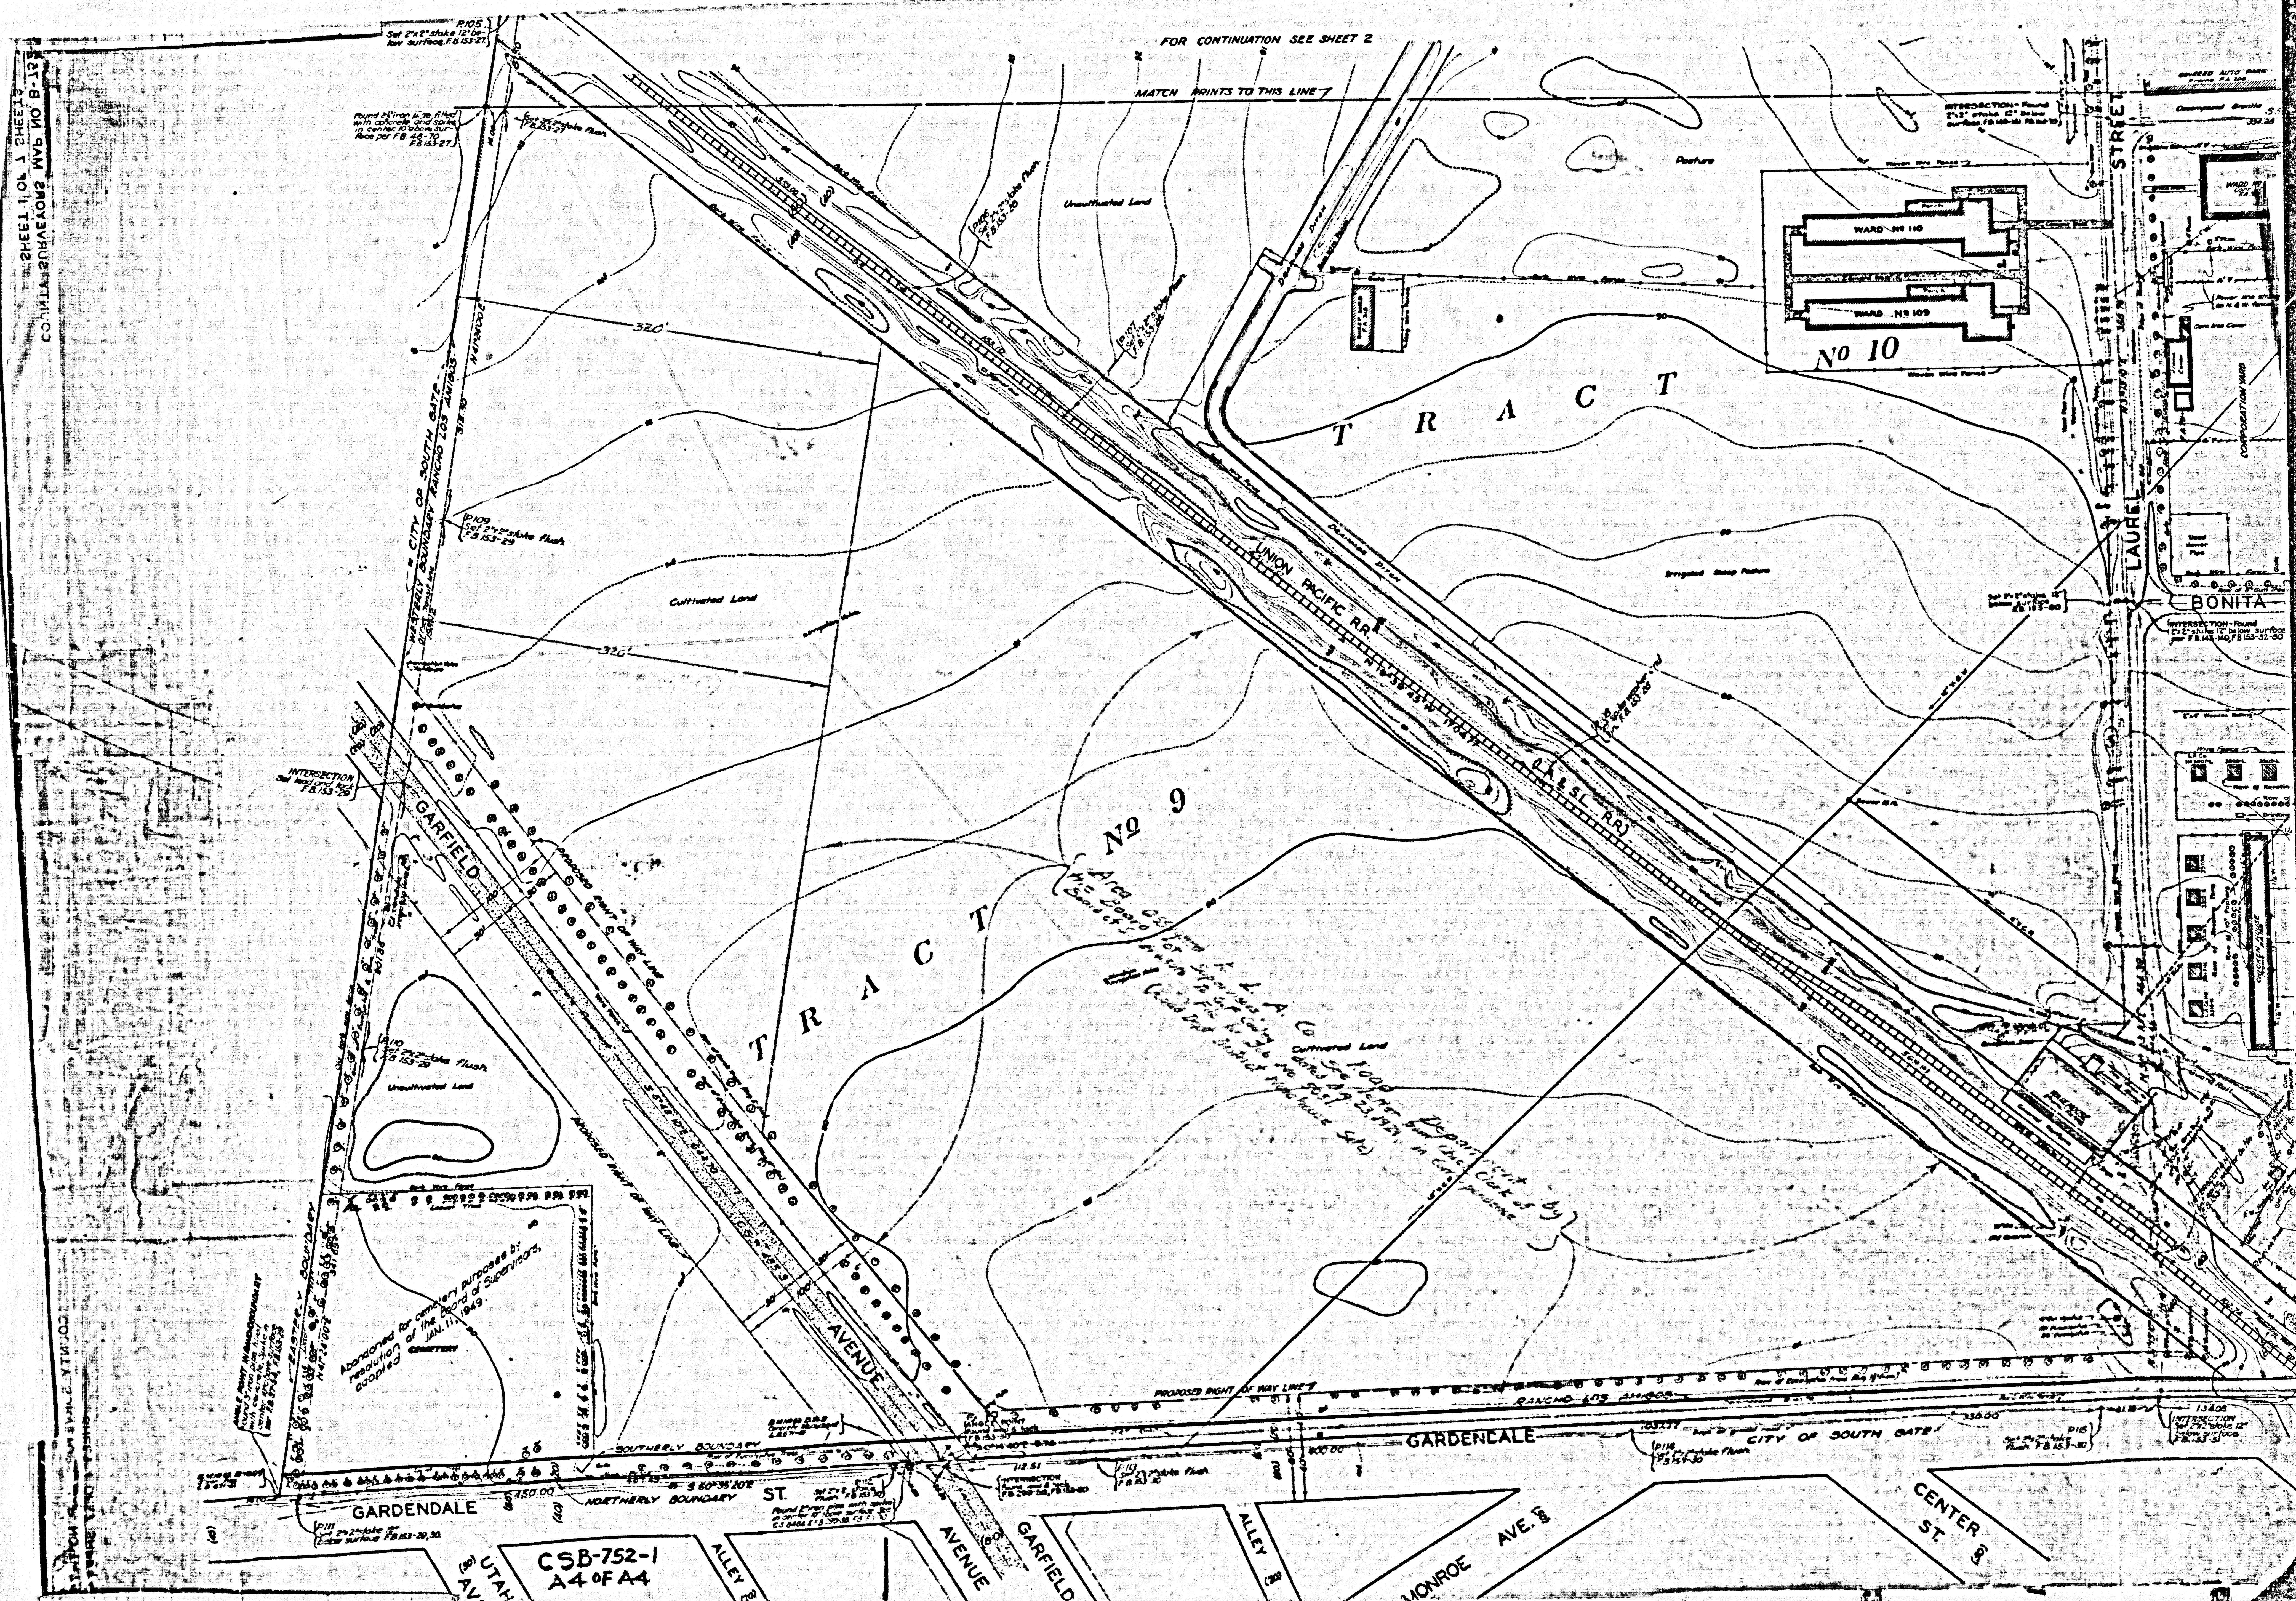
FOR CONTINUATION SEE SHEET 2
MATCH PRINTS TO THIS LINE
COUNTY SURVEYORS MAP NO. B-751
SHEET 1 OF 2 SHEETS
P.105 Set 2"x2" stake 12" below surface. F.B. 153-27
Found 2½" iron pipe filled with concrete and spike in center 10" above surface per F.B. 48-70 F.B. 153-27
Set 2"x2" stake flush F.B. 153-27
320'
CITY OF SOUTH GATE
WESTERLY BOUNDARY RANCHO LOS AMIGOS
N 41°24'00" E
P.109 Set 2"x2" stake flush F.B. 153-29
P106 Set 2"x2" stake flush F.B. 153-28
P107 Set 2"x2" stake flush F.B. 153-28
Uncultivated Land
Cultivated Land
Pasture
Irrigated
UNION PACIFIC RR.
(L.A. & S.L. RR.)
DRAINAGE DITCH
TRACT
No 10
WARD No 110
WARD No 109
Porch
Woven Wire Fence
Barb Wire Fence
INTERSECTION - Found 2"x2" stake 12" below surface F.B. 148-151 F.B. 153-33
COVERED AUTO PARK
Decomposed Granite
LAUREL STREET
BONITA
CORPORATION YARD
TRACT No 9
Area assigned to L.A. Co Department by the Board of Supervisors to Co. Engr. ... Fire ... dated Aug 23, 1929 in correspondence
Cultivated Land
GARFIELD AVENUE
PROPOSED RIGHT OF WAY LINE
INTERSECTION Set lead and tack F.B. 153-29
P110 Set 2"x2" stake flush F.B. 153-29
Abandoned for cemetery purposes by resolution of the Board of Supervisors, adopted JAN. 11, 1949.
CEMETERY
EASTERLY BOUNDARY
N 41°24'00" E
ANGLE POINT IN RANCHO BOUNDARY Found 3" iron pipe filled with concrete, Spike in center, 4" above surface per F.B. 37-54, F.B. 153-29
SOUTHERLY BOUNDARY
NORTHERLY BOUNDARY
S 60°35'20" E
450.00
GARDENDALE ST.
P111 Set 2"x2" stake 12" below surface F.B. 153-29, 30.
P112 Set 2"x2" stake flush F.B. 153-30
Found 2" iron pipe with spike in center 10" above surface per C.S. 6464 F.B. 299-58, F.B. 153-30
INTERSECTION Found lead & tack F.B. 299-58, F.B. 153-30
ANGLE POINT Found lead & tack F.B. 153-30
112.51
P113 Set 2"x2" stake flush F.B. 153-30
PROPOSED RIGHT OF WAY LINE
RANCHO LOS AMIGOS
Row of Eucalyptus trees
GARDENDALE
CITY OF SOUTH GATE
1032.77
330.00
800.00
P114 Set 2"x2" stake flush F.B. 153-30
P115 Set 2"x2" stake flush F.B. 153-30
134.08
INTERSECTION Set 2"x2" stake 12" below surface F.B. 153-31
UTAH AVE.
ALLEY
AVENUE
GARFIELD
MONROE AVE.
CENTER ST.
(20)
(30)
(40)
(60)
(80)
CSB-752-1
A4 OF A4

CSB-752-1
A2 of A4