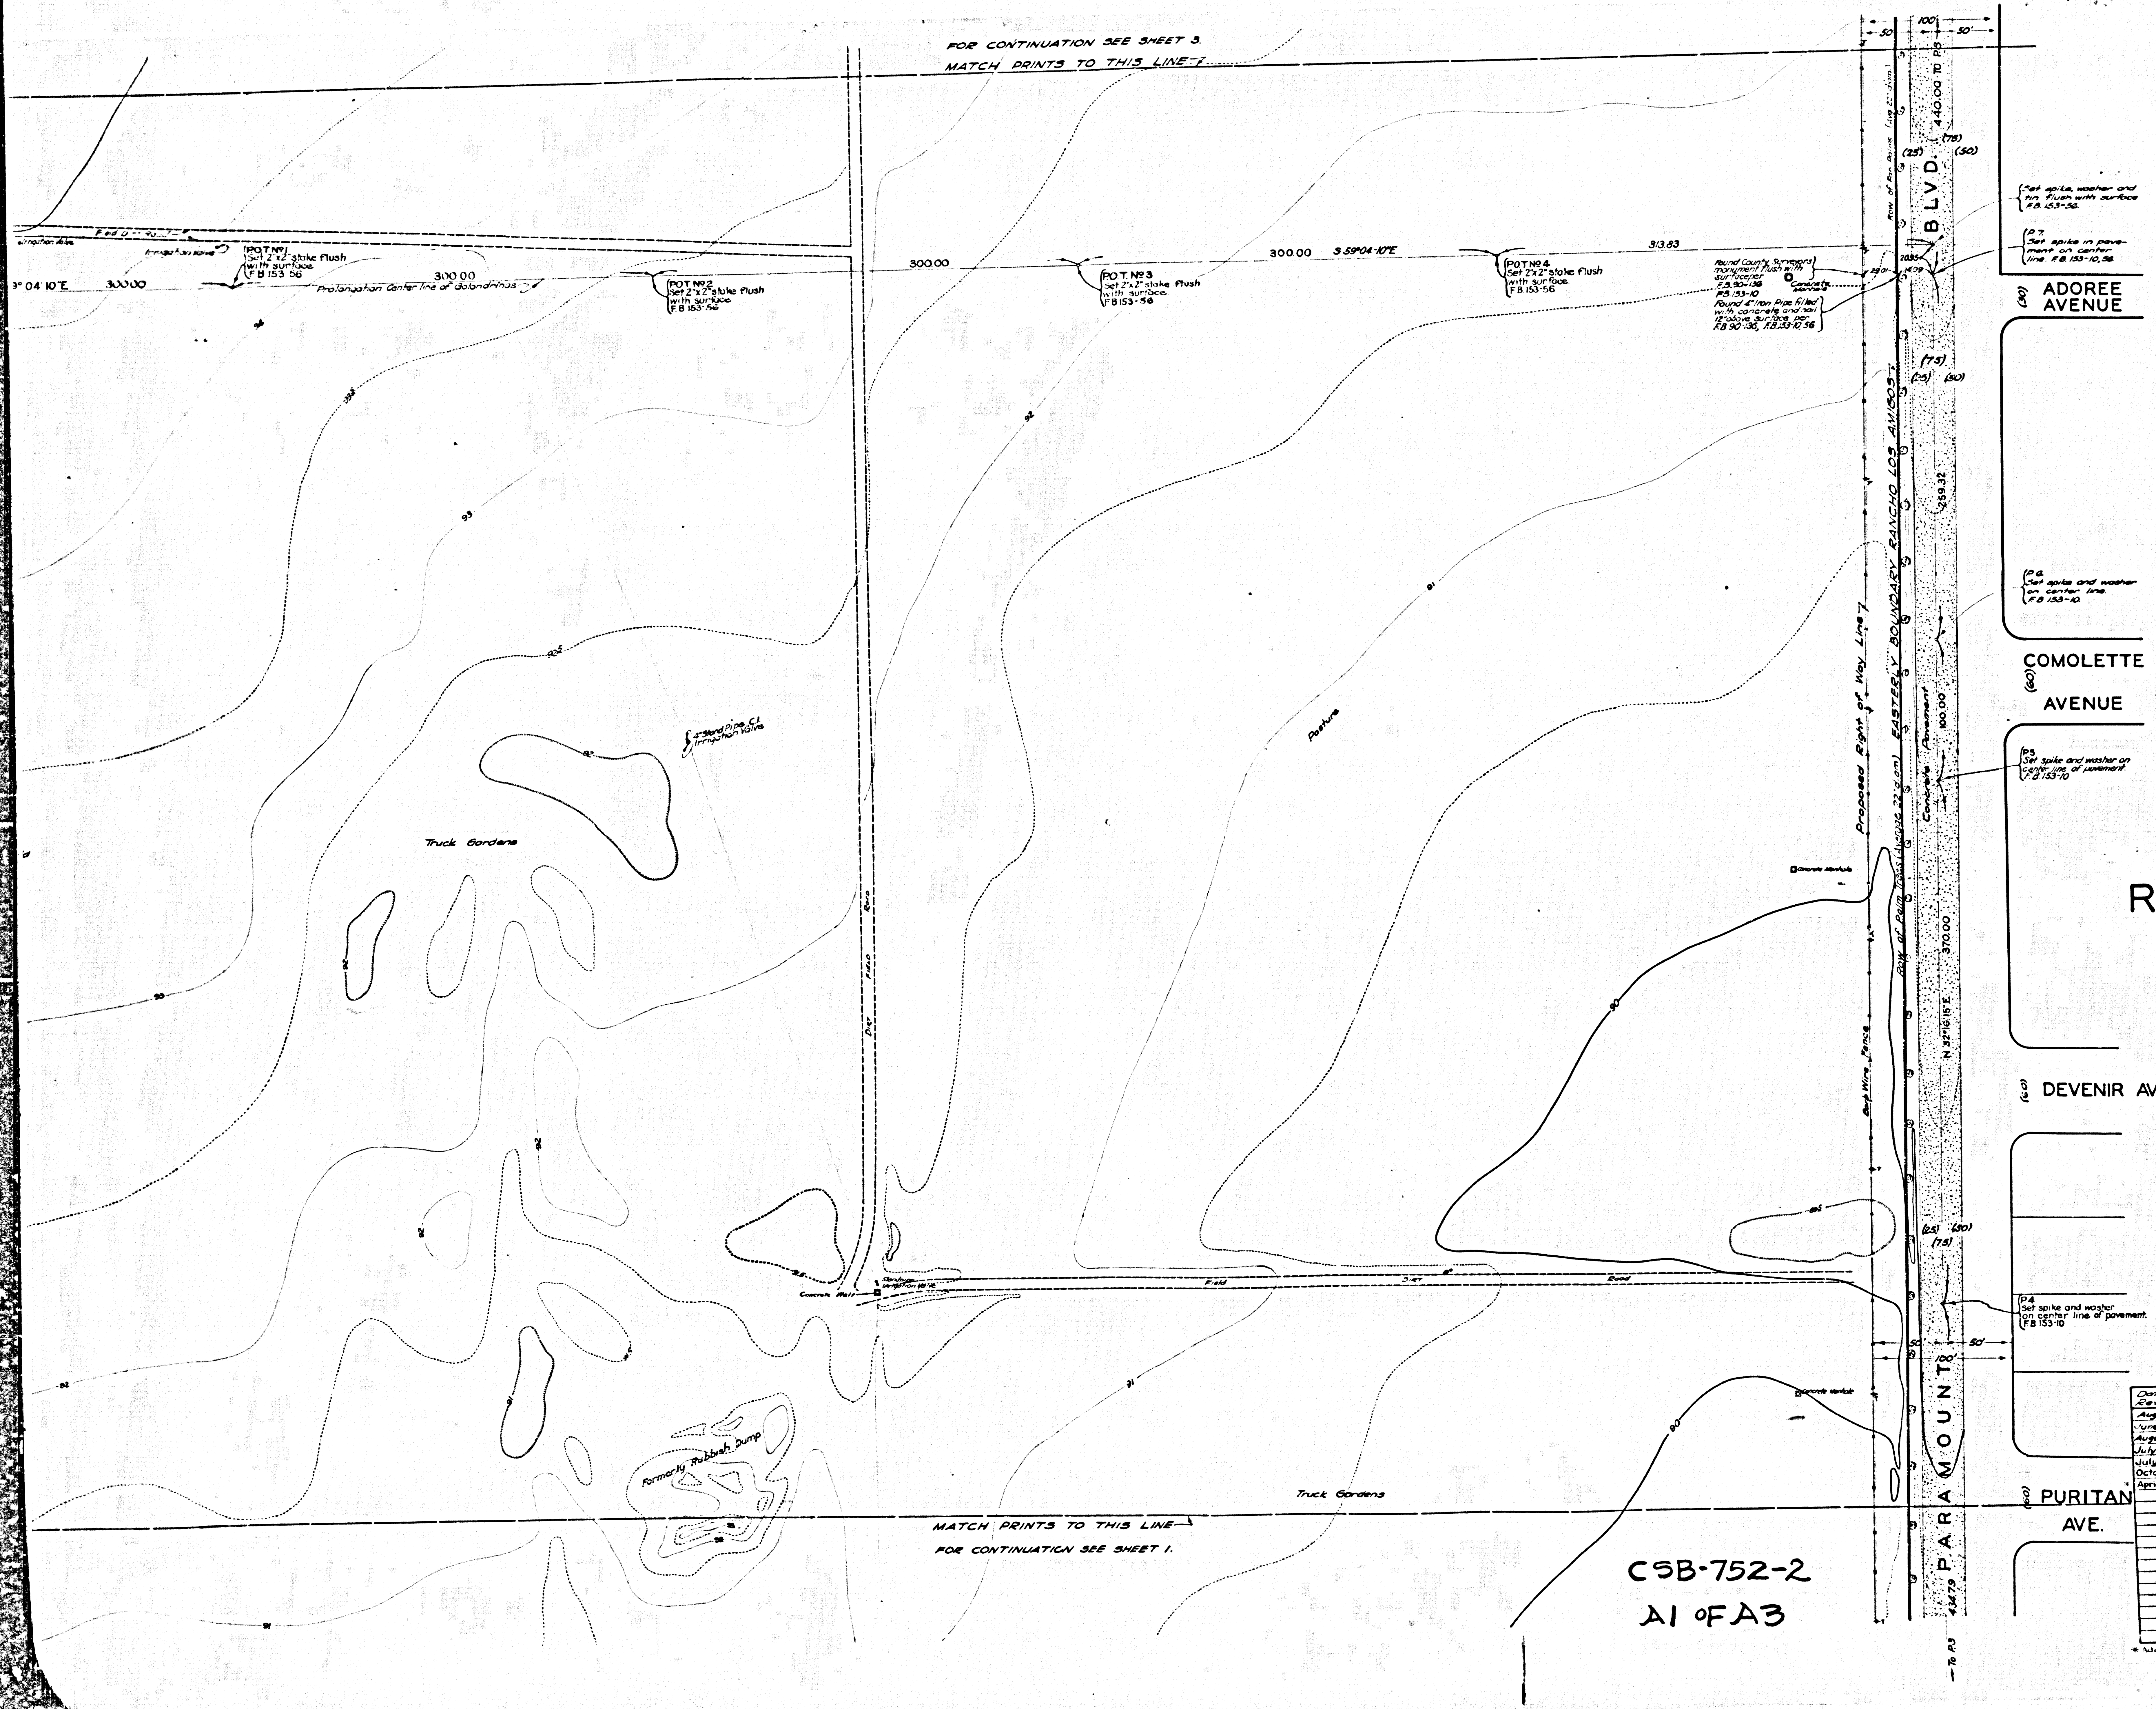
FOR CONTINUATION SEE SHEET 3.
MATCH PRINTS TO THIS LINE
50
100'
50'
440.00 TO P8
(75)
(25)
(50)
BLVD.
Row of Fan Palms (Avg 22" diam.)
Set spike, washer and tin flush with surface F.B. 153-56.
P.7. Set spike in pavement on center line. F.B. 153-10, 56
(30) ADOREE AVENUE
313.83
Found County Surveyors monument flush with surface per F.B. 90-136 F.B. 153-10
Concrete Manhole
Found 4" Iron Pipe filled with concrete and nail 12" above surface per F.B. 90-136, F.B. 153-10, 56
Field Road
Irrigation Valve
POT No 1 Set 2"x2" stake flush with surface F.B 153 56
°04' 10" E
300.00
Prolongation Center line of Golondrinas
POT No 2 Set 2"x2" stake flush with surface F.B 153-56
P.O.T. No 3 Set 2"x2" stake flush with surface. F.B 153-56
S 59°04'-10"E
P.O.T. No 4 Set 2"x2" stake flush with surface. F.B 153-56
259.32
P.6. Set spike and washer on center line. F.B. 153-10.
(60) COMOLETTE AVENUE
Proposed Right of Way Line
EASTERLY BOUNDARY RANCHO LOS AMIGOS
Row of Palm Trees (Average 22" diam)
Concrete Pavement
100.00
P5 Set spike and washer on center line of pavement. F.B 153-10
Concrete Manhole
370.00
N 32°16'15" E
Barb Wire Fence
(60) DEVENIR AVE.
P4 Set spike and washer on center line of pavement. F.B 153-10
PARAMOUNT
Pasture
Truck Gardens
Formerly Rubbish Dump
(60) PURITAN AVE.
MATCH PRINTS TO THIS LINE
FOR CONTINUATION SEE SHEET 1.
To P3

CSB-752-2
A1 OF A3

TOPOGRAPHIC MAP
OF
RANCHO LOS AMIGOS
LOS ANGELES COUNTY CALIFORNIA
COUNTY SURVEYORS MAP No B-752
SHEET No 2 OF 7 SHEETS
SCALE: 1 INCH = 40 FT.

JOB NUMBER 7073

J.E. ROCKHOLD – COUNTY SURVEYOR
SURVEYED APRIL 1932 TO NOVEMBER 1932

SURVEYED UNDER INSTRUCTIONS OF THE
BOARD OF SUPERVISORS PER ORDER DATED
JANUARY 25, 1932.

BEARINGS ARE BASED ON THE BEARING OF
CENTER LINE OF COOLIDGE AVE. PER C.S. B-327-1

PLANE TABLE SURVEY. CONTOUR INT. = 0.5 FT.

TOPOGRAPHY BY ..... TED. M. WALSH
OFFICE WORK BY ..... WM. J. LUCAS
CHECKED BY ..... H.U.M. HIGGINS
.... J. H. SMITH

INDEX 32

TOPOGRAPHY CORRECTED TO DECEMBER 1934 BY J. H. SMITH
OFFICE WORK ON REVISIONS BY J H SMITH

DATUM–RANCHO LOS AMIGOS
BENCH MARK ELEVATIONS SHOWN
HEREON ESTABLISHED FROM
B.M. No 61 (L.B. 671-15).

FOR BOUNDARY SURVEY SEE C. S B-1035
FOR UNDERGROUND SURVEY SEE ~~C.S. B-1050 SHEETS 1, 5-7~~
F.B. 567 (INDEX)

Date of Revision	Field Work by	Office Work by	Checked by	Date of Revision	Field Work by	Office Work by	Checked by
August 1935	J.H. Smith	J.H Smith	J.H. Smith				
June 1937	A.W. Van Fleet	A.W. Van Fleet	A.W. Van Fleet				
August 1938	A.W. Van Fleet	A.W. Van Fleet	A.W. Van Fleet				
July 1939	A.W. Van Fleet	A.W. Van Fleet	A.W. Van Fleet				
July 1940	A.W. Van Fleet	A.W. Van Fleet	H.L. Martin				
October 1941	H.L. Martin	H.L. Martin	H.L. Martin				
* April 1949	J.H. Smith	L. De Tilla					

* Added Underground utilities as of 1939 (F.B. 567)

FOR CONTINUATION SEE SHEET 3
MATCH PRINTS TO THIS LINE
Nursery
AUTO PARK
HOSE RACK
FIRE HOUSE
INTERSECTION Found spike washer and tin per F.B. 140, 89, F.B. 153-54, 55.
HORTON LANE
N 31° 21' 25" E
Cultivated Land
Row of Fire Trees
ORINAS
N 59° 04' 10" W
582.01
260.13
Macadam
INTERSECTION Found spike washer & tin flush with surface per F.B. 133-37, 55
Row of Eucalyptus Trees
STREET
N 59° 04' 10" W
691.06
STREET
INTERSECTION Found spike washer and tin flush with surface per F.B. 140-88 F.B. 153-55 & 69
230.66
Dirt Road
S 59° 04' 10" E
300.00
Prolongation Center line
Set 2"x2" stake 12" below surface F.B. 153-53
Irrigation Valve
N 32° 12' 30" E
1143.27
NURSES APARTMENTS
RESIDENCE
Nº 1 N.
Nº 2 N.
LAWN
TOILET BRICK
Frame Cover
F.A. Nº 3
F.A. Nº 4
MENS PSYCHOPATHIC WARD Nº 1 S.
MENS PSYCHOPATHIC WARD Nº 2 S.
Redwood
LAWN & SHRUBS
STREET
333.02
N 31° 21' 35" E
Row of Eucalyptus trees
Gardens
INTERSECTION Set spike washer and tin flush with surface F.B. 153-70
Set nail F.A. 153-09
Alfalfa Field
Truc
ORES
S 58° 36' 55" E
STREET
582.76
282.76
300.00
FLORES
S 58° 45' 00" E
350.00
691.06
341.06
ST.
SERVICE BLDG.
AUTO PARK
SUMMER PAVILION
Trees and Shrubs
PUMP HOUSE AND WELL
Nº 1
Nº 2
WOMENS PSYCHOPATHIC WARD F.A. 3
WOMENS PSYCHOPATHIC WARD F.A. 2
CHAPEL
INTERSECTION Found spike washer and tin flush with surface F.B. 148-131, F.B. 153-68
S 58° 37' 40" E
382.23
300.00
260.27
STREET
WARD Nº 207
WARD Nº 206
WARD Nº 205
WARD Nº 204
WARD Nº 203
WARD Nº 202
WARD Nº 201
WATER TANK
POWER HOUSE
SHOPS
Ground Floor Elev. 93.28
Basement Elev. 86.01
LAUNDRY
HAWTHORN
EUCALYPTUS
348.48
Infirmary Ward "B" Receiving
INFIRMARY WARD "A" 101
WOMEN'S WARD F.A. 173
1st Floor Elev. = 94.64
Elev. Floor of Tunnel = 85.04
DAHLIA
300.69
N 31° 21' 35" E
B.M. Nº 3
B.M. Nº 2
INTERSECTION Found spike washer and tin flush with surface F.B. 153-68
S 58° 37' 40" E
260.33
STREET
BATH HOUSE & WARD BLDG. Nº 20
GASOLINE STATION
AUDITORIUM
JUNIPER STREET
S 31° 19' 35" W
AUTO PARK BUMPER
Light Pole
Line of Proposed Street
439.93
Found Lead & Tack per F.B. 45-42, F.B. 153-36, 67.
INTERSECTION Set 1"x2" stake flush with surface. F.B. 153-67
CONSUELO
S 58° 21' 30" E
STREET
235.01
626.29
255.36
135.66
DRIVEWAY
INTERSECTION Set spike, washer and tin flush with surface F.B. 153-68

CSB-752-2
A2 of A3

TRACT No. 10.
SOUTHERLY BOUNDARY LINE CITY OF SOUTH GATE
NORTHERLY BOUNDARY OF RANCHO LOS AMIGOS
N 59° 04' 10" W
171.50
100.00
250.00
200.00
P.96 Set 2"x2" stake 12" below surface. F.B. 153-26
P.95 - Set 2"x2" stake flush with surface F.B. 153-26
P.94 - Set 2"x2" stake flush with surface F.B. 153-26
P.93 - Set 2"x2" stake flush with surface. F.B. 153-26
P.91 - Set 2"x2" stake flush with surface F.B. 153-25
Found County Surveyors monument with brass cap 12" below surface per F.B. 140-39 F.B. 153-26
Found 3" iron pipe 10" above surface filled with concrete spike in center F.B. 153-26
P.97 Set 2"x2" stake 12" below surface. F.B. 153-26
WOOD YARD
SHACK Frame
Barb Wire Fence
GARFIELD AVENUE
CSB-685-3
Proposed Right of Way Line
100'
50'
EASTERLY BOUNDARY CITY OF SOUTH GATE
WESTERLY BOUNDARY RANCHO LOS AMIGOS
N 19° 39' 05" W
551.34
346.55
P.99 Set 2"x2" stake 12" below surface F.B. 153-26
P.100 Set 2"x2" stake flush with surface F.B. 153-26
P.101 Set 2"x2" stake flush with surface F.B. 153-26,27
P.102 Set 2"x2" stake flush with surface F.B. 153-26,27
P.103 Set spike washer and tin in R.R. tie F.B. 153-27
P.98 Set 2"x2" stake 12" below surface F.B. 153-26
C.I. Standpipe Irrigation Valves
B.M. No. 71
Offset line
Willows
16" C.P.
Pasture
N 19° 39' 45" W
430.32
UNION PACIFIC R.R.
Unuultivated Land
T R A C T
Wire Fence
SHEEP PASTURE
CARETAKERS HOUSE AND IMPLEMENT SHED
F.A. 318
GARAGE
Oil and Rock Surface
COMFORT STATION F.A. 316
BEAR CAGE
INTERSECTION
LAWN
SERVICE BLDG. F.A. 78
AUTO PARK
NURSES APARTMENTS
WESTERLY BOUNDARY RANCHO LOS AMIGOS
WESTERLY BOUNDARY CITY OF SOUTH GATE
N 59° 04' 10" W 323.88
GOLONDRINAS
STREET
FLORES
ESPERANZA
582.23
DESCANSO
LAUREL
MATCH PRINTS TO THIS LINE
FOR CONTINUATION SEE SHEET 1

CSB-752-2
A3 OF A3