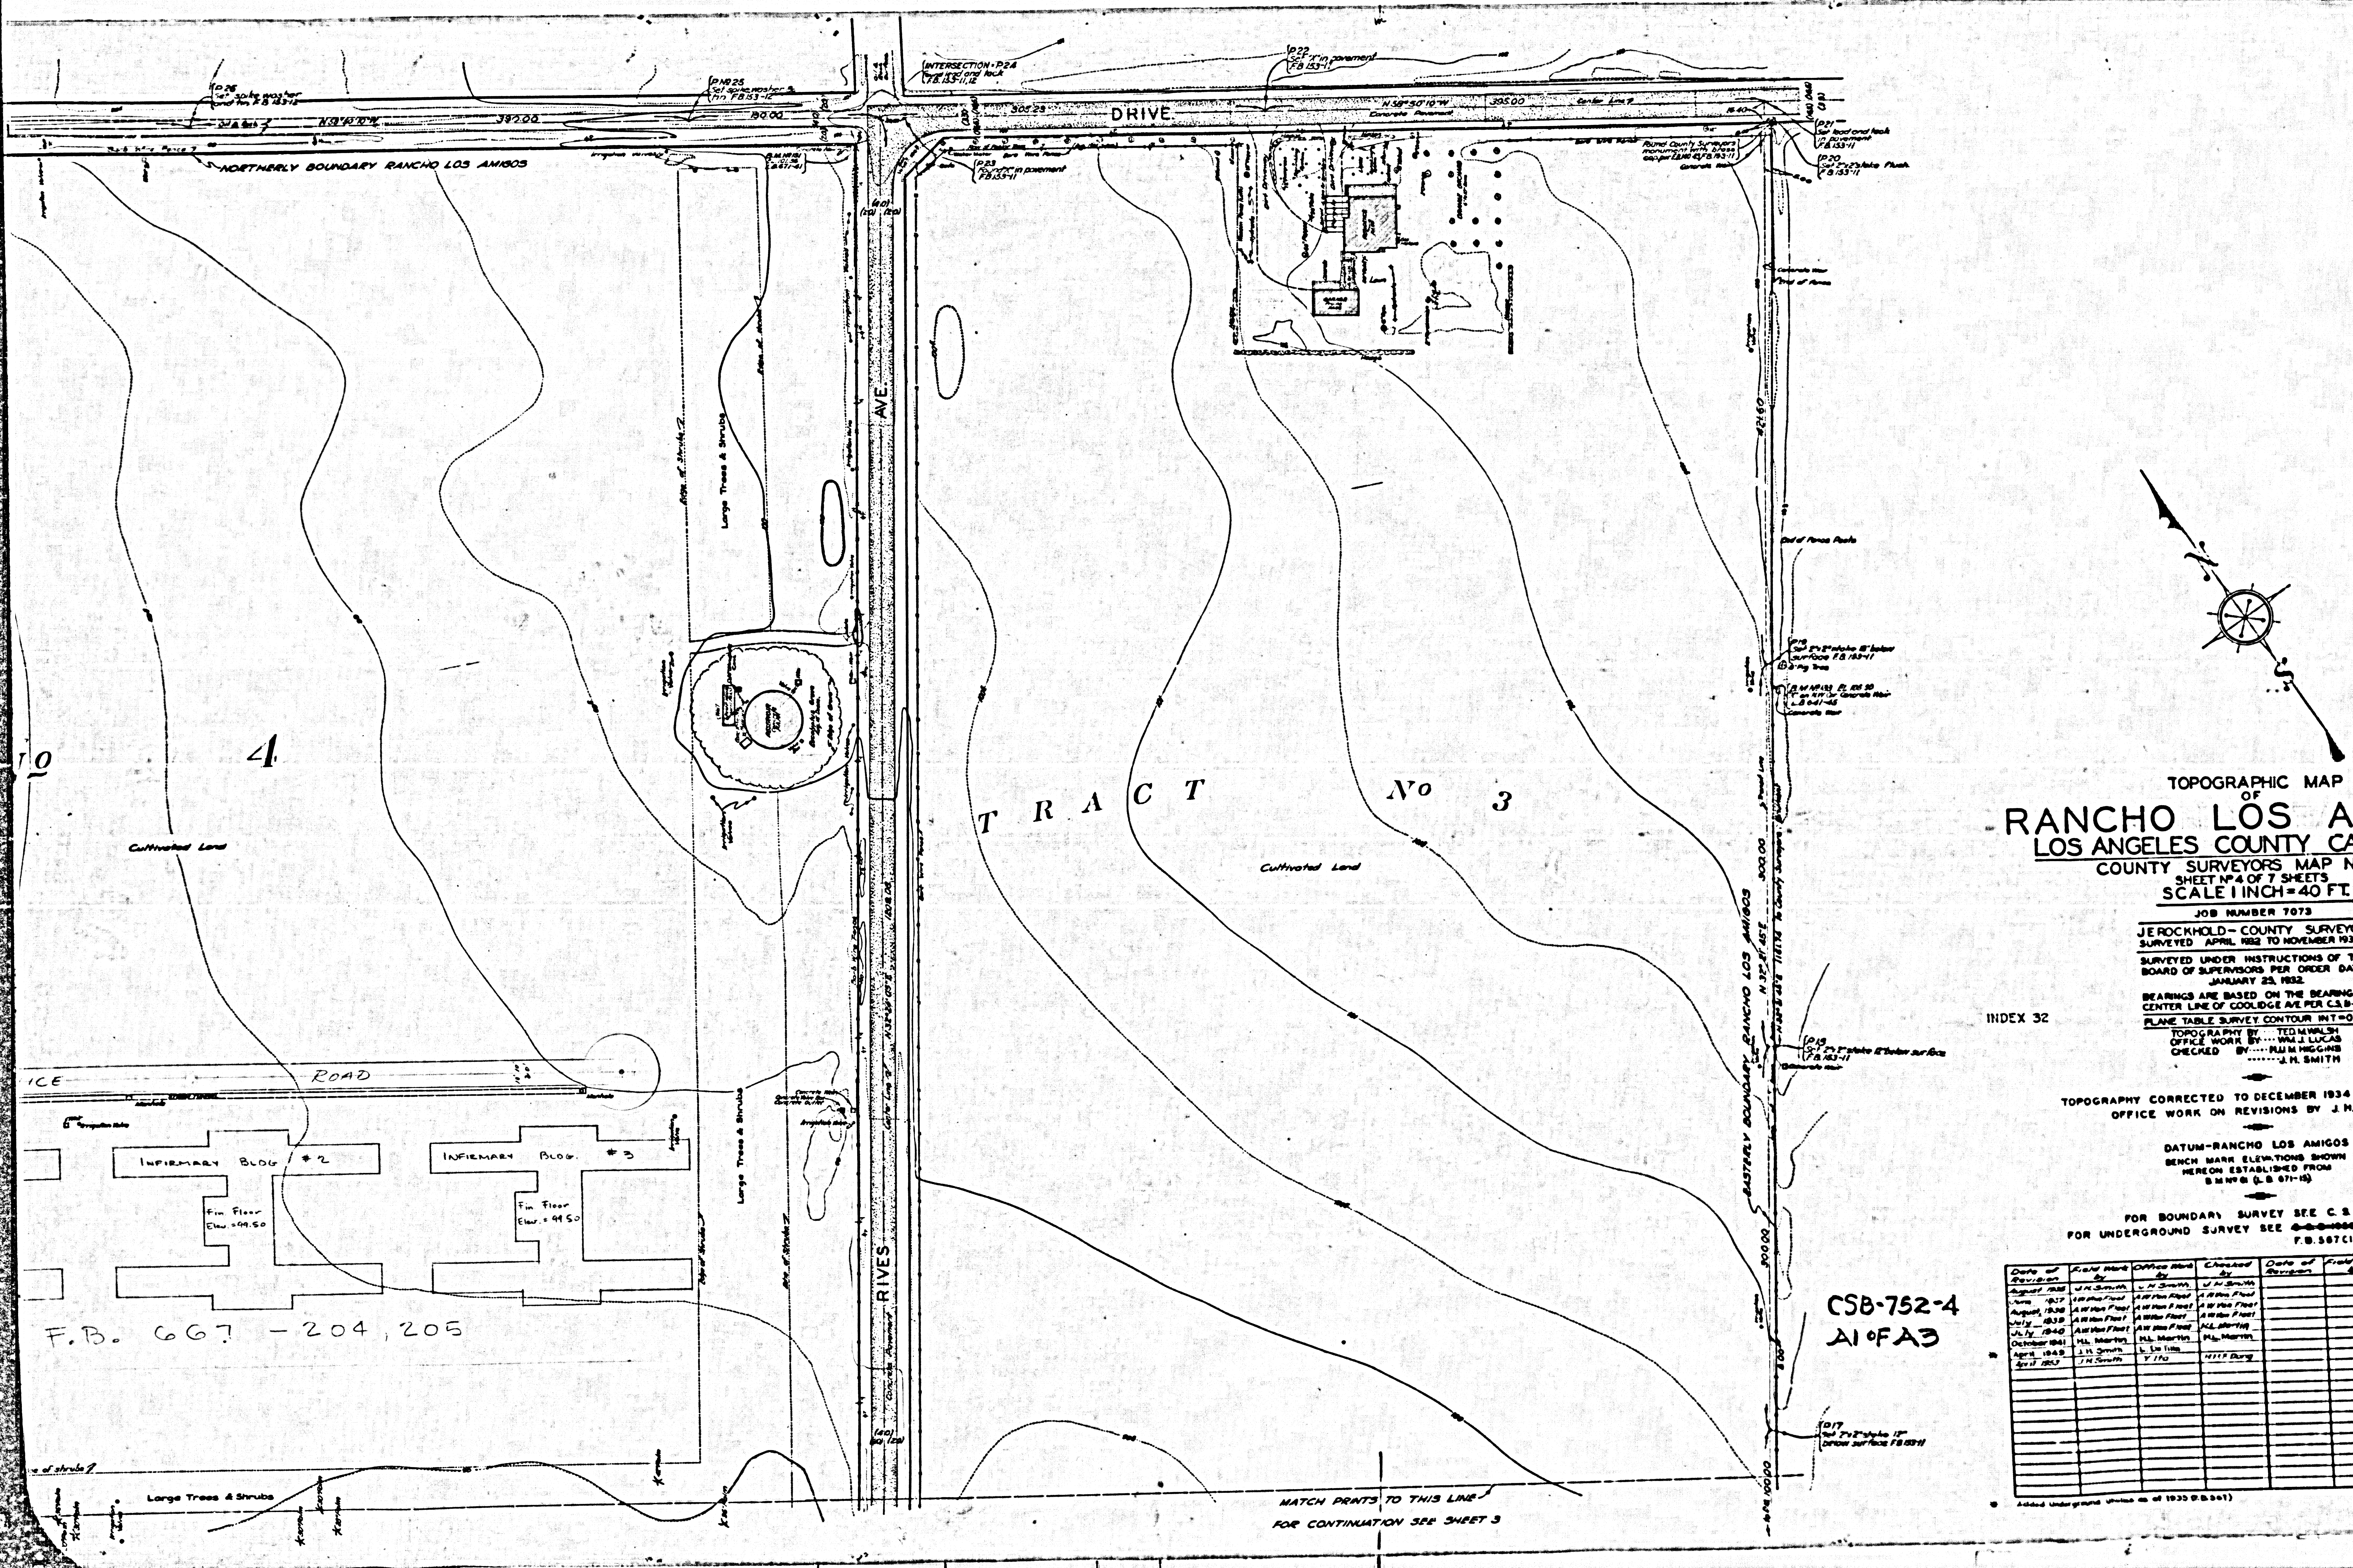

F.B. 667-204, 205

CSB-752-4
A1 of A3

INDEX 32

TOPOGRAPHIC MAP
OF
RANCHO LOS AMIGOS
LOS ANGELES COUNTY CALIFORNIA
COUNTY SURVEYORS MAP Nº B-752
SHEET Nº 4 OF 7 SHEETS
SCALE 1 INCH = 40 FT.

JOB NUMBER 7073

J E ROCKHOLD – COUNTY SURVEYOR
SURVEYED APRIL 1932 TO NOVEMBER 1932

SURVEYED UNDER INSTRUCTIONS OF THE
BOARD OF SUPERVISORS PER ORDER DATED
JANUARY 25, 1932

BEARINGS ARE BASED ON THE BEARING OF
CENTER LINE OF COOLIDGE AVE PER C.S. B-3274

PLANE TABLE SURVEY. CONTOUR INT = 0.5 FT.

TOPOGRAPHY BY ..... TED M WALSH
OFFICE WORK BY ..... WM J LUCAS
CHECKED BY ..... R.U.M. HIGGINS
.... J. H. SMITH

TOPOGRAPHY CORRECTED TO DECEMBER 1934 BY J. H. SMITH
OFFICE WORK ON REVISIONS BY J. H. SMITH

DATUM–RANCHO LOS AMIGOS
BENCH MARK ELEVATIONS SHOWN
HEREON ESTABLISHED FROM
B M Nº 61 (L.B. 671-15)

FOR BOUNDARY SURVEY SEE C. S. B-1035
FOR UNDERGROUND SURVEY SEE ~~C.S.B-1050 SHEETS 1-10-18~~
F.B. 587 (INDEX)

Date of Revision	Field Work by	Office Work by	Checked by	Date of Revision	Field Work by	Office Work by	Checked by
August 1935	J H Smith	J H Smith	J H Smith				
June 1937	A W Van Fleet	A W Van Fleet	A W Van Fleet				
August 1938	A W Van Fleet	A W Van Fleet	A W Van Fleet				
July 1939	A W Van Fleet	A W Van Fleet	A W Van Fleet				
July 1940	A W Van Fleet	A W Van Fleet	H.L. Martin				
October 1941	H.L. Martin	H.L. Martin	H.L. Martin				
* April 1949	J H Smith	L. De Tilla					
April 1953	J H Smith	Y Ito	H.H.F. Dong				

* Added Underground Utilities as of 1935 (F.B. 561)

COUNTY SURVEYORS MAP NO B-752
SHEET NO 4 OF 7 SHEETS

CSB-752-4
A2 of A3

F.B. 667 - 204

FOR CONTINUATION SEE SHEET 3
QUILL
DRIVE
S 58°43'45"E
300.00
SYCAMORE
ST.
Uncultivated Land
T R A C T
No 5
GARFIELD
AVENUE
Proposed Right of Way Line
C.S.B-185-2
100'
50'
SOUTHWESTERLY BOUNDARY RANCHO LOS AMIGOS
NORTHEASTERLY BOUNDARY CITY OF SOUTH GATE
N 21°38'15"W 400.07
P80
Found 4" iron pipe filled with concrete and nail 24" below surface F.B. 38-66, F.B. 140-148, F.B. 153-23
P81
Found 4" iron pipe filled with concrete, spike in center 25" below surface per F.B. 18-66, F.B. 140-147, F.B. 153-23
150.00

CSB-752-4
A3 OF A3