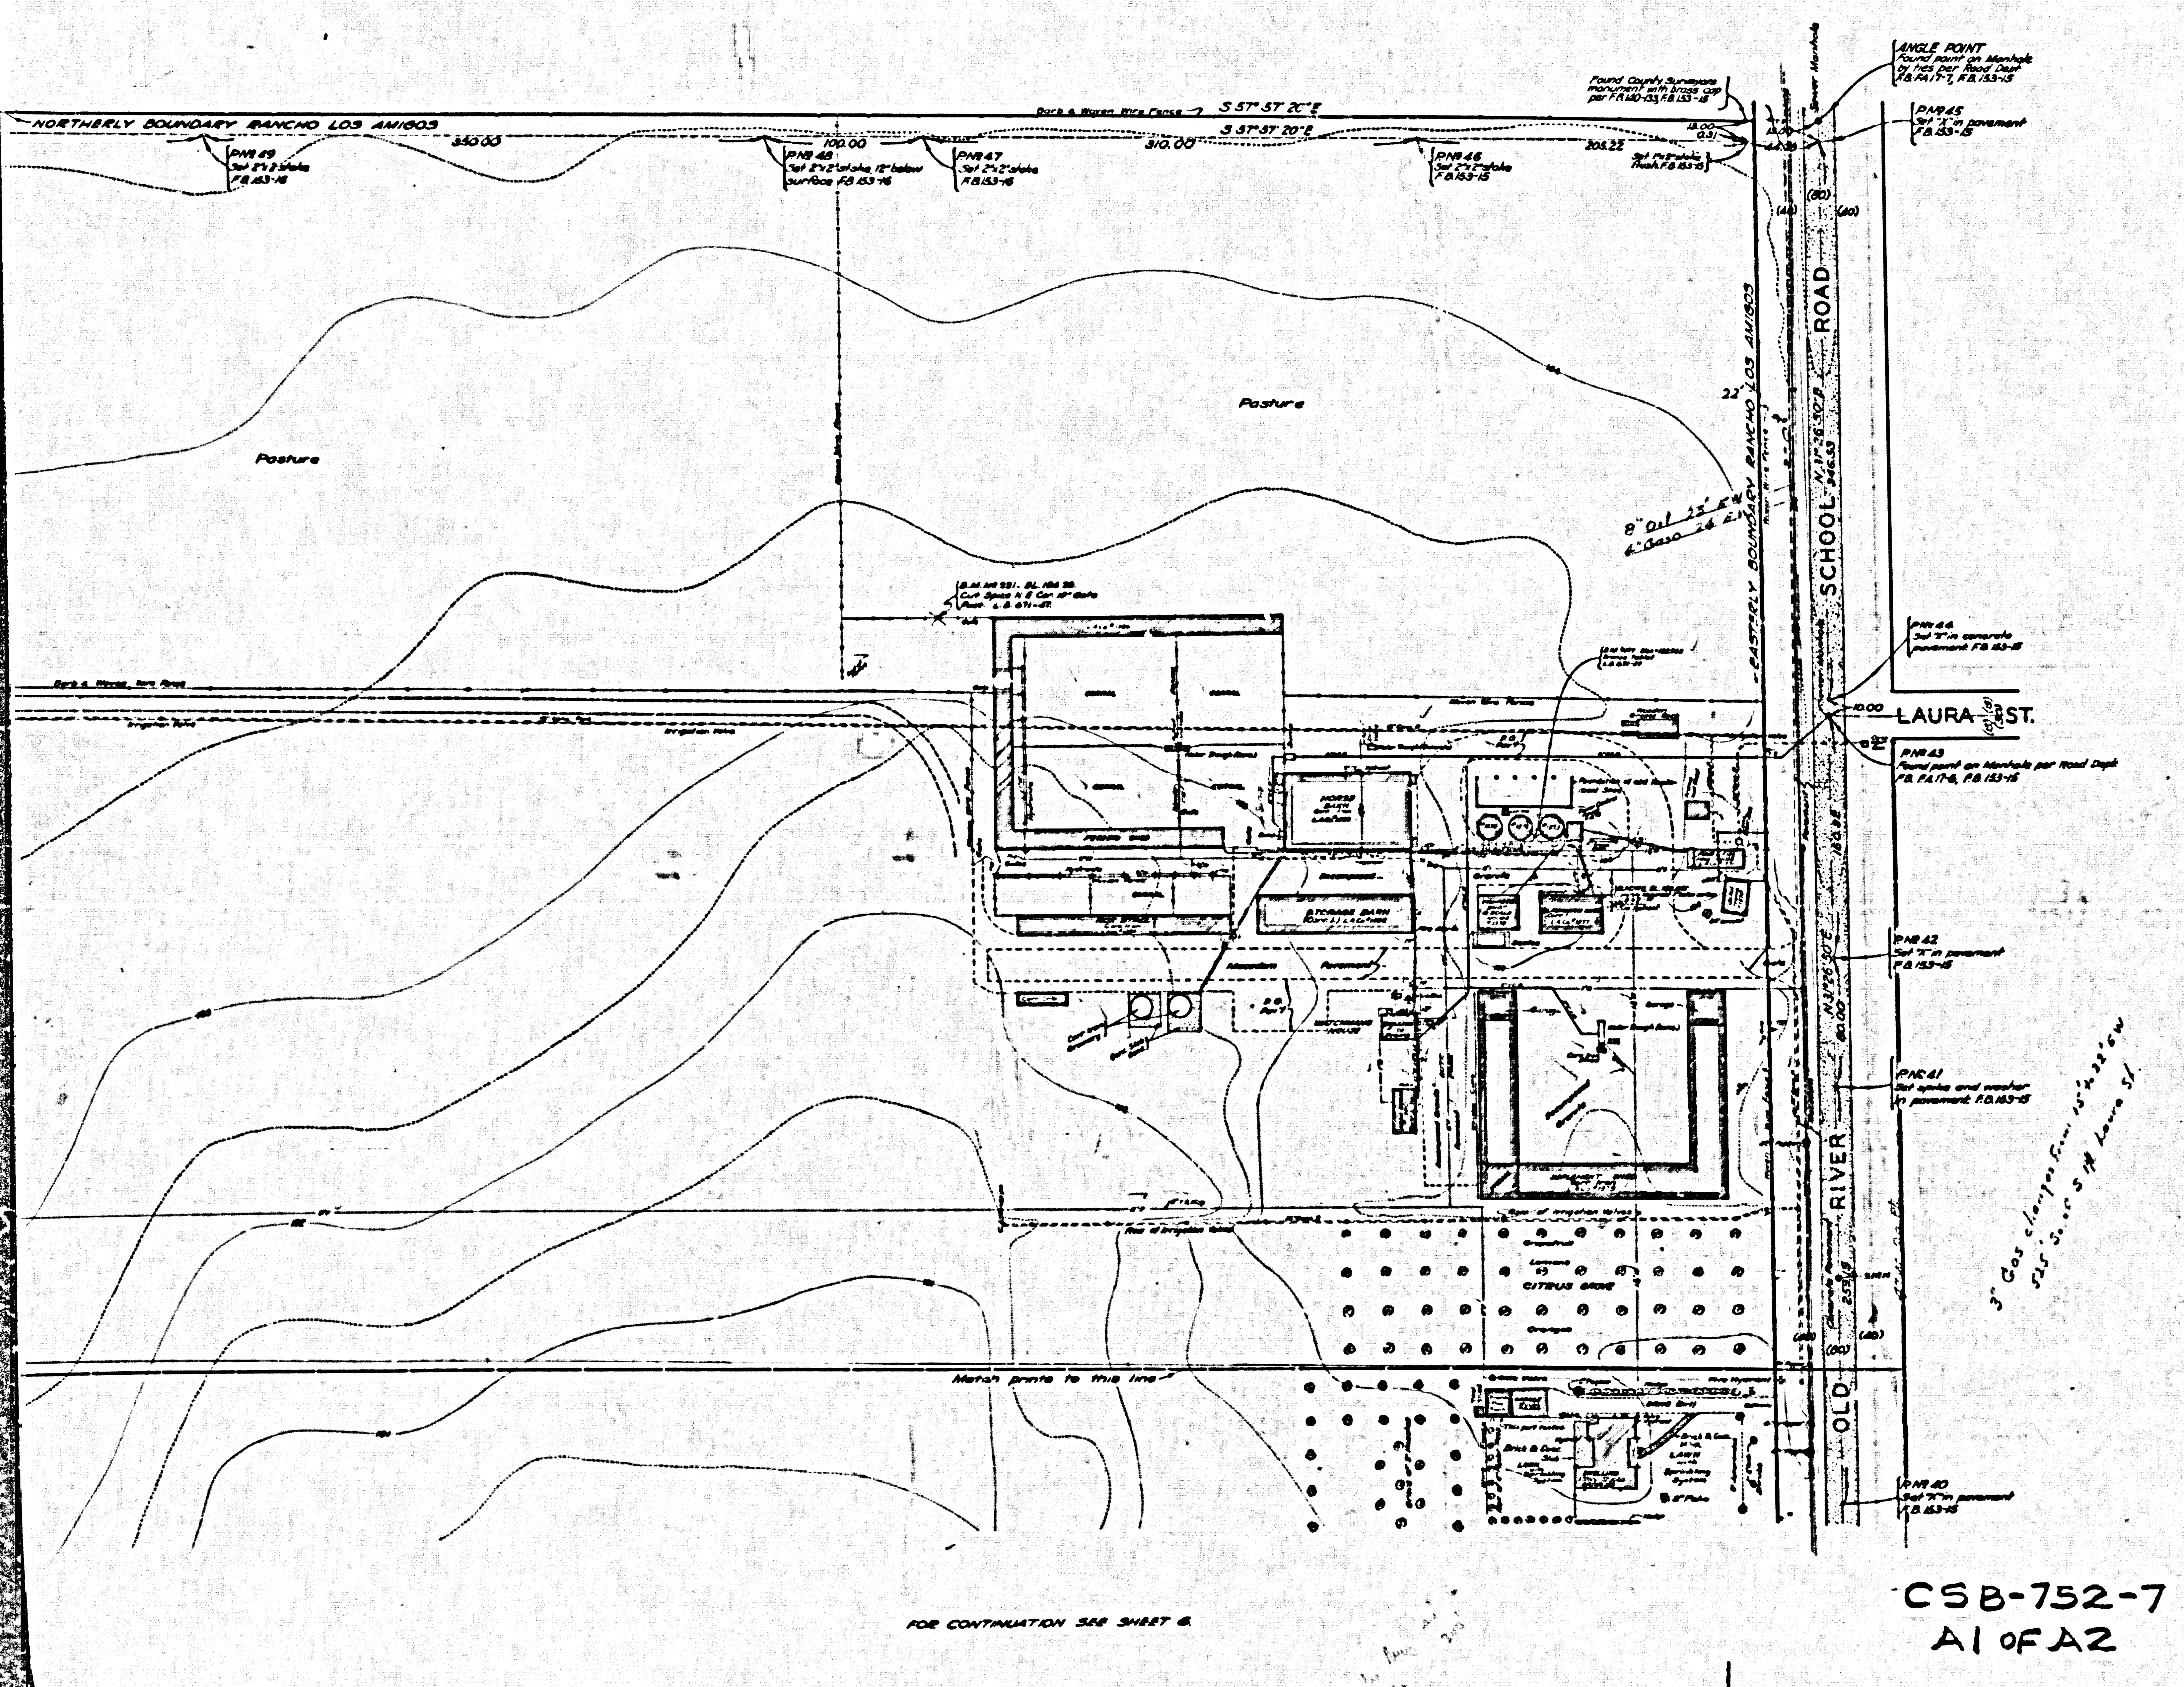
NORTHERLY BOUNDARY RANCHO LOS AMIGOS
Barb & Woven Wire Fence
S 57° 57' 20" E
S 57° 57' 20" E
350.00
100.00
310.00
203.22
PN№ 49 Set 2"x2" stake F.B. 153-16
PN№ 48 Set 2"x2" stake 12" below surface F.B. 153-16
PN№ 47 Set 2"x2" stake F.B. 153-16
PN№ 46 Set 2"x2" stake F.B. 153-15
Found County Surveyors monument with brass cap per F.B. 120-133, F.B. 153-15
Set 1½" stake flush F.B. 153-15
ANGLE POINT Found point on Manhole by ties per Road Dept. F.B. FA 17-7, F.B. 153-15
PN№ 45 Set "X" in pavement F.B. 153-15
Sewer Manhole
(40)
(80)
(40)
Pasture
Pasture
EASTERLY BOUNDARY RANCHO LOS AMIGOS
22'
8" Oil 23' E.W.
4" Gas 24' E.W.
OLD RIVER SCHOOL ROAD
N 31° 26' 50" E 346.53
N 31° 26' 50" E 80.00
180.98
259.18
LAURA ST.
10.00
PN№ 44 Set "X" in concrete pavement F.B. 153-15
PN№ 43 Found point on Manhole per Road Dept. F.B. FA 17-6, F.B. 153-15
PN№ 42 Set "X" in pavement F.B. 153-15
PN№ 41 Set spike and washer in pavement F.B. 153-15
PN№ 40 Set "X" in pavement F.B. 153-15
B.M. № 221. EL. 106.26 Curb Space N E Cor 10" Gate Post. L.B. 671-47.
Barb & Woven Wire Fence
Irrigation Valve
Irrigation Valve
Woven Wire Fence
HORSE BARN
STORAGE BARN
Pavement
Gravel
Garage
Garage
CITRUS GROVE
Grapefruit
Lemons
Oranges
Row of Irrigation Valves
Match prints to this line
Brick & Conc. Slab
Lawn with Sprinkling System
Fire Hydrant
(80)
(40)
(80)
3" Gas changes from 15'±22' E.W. 525' So. of S. of Laura St.
FOR CONTINUATION SEE SHEET 6.

INDEX 32

TOPOGRAPHIC MAP
OF
RANCHO LOS AMIGOS
LOS ANGELES COUNTY CALIFORNIA
COUNTY SURVEYORS MAP № B-752
SHEET № 7 OF 7 SHEETS
SCALE: 1 INCH = 40 FT.

JOB NUMBER 7073

J.E. ROCKHOLD – COUNTY SURVEYOR
SURVEYED APRIL 1932 TO NOVEMBER 1932

SURVEYED UNDER INSTRUCTIONS OF THE
BOARD OF SUPERVISORS PER ORDER DATED
JANUARY 25, 1932.

BEARINGS ARE BASED ON THE BEARING OF
CENTER LINE OF COOLIDGE AVE PER C.S.B. 327-1

PLANE TABLE SURVEY, CONTOUR INT. = 0.5 FT.
TOPOGRAPHY BY ···· TED M. WALSH
OFFICE WORK BY ···· WM. J. LUCAS
CHECKED BY ····· H.U.M. HIGGINS
········ J. H. SMITH

TOPOGRAPHY CORRECTED TO DECEMBER 1934 BY J. H. SMITH
OFFICE WORK ON REVISIONS BY J. H. SMITH.

DATUM–RANCHO LOS AMIGOS
BENCH MARK ELEVATIONS SHOWN
HEREON ESTABLISHED FROM
B.M. № 61 (L.B. 671-15).

FOR BOUNDARY SURVEY SEE C.S. B-1035
FOR UNDERGROUND SURVEY SEE ~~C.S.B-1059 SHEETS 1-17-18~~
F.B. 567 (INDEX)

Date of Revision	Field Work by	Office Work by	Checked by	Date of Revision	Field Work by	Office Work by	Checked by
August 1935	J.H. Smith	J.H. Smith	J.H. Smith				
June, 1937	A.W. Van Fleet	A.W. Van Fleet	A.W. Van Fleet				
August, 1938	A.W. Van Fleet	A.W. Van Fleet	A.W. Van Fleet				
July, 1939	A.W. Van Fleet	A.W. Van Fleet	A.W. Van Fleet				
July 1940	A.W. Van Fleet	A.W. Van Fleet	H.L. Martin				
October 1941	H.L. Martin	H.L. Martin	H.L. Martin				
April, 1953	L.C. Wallace	Y. Ito	[illegible]				

CSB-752-7
A1 OF A2

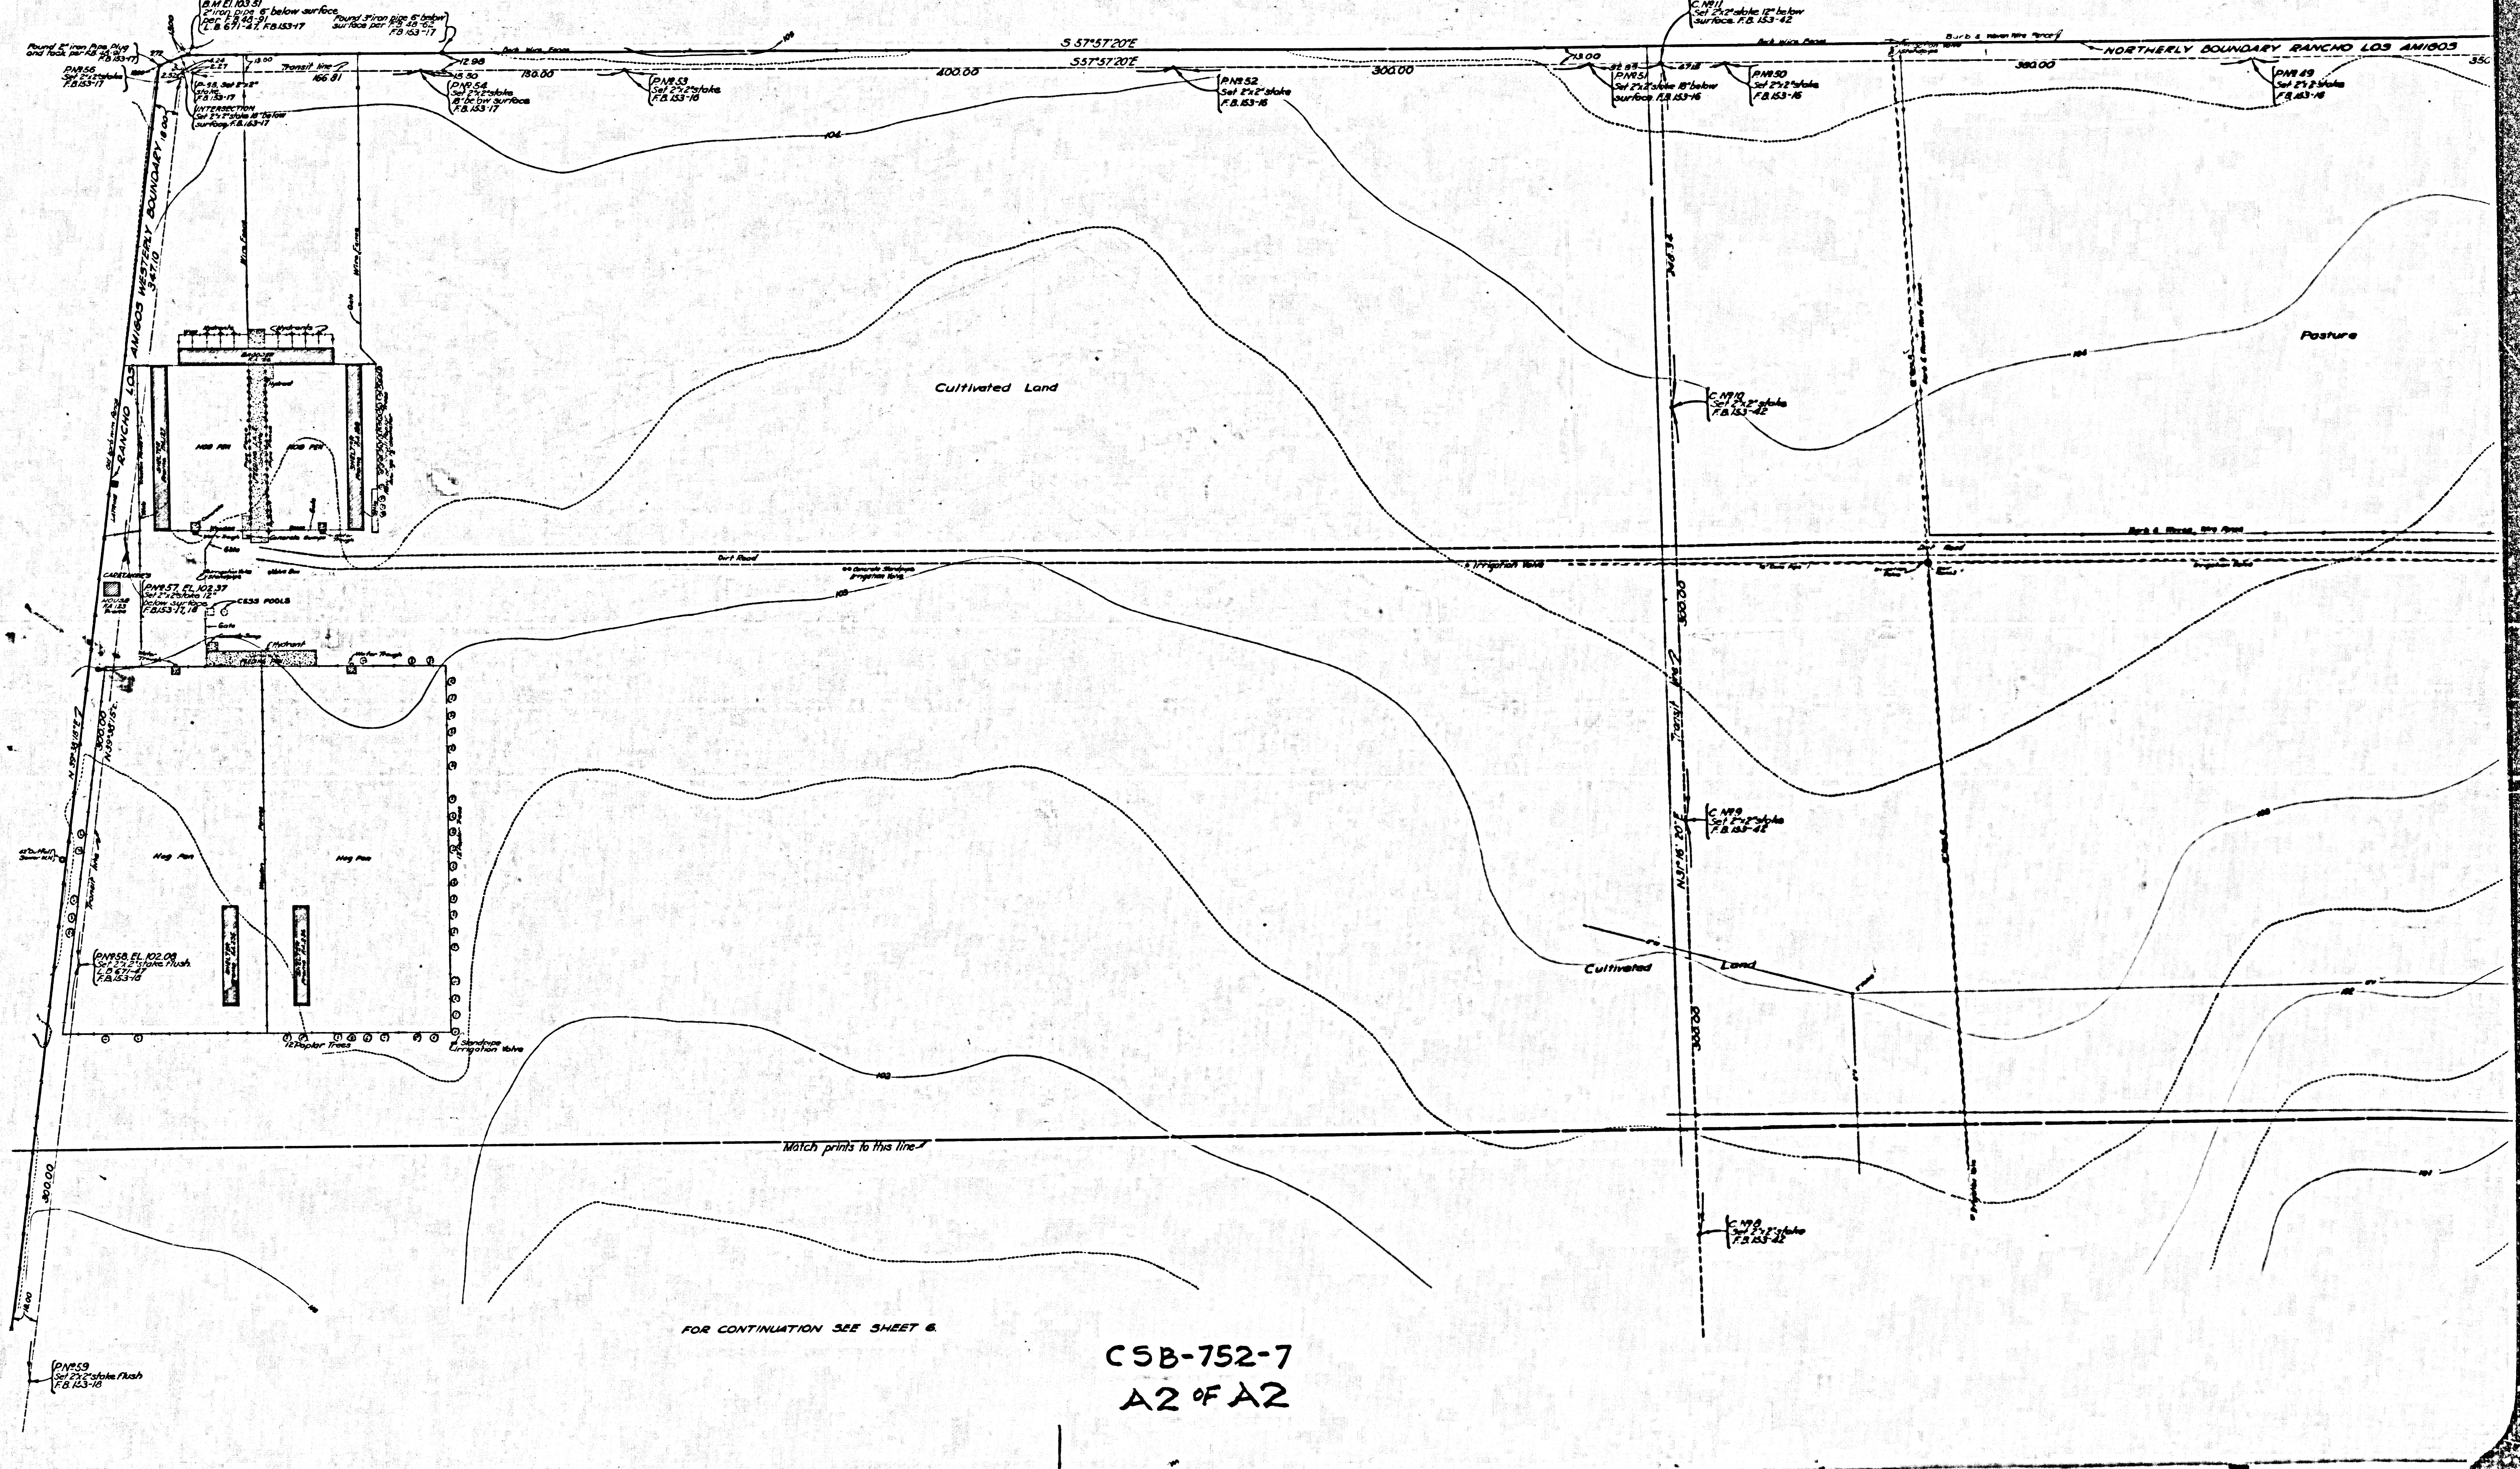
B.M. El. 103.51
2" iron pipe 6" below surface
per F.B. 48-91
L.B. 671-47, F.B. 153-17
Found 3" iron pipe 6" below surface per F.B. 48-62
F.B. 153-17
Found 2" iron Pipe Plug and tack per F.B. 48-91
F.B. 153-17
P.N. 56
Set 2"x2" stake
F.B. 153-17
P-55, Set 2"x2" stake
F.B. 153-17
INTERSECTION
Set 2"x2" stake 18" below surface F.B. 153-17
Transit line
166.81
12.98
13.00
13.50
130.00
P.N. 54
Set 2"x2" stake
18" below surface
F.B. 153-17
Barb Wire Fence
S 57°57'20"E
S57°57'20"E
400.00
P.N. 53
Set 2"x2" stake
F.B. 153-16
P.N. 52
Set 2"x2" stake
F.B. 153-16
300.00
104
105
C. N. 11
Set 2"x2" stake 12" below surface. F.B. 153-42
Barb Wire Fence
Barb & Woven Wire Fence
P.N. 51
Set 2"x2" stake 18" below surface. F.B. 153-16
P.N. 50
Set 2"x2" stake
F.B. 153-16
380.00
NORTHERLY BOUNDARY RANCHO LOS AMIGOS
P.N. 49
Set 2"x2" stake
F.B. 153-16
350
RANCHO LOS AMIGOS WESTERLY BOUNDARY
347.10
Wire Fence
Wire Fence
Gate
Hydrants
Hydrants
HOG PEN
HOG PEN
Cultivated Land
Pasture
C. N. 10
Set 2"x2" stake
F.B. 153-42
Barb & Woven Wire Fence
Dirt Road
Concrete Standpipe Irrigation Valve
Irrigation Valve
103
CARETAKER'S HOUSE
P.N. 57 EL. 102.37
Set 2"x2" stake 12" below surface
F.B. 153-17, 18
CESS POOLS
Gate
Hydrant
Water Trough
Water Trough
N 39°38'15"E
300.00
N 39°38'15"E
Transit line
Hog Pen
Hog Pen
P.N. 58 EL. 102.08
Set 2"x2" stake flush.
L.B. 671-47
F.B. 153-18
12 Poplar Trees
Standpipe Irrigation Valve
102
Cultivated Land
N 31°16'20"E
300.00
300.00
C. N. 9
Set 2"x2" stake
F.B. 153-42
C. N. 8
Set 2"x2" stake
F.B. 153-42
101
Match prints to this line
300.00
18.00
P.N. 59
Set 2"x2" stake flush
F.B. 153-18
FOR CONTINUATION SEE SHEET 6.

CSB-752-7
A2 of A2