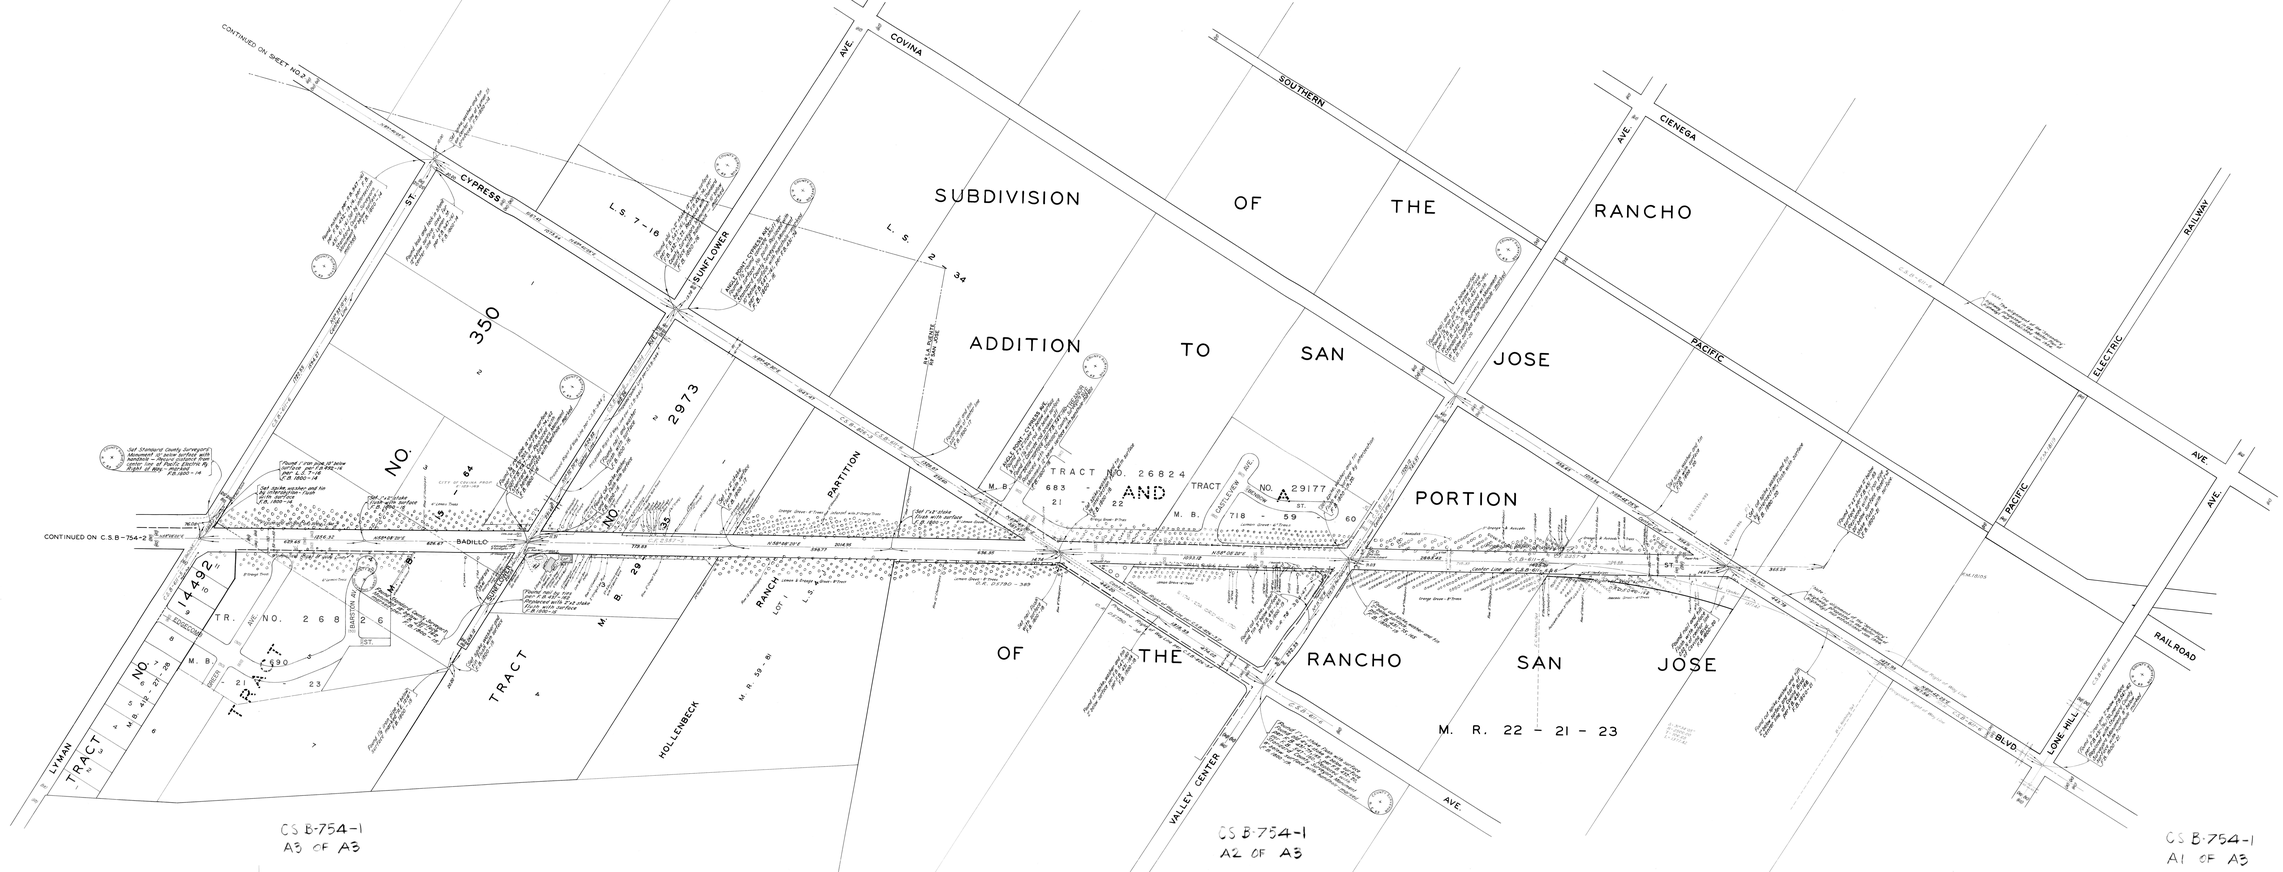

COUNTY OF LOS ANGELES

MAP OF BADILLO STREET FROM COVINA BOULEVARD TO MAINE AVENUE

COUNTY SURVEYORS MAP NO. B-754

SHEET NO.1 OF 3 SHEETS

SCALE ~ 1 INCH = 100 FT.

JOB NUMBER 7103

WILLIAM J. FOX COUNTY SURVEYOR
SURVEYED 1952 & 1953

SURVEYED ON REQUEST OF THE REGIONAL PLANNING COMMISSION UNDER SEC. 73, ORD. 4099 BY LETTER DATED APRIL 19 1952 AND BY BOARD ORDER DATED DEC. 11, 1951.

BEARINGS ARE BASED ON THE CALIFORNIA COORDINATE SYSTEM ZONE 7 PER ACT #235 GENERAL LAW. SEE C.S. 9423

F. B. 1815 - 5 - 65

FIELD WORK BY G.G.PORTER
OFFICE WORK BY R.L.GREEN
CHECKED BY S.H.MILLER
I.M.48

NOTE
SHEET ONE AND A PORTION OF SHEET TWO OF BADILLO ST. WAS SURVEYED UNDER J.N. 7927, SAN JOSE DIAGONAL BY PLANNING COMMISSION LETTER DATED MARCH 25, 1952. SEE F.B. 1800 - 5 - 29