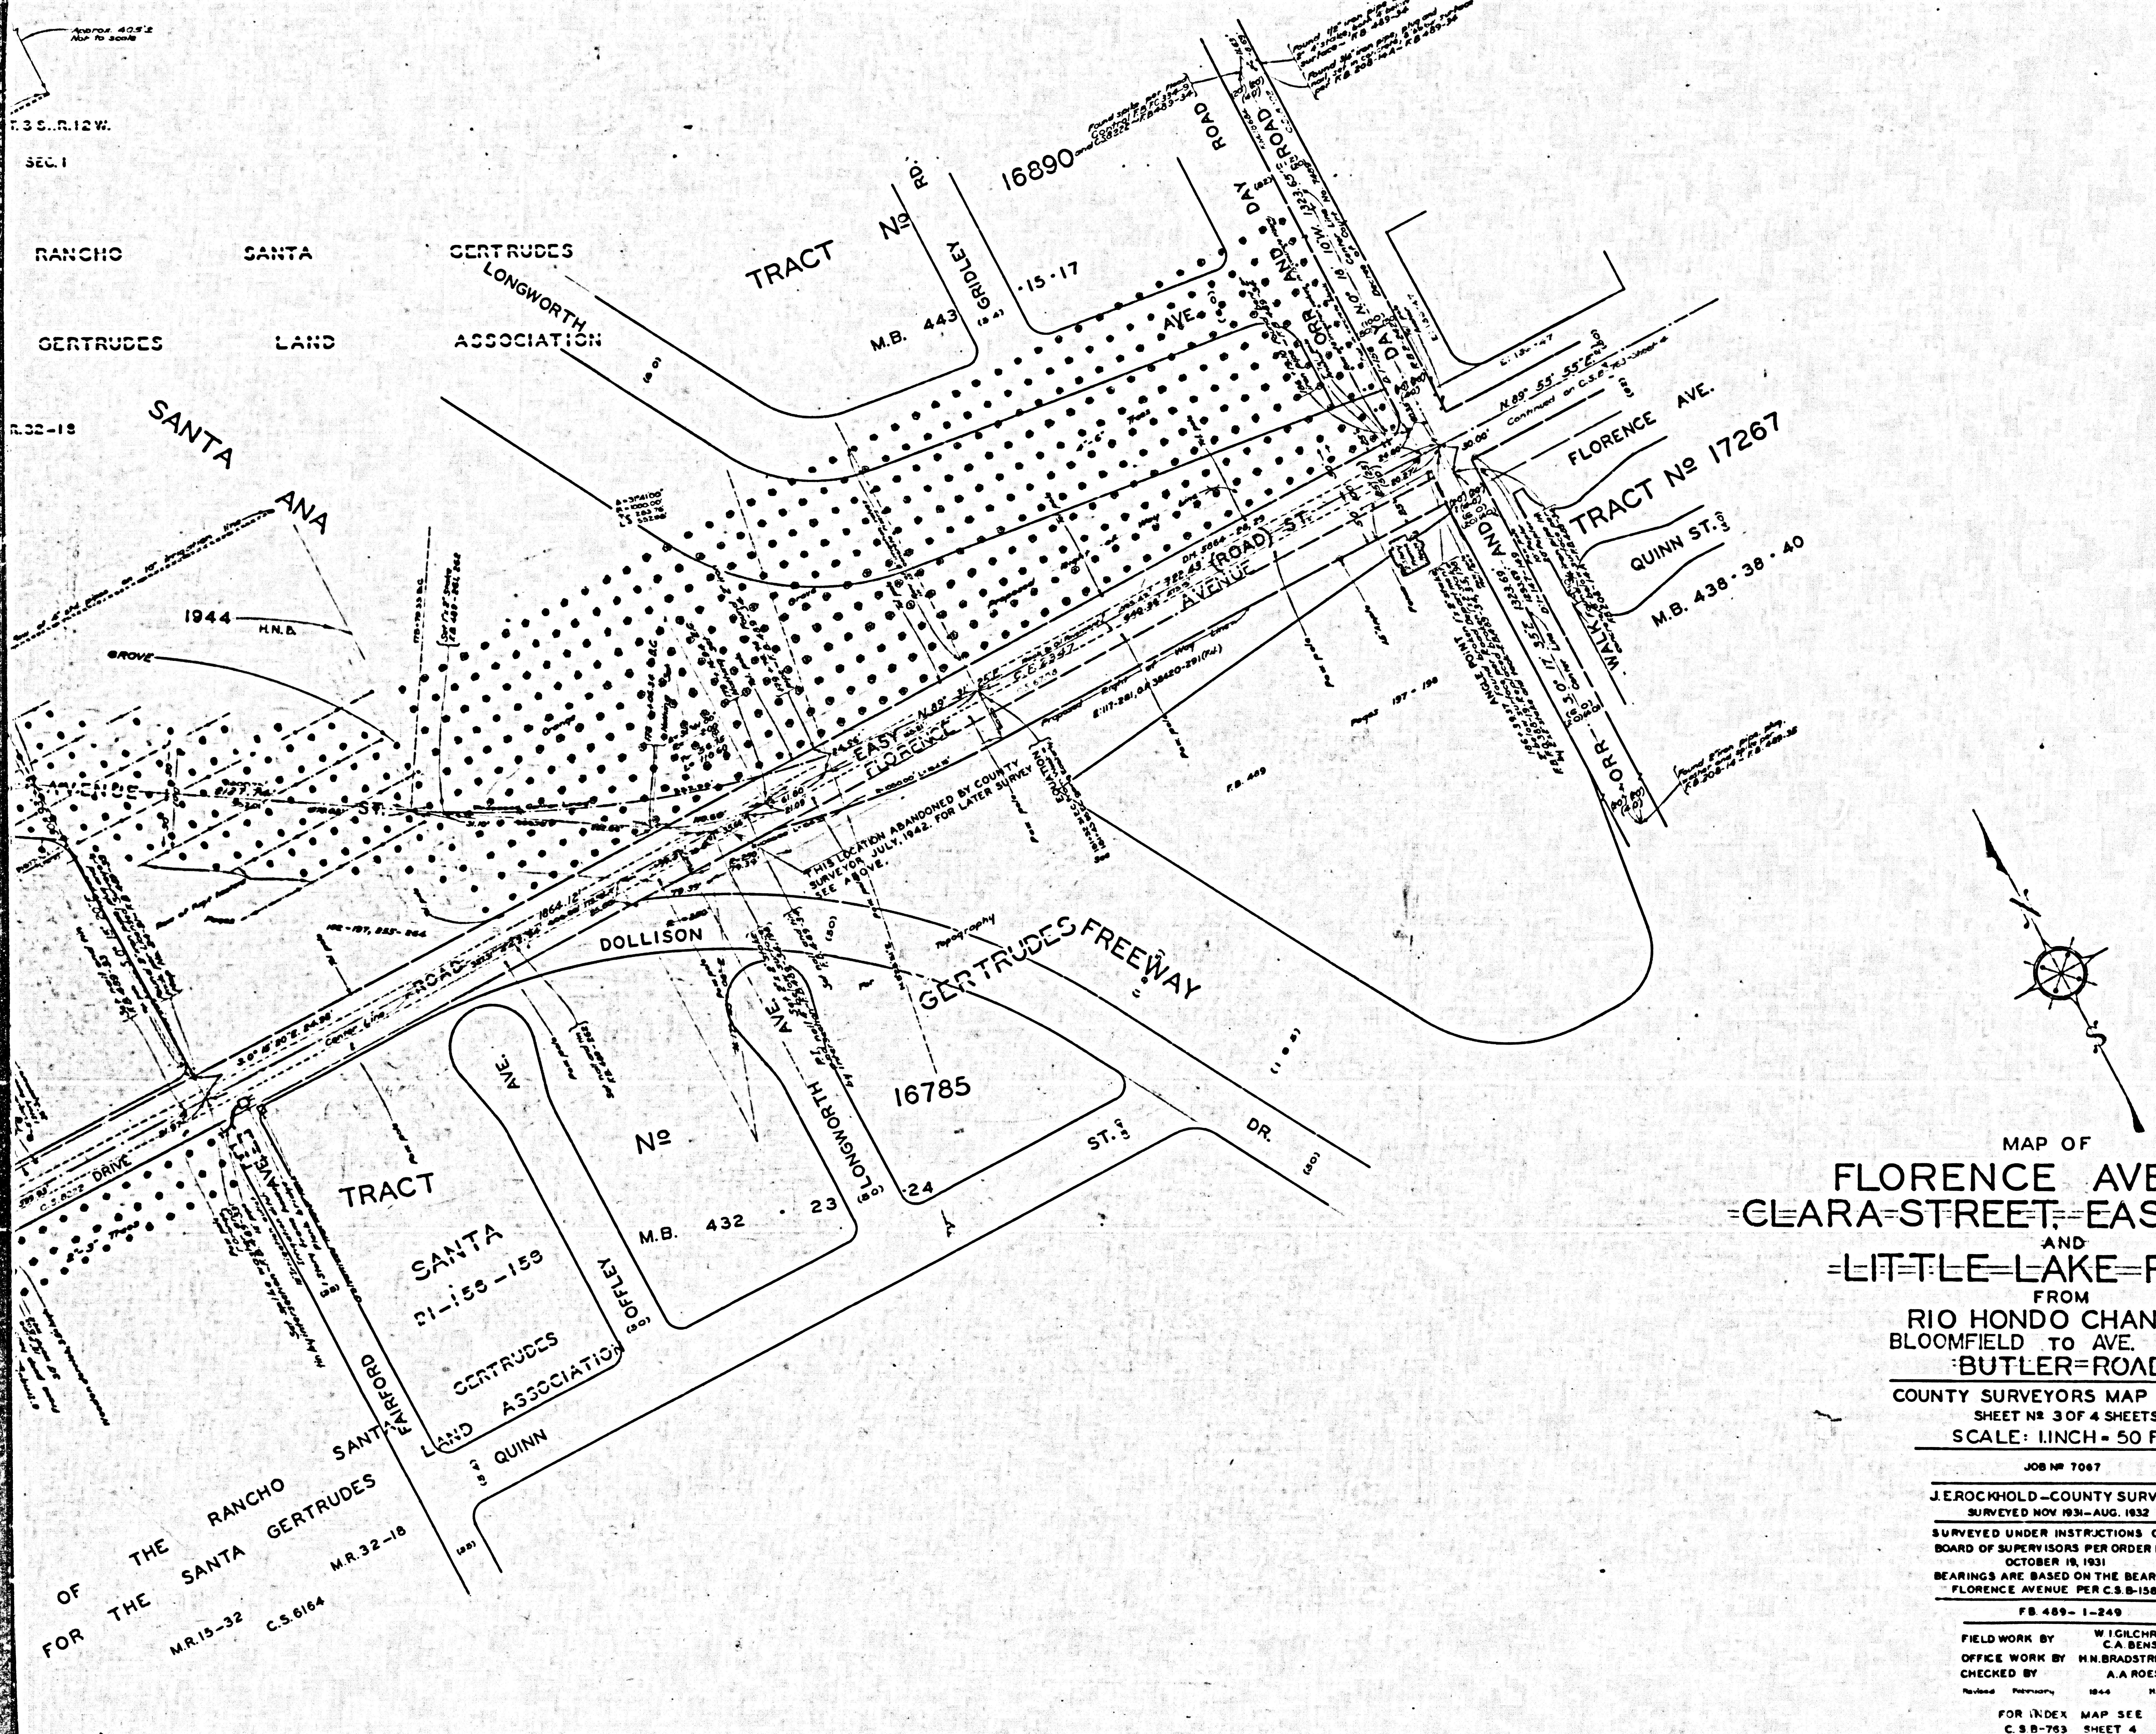

MAP OF

FLORENCE AVENUE
CLARA STREET EASY STREET
AND
LITTLE LAKE ROAD

FROM
RIO HONDO CHANNEL
BLOOMFIELD TO AVE.
BUTLER ROAD

COUNTY SURVEYORS MAP No B-763
SHEET No 3 OF 4 SHEETS
SCALE: 1 INCH = 50 FT.

JOB No 7067

J. E. ROCKHOLD – COUNTY SURVEYOR
SURVEYED NOV 1931 – AUG. 1932

SURVEYED UNDER INSTRUCTIONS OF THE
BOARD OF SUPERVISORS PER ORDER DATED
OCTOBER 19, 1931
BEARINGS ARE BASED ON THE BEARING OF
FLORENCE AVENUE PER C.S. B-158-3

F.B. 489 – 1 – 249

FIELD WORK BY	W. I. GILCHRIST C. A. BENSON
OFFICE WORK BY	H. N. BRADSTREET
CHECKED BY	A. A ROESER

Revised February 1944 H.N.B.

FOR INDEX MAP SEE
C.S. B-763 SHEET 4
INDEX 33

Tracts Added

Tract No	16024,	M.B. 400-4-5	Tract No	16327,	M.B. 417-27-28
" "	[illegible]	" 438-15-16	" "	18006	" 443-1-2
" "	17781	" 458-5	" "	16124	" [illegible]-12-13
" "	16785	" 432-23-24	" "	16890	" 443-15-17
" "	17267	" 438-38-40			

The above Tracts were added October 1955 by J.S.H.
Tract No 22789 M.B. 638-39-? Added 4-2-71 E.J.D.
" " 28476 M.B. 736-96-98 " J.D.

CSB-763-3
A1 OF A4

COUNTY SURVEYORS MAP No B-763
SHEET 3 OF 4 SHEETS

CSB-763-3
A2 OF A4

CSB-763-3
A3 OF A4

COUNTY SURVEYORS MAP NO. B-763
SHEET 3 OF 4 SHEETS

COUNTY SURVEYORS MAP NO. B-763
SHEET 3 OF 4 SHEETS

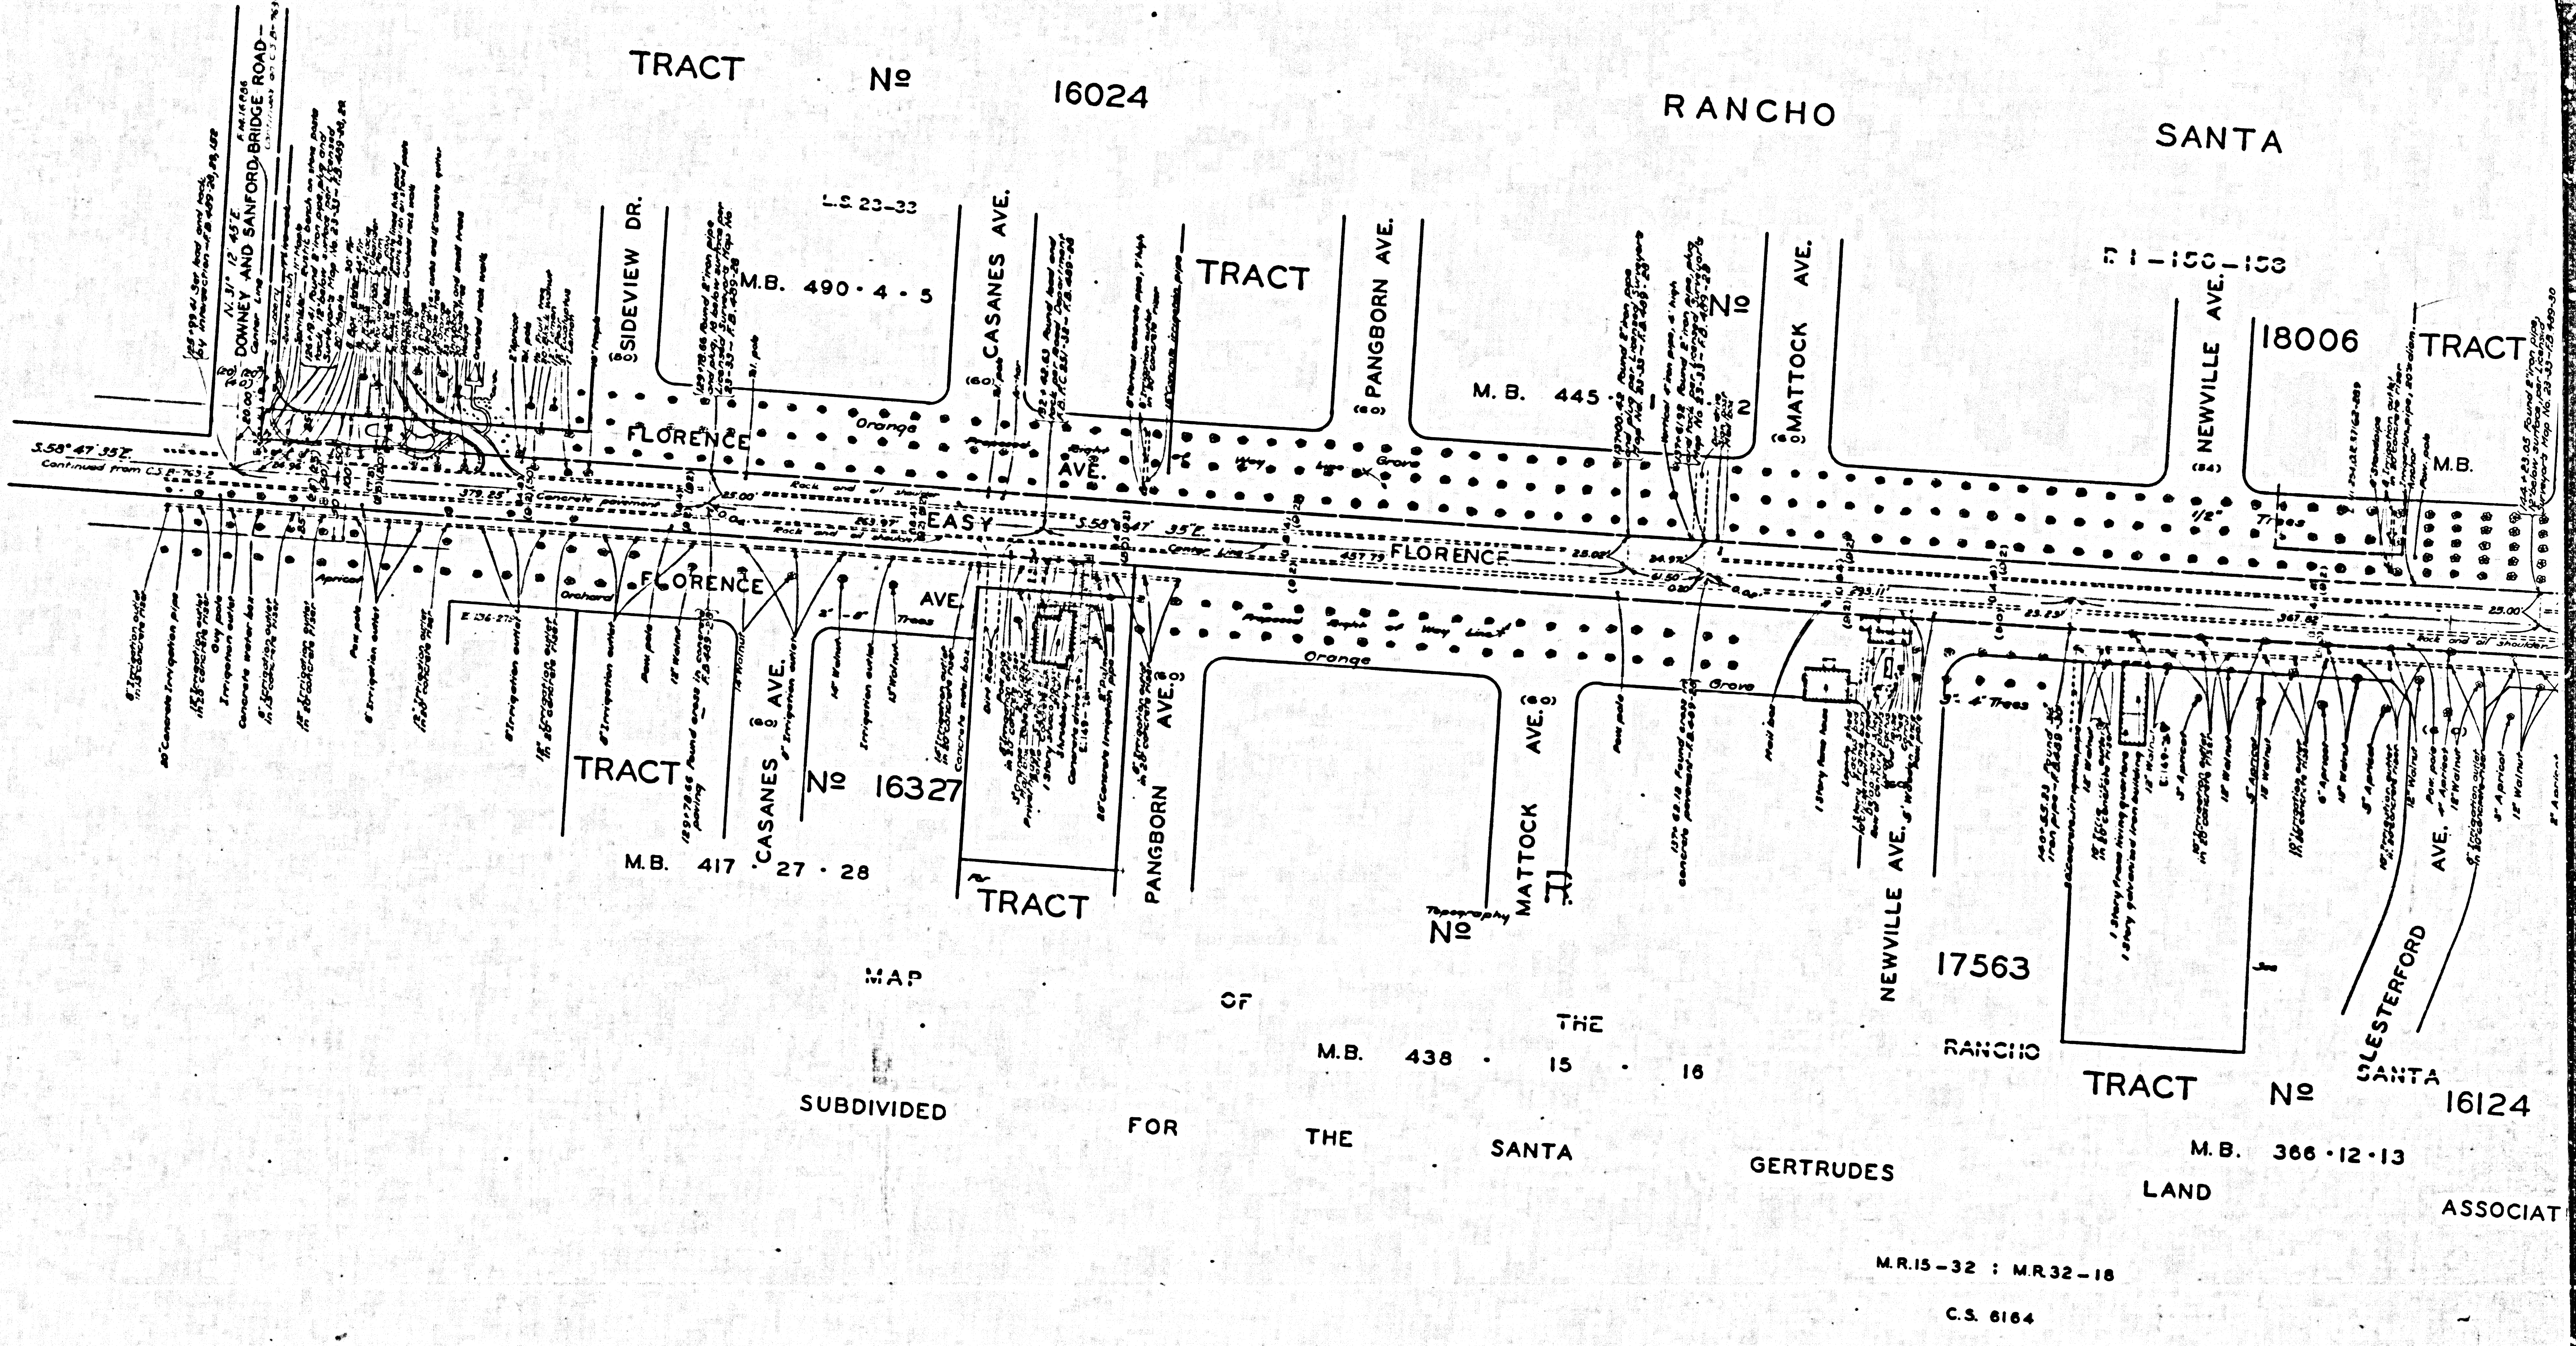

CSB-763-3
A4 OF A4