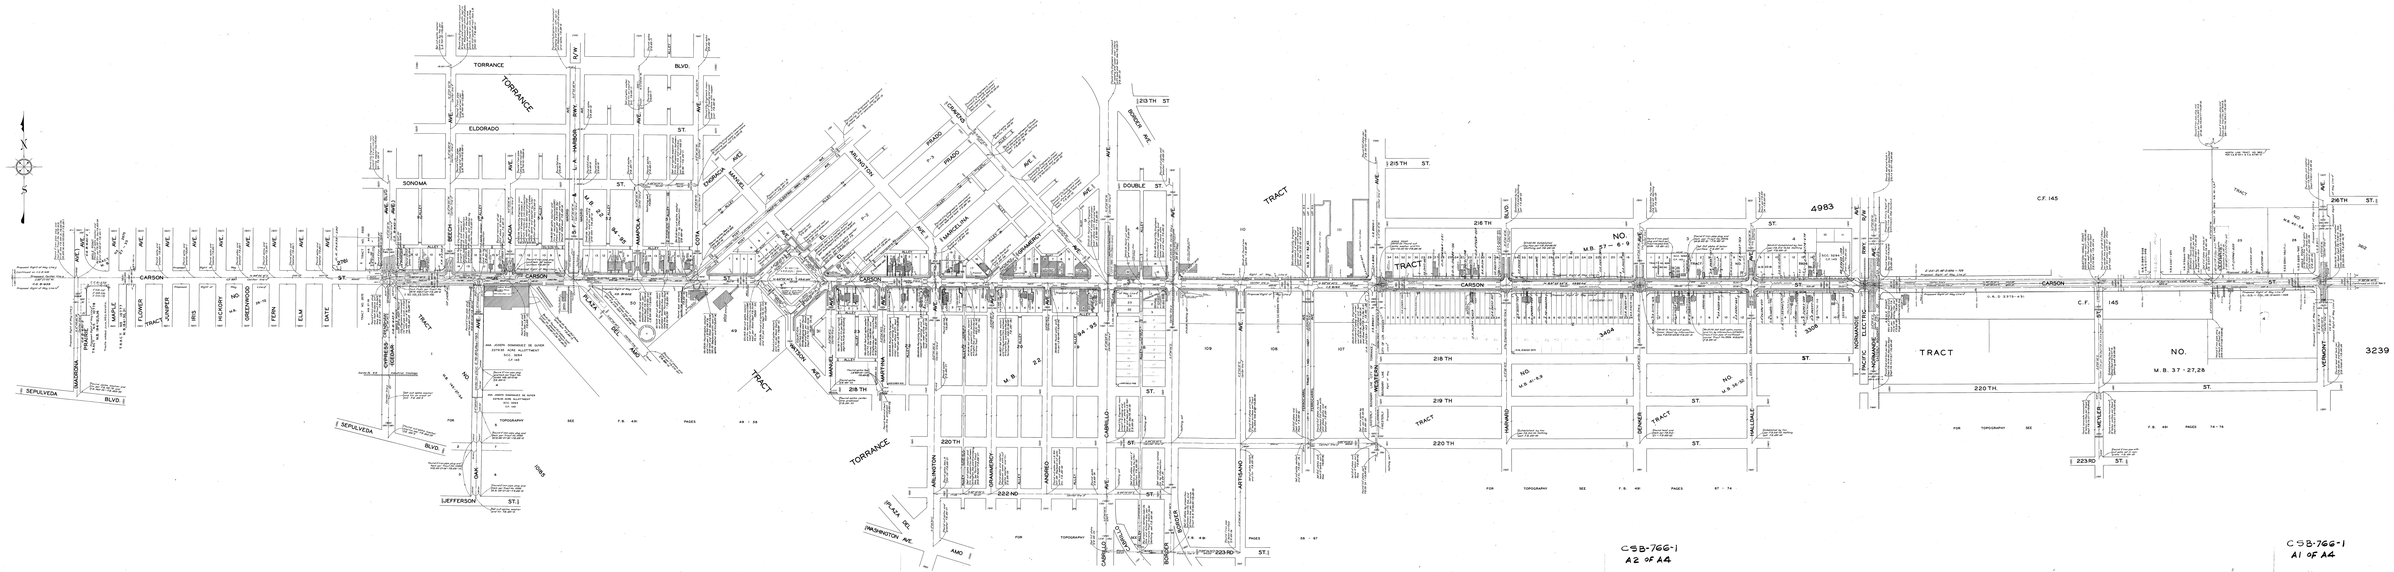

MAP OF
CARSON STREET
FROM
CYPRESS AVENUE
TO
SANTA FE AVENUE
COUNTY SURVEYOR'S MAP NO.B-766
SHEET NO. 1 OF 3 SHEETS
SCALE: 1 INCH = 100 FT.
JOB NUMBER 7576

J. E. ROCKWELL, COUNTY SURVEYOR
SUPERVISED FIELD WORK AND MAP
SURVEYED UNDER INSTRUCTIONS OF THE
BOARD OF SUPERVISORS, PER ORDER DATED
JANUARY 21, 1958
BEARINGS ARE BASED ON THE BEARING OF
PACIFIC AVENUE, AS PER MAPS
B-38 & B-39 (1908)

FIELD WORK BY: R.BENNETT
OFFICE WORK BY: J.R.BENNETT
H.MARKOSTRATE
CHECKED BY: H.A.ANDERSON

INDEX 23
INDEX 24