
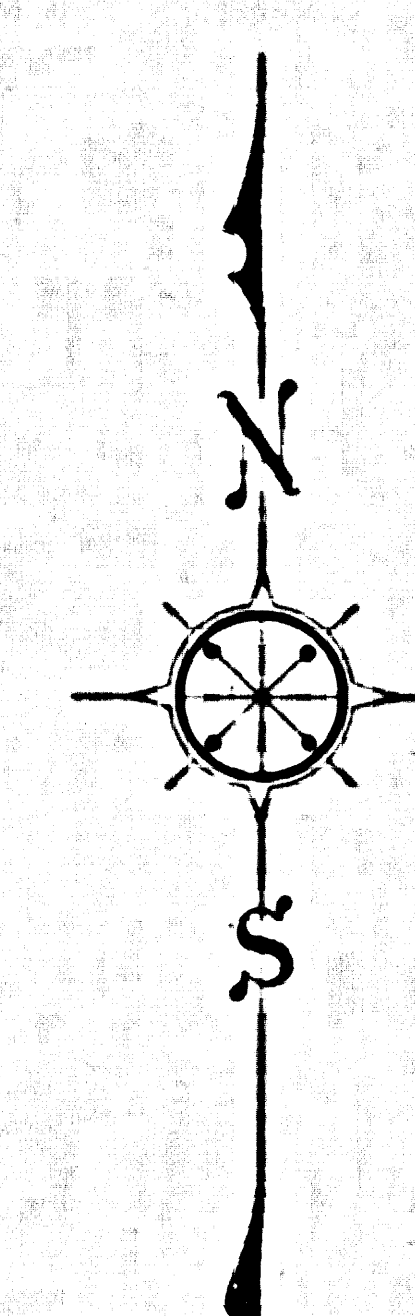


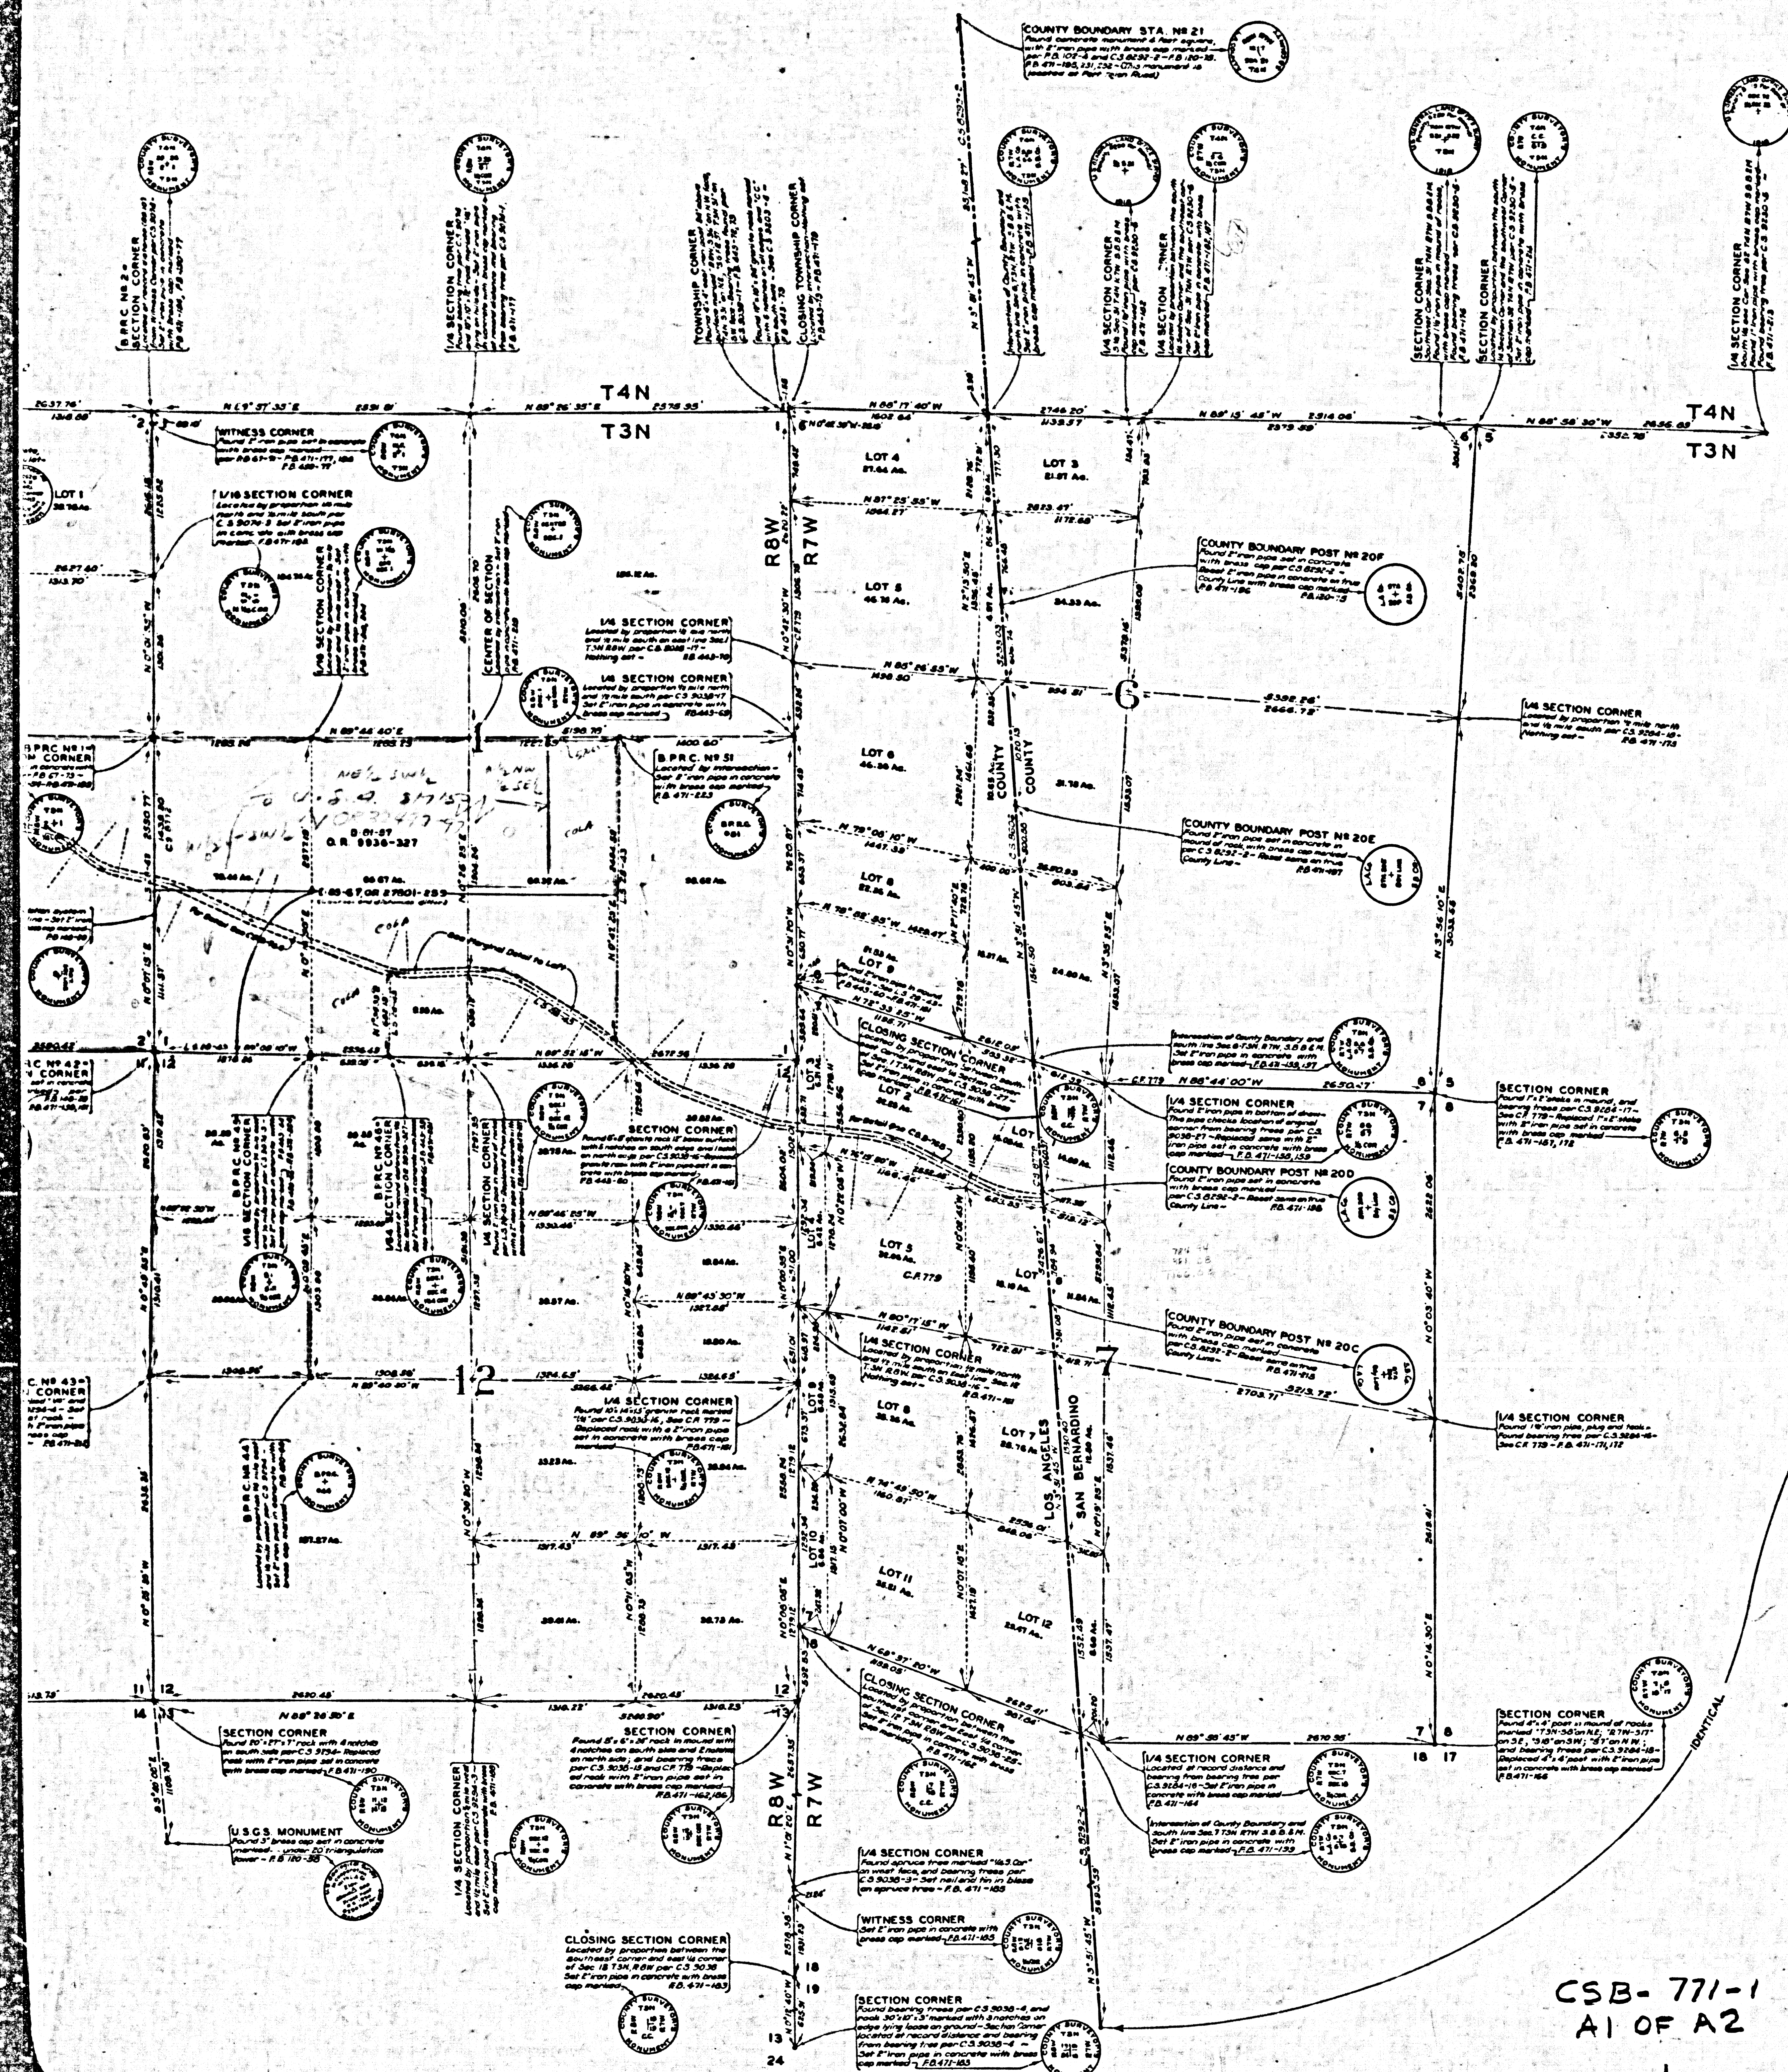

MAP
SHOWING
BOUNDARIES OF
BIG PINES RECREATION CAMP
ORD. 1218 FEB 9, 1925 IN ESTABLISHING NAME
LOS ANGELES COUNTY - CALIFORNIA

COUNTY SURVEYORS MAP NO. B-771
SHEET NO. 1 OF 2 SHEETS
SCALE-1 INCH=500 FEET

WORK ORDER NO.310
J.E.ROCKHOLD-COUNTY SURVEYOR

SURVEYED JUNE 1931-MAY 1932

SURVEYED UNDER INSTRUCTIONS OF THE BOARD
OF SUPERVISORS PER ORDER DATED MAY 25 1931
BEARINGS ARE BASED ON THE BEARING OF THE
WEST LINE OF SECTION 2 T3N R6W PER C.S.6772

FB.471- FB.443-FB.490-FB.120-FB.149

FIELD WORK BY...T.J. STEVENSON

FIELD WORK BY... J. J. STEVENSON
..... W. E. BRADEN
..... E. C. WALLACE

.....E.C.WALLACE
OFFICE WORK BY....W.H.BJACKMER
.....J. BACH


CHECKED BY.....D.M.FINLEY

CHECKED BY.....D.M.FINLEY
.....W.H.BLACKMER



十一

31 15
SENATES BIG PINES RECREATION CAMP

NOTE- B.P.R.C. No X DESIGNATES BIG PINES RECREATION CAMP BOUNDARY POST No X
For Camp Ground Permit from Dept of Agriculture - 1127-266 - original permit
for cancellation of Camp Ground Permit by Secy of Agriculture see 8-22-172
Boundary Revised December 2, 1940

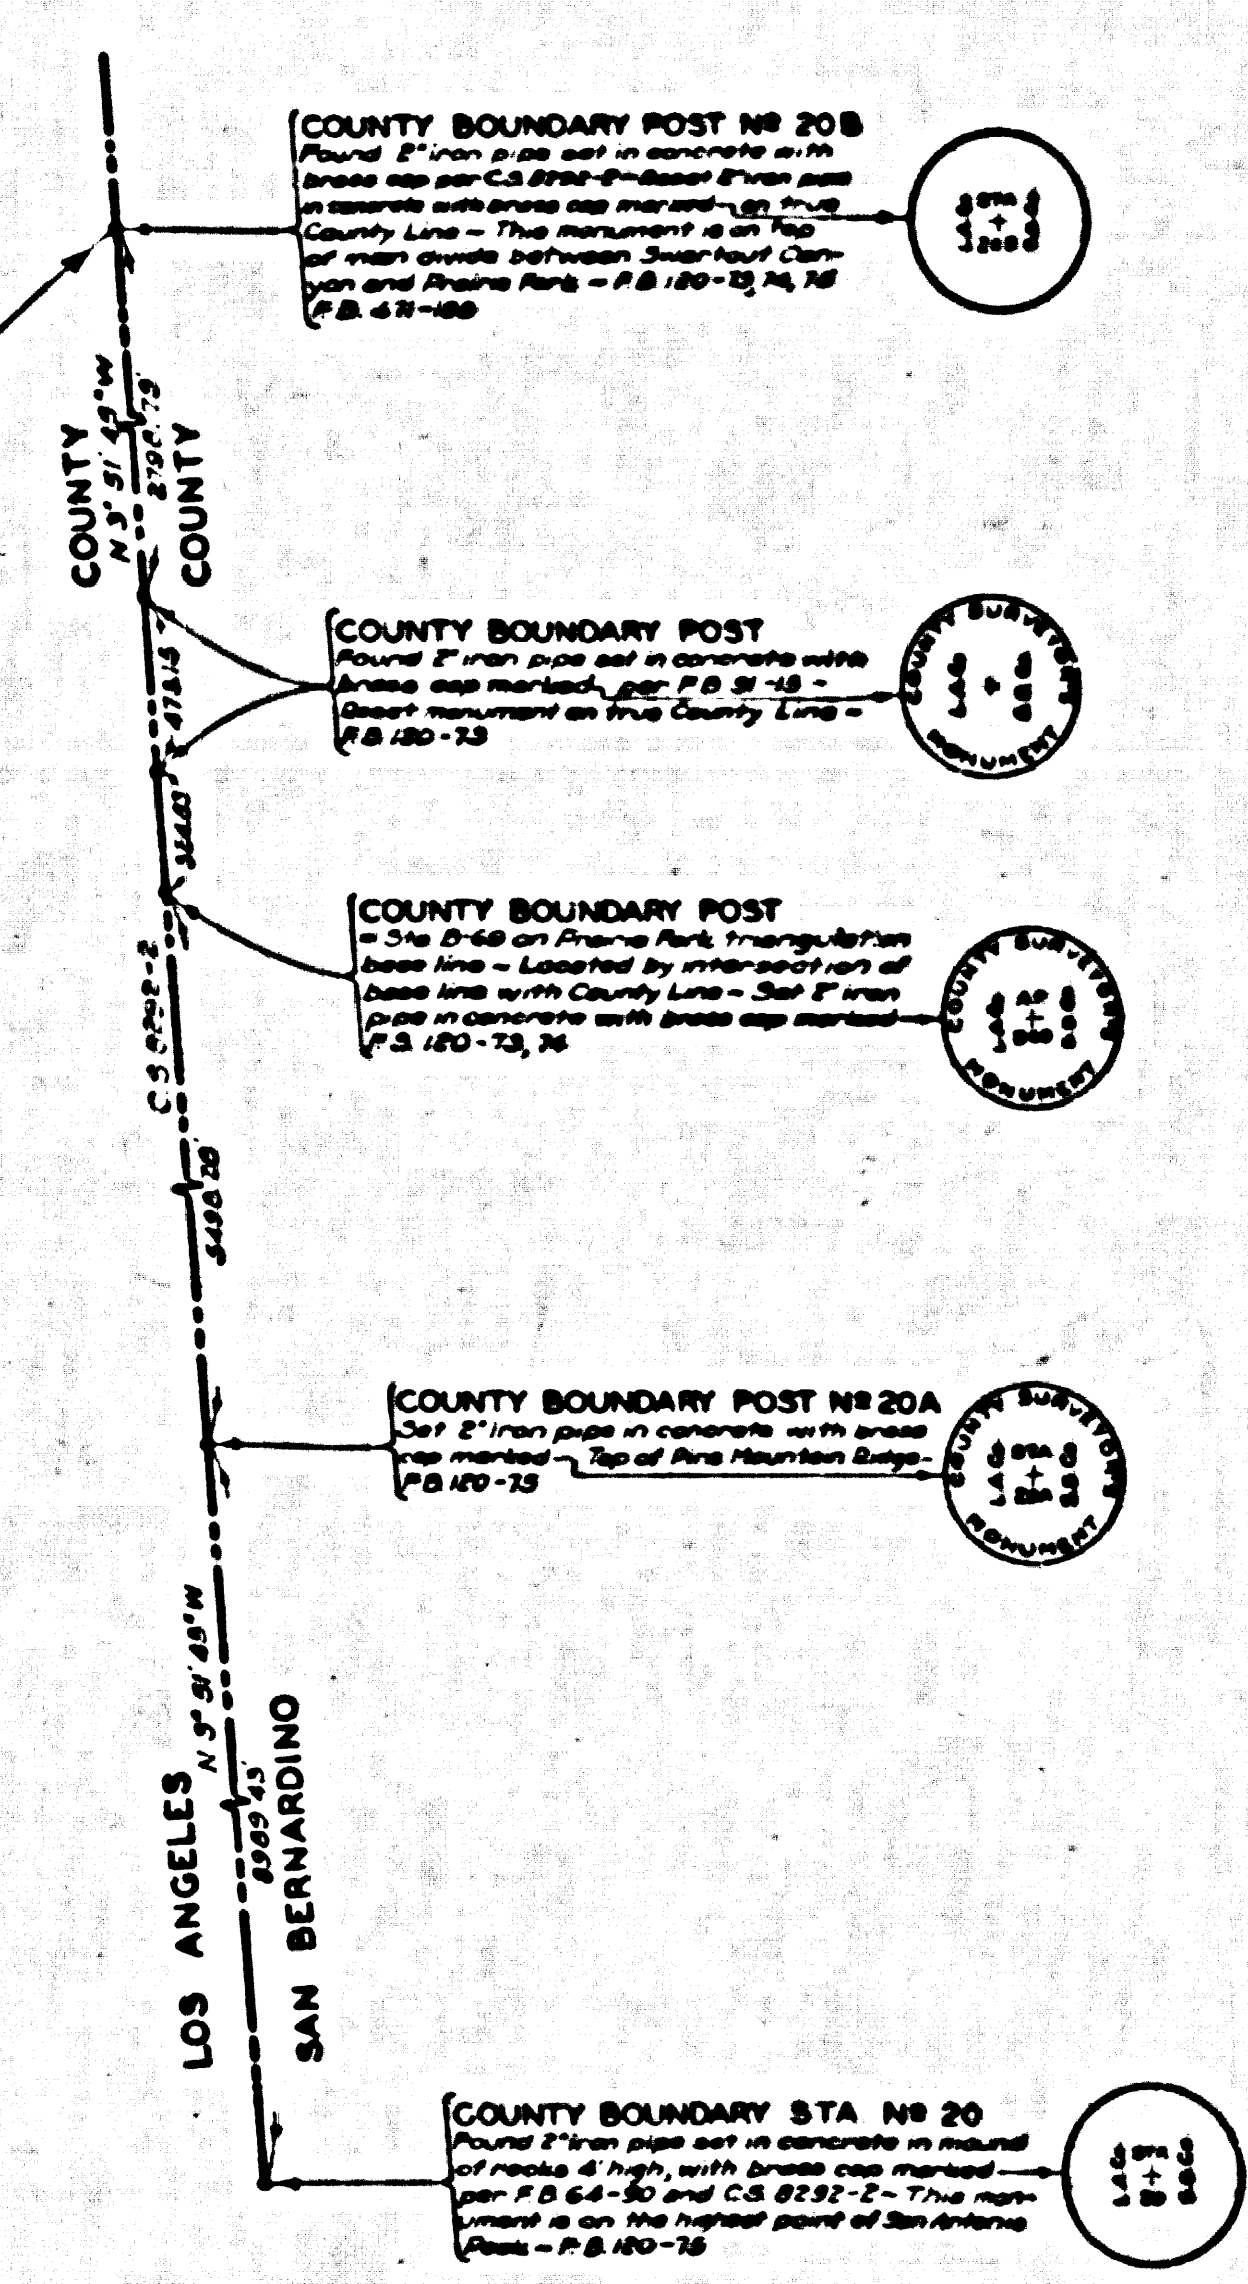

SHEET NO 1 OF 2 SHEET NO 2 OF 2

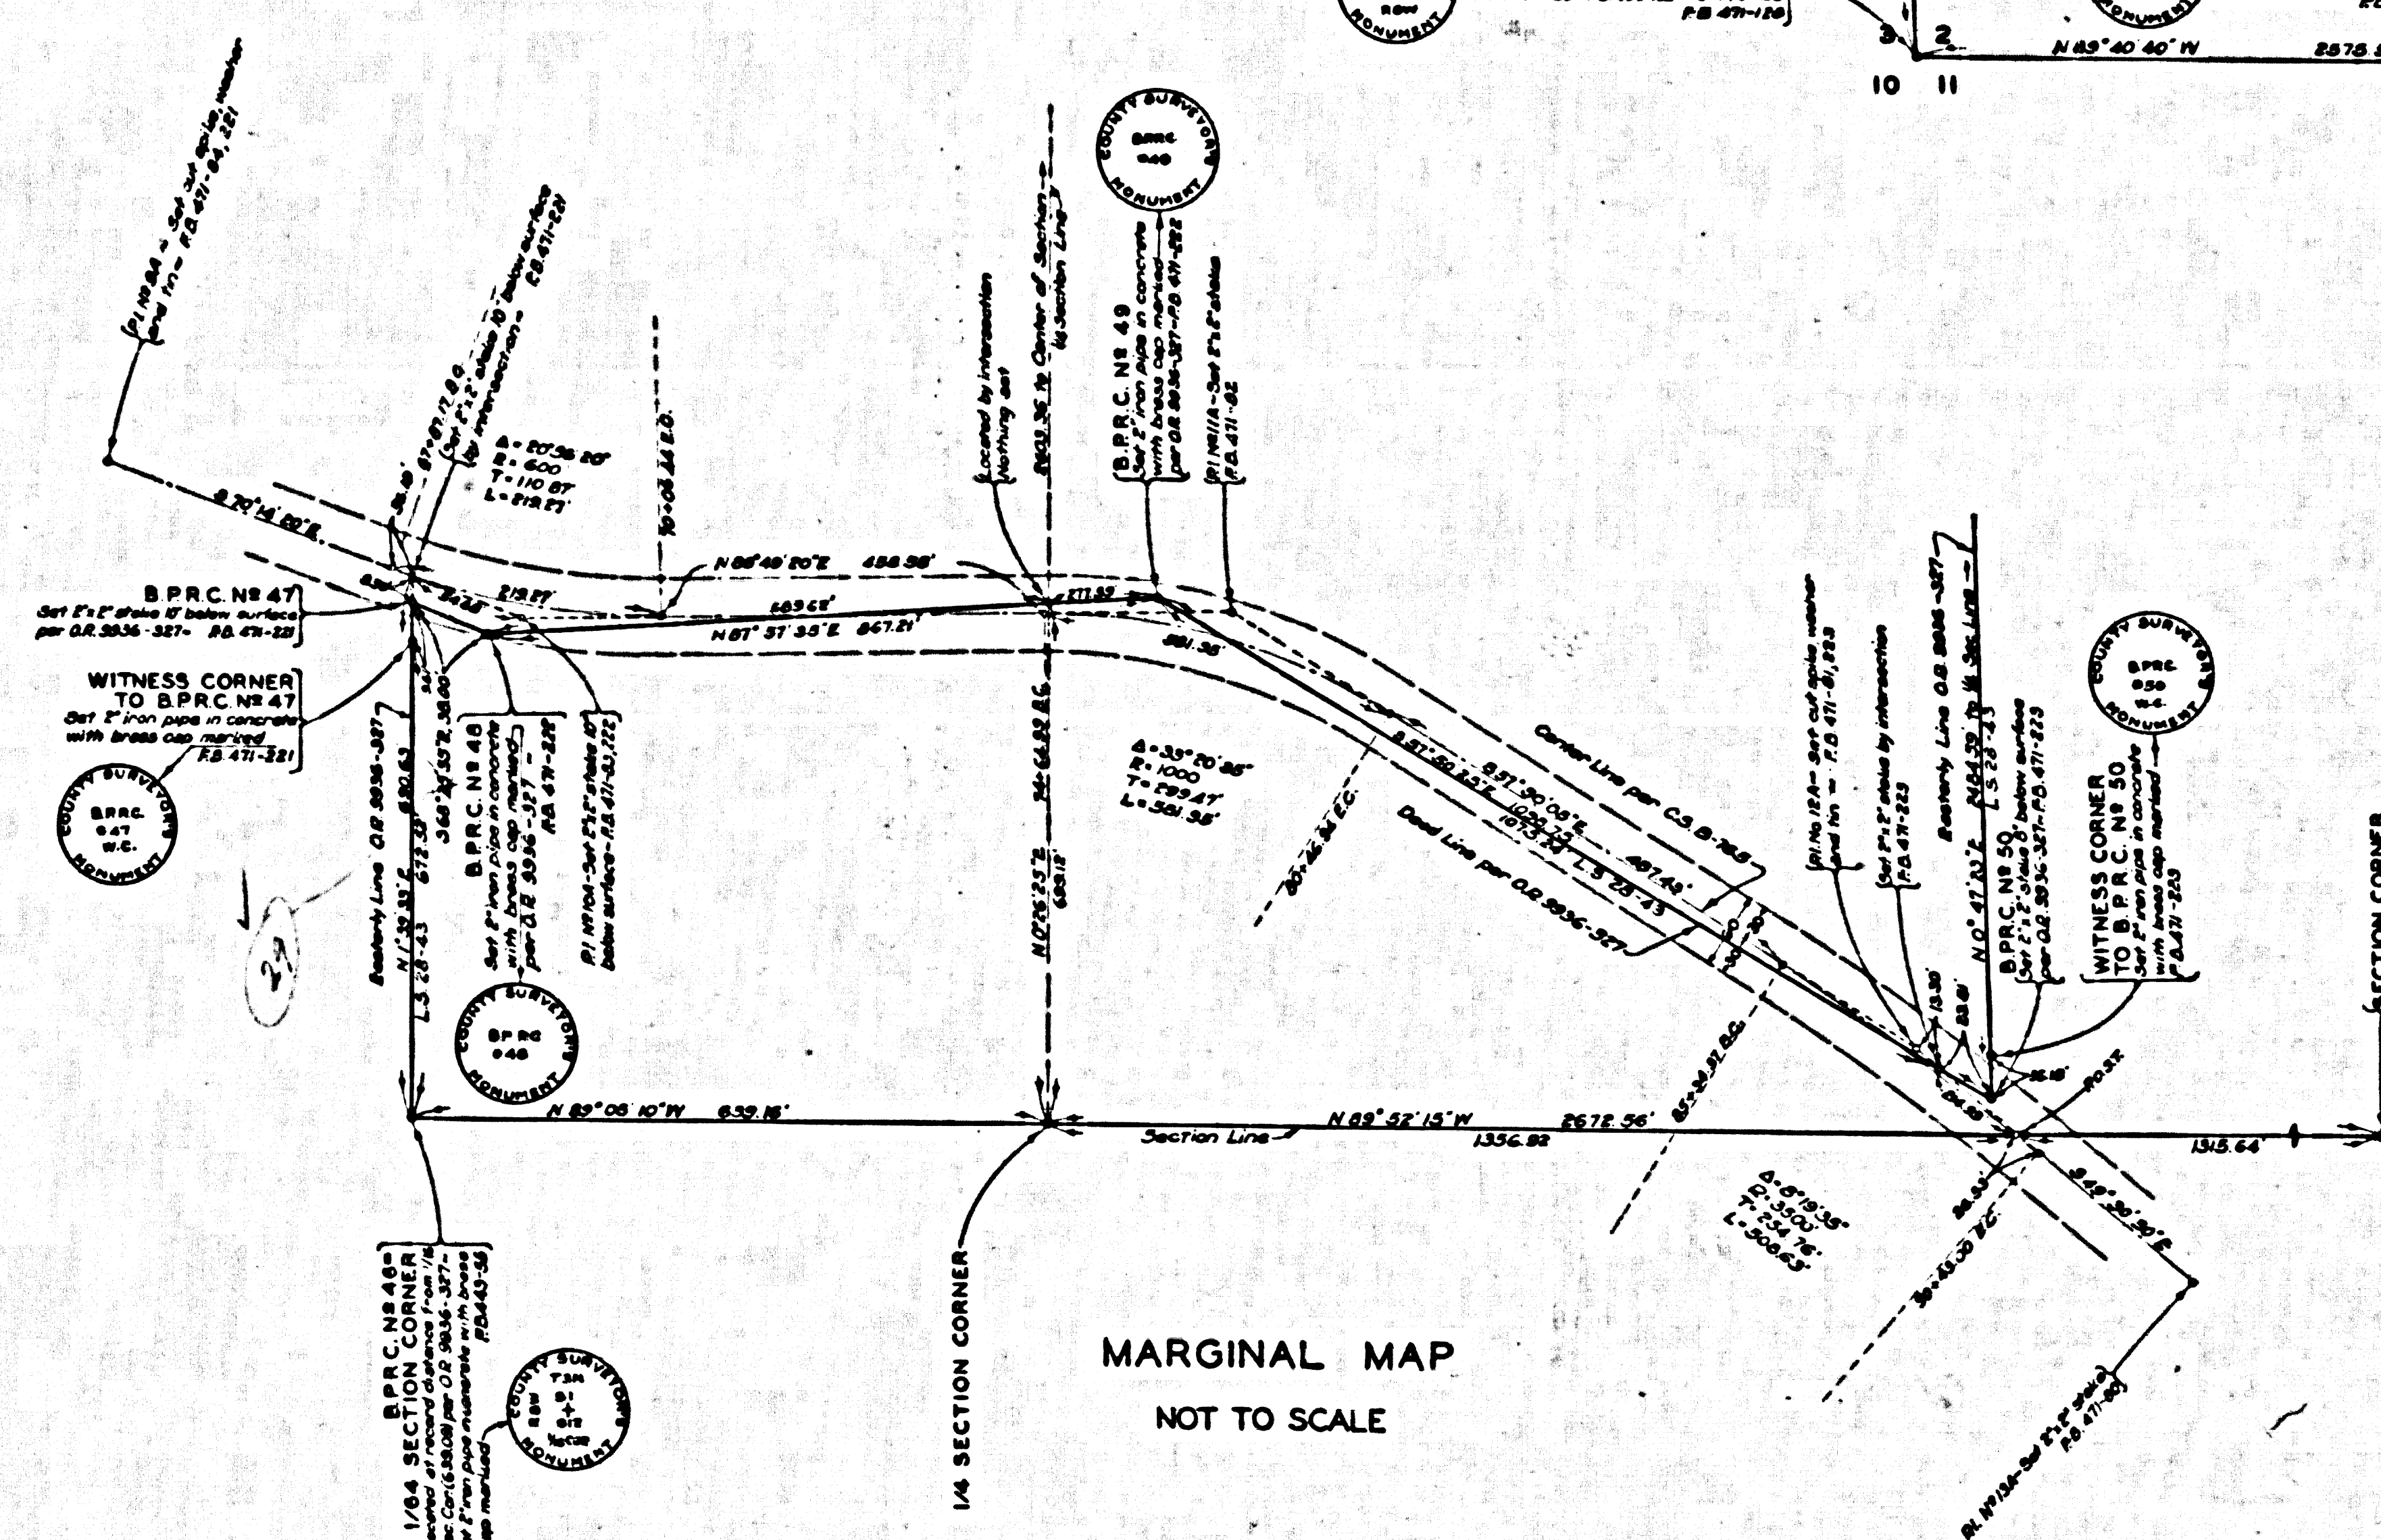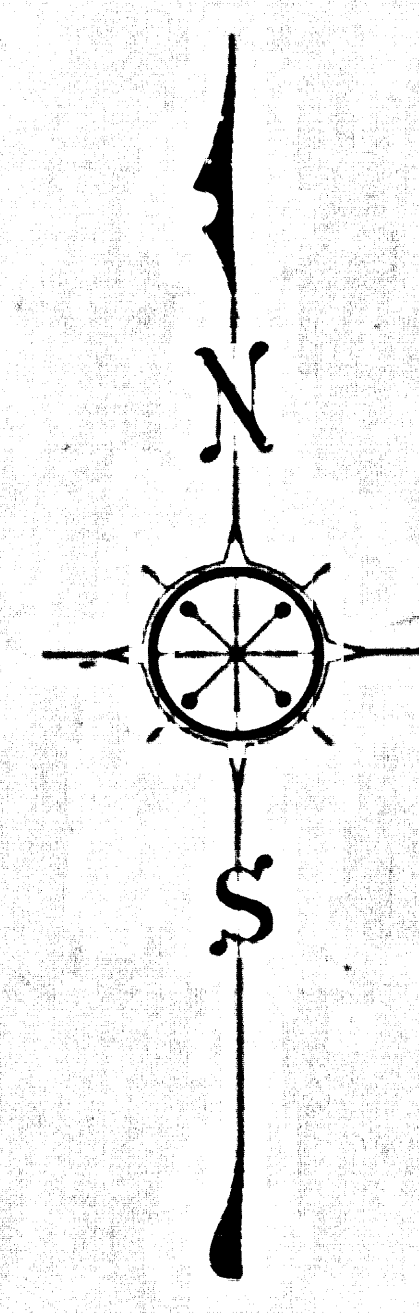

MARGINAL MAP
NOT TO SCALE

CSB-771-1
A2 OF A2

