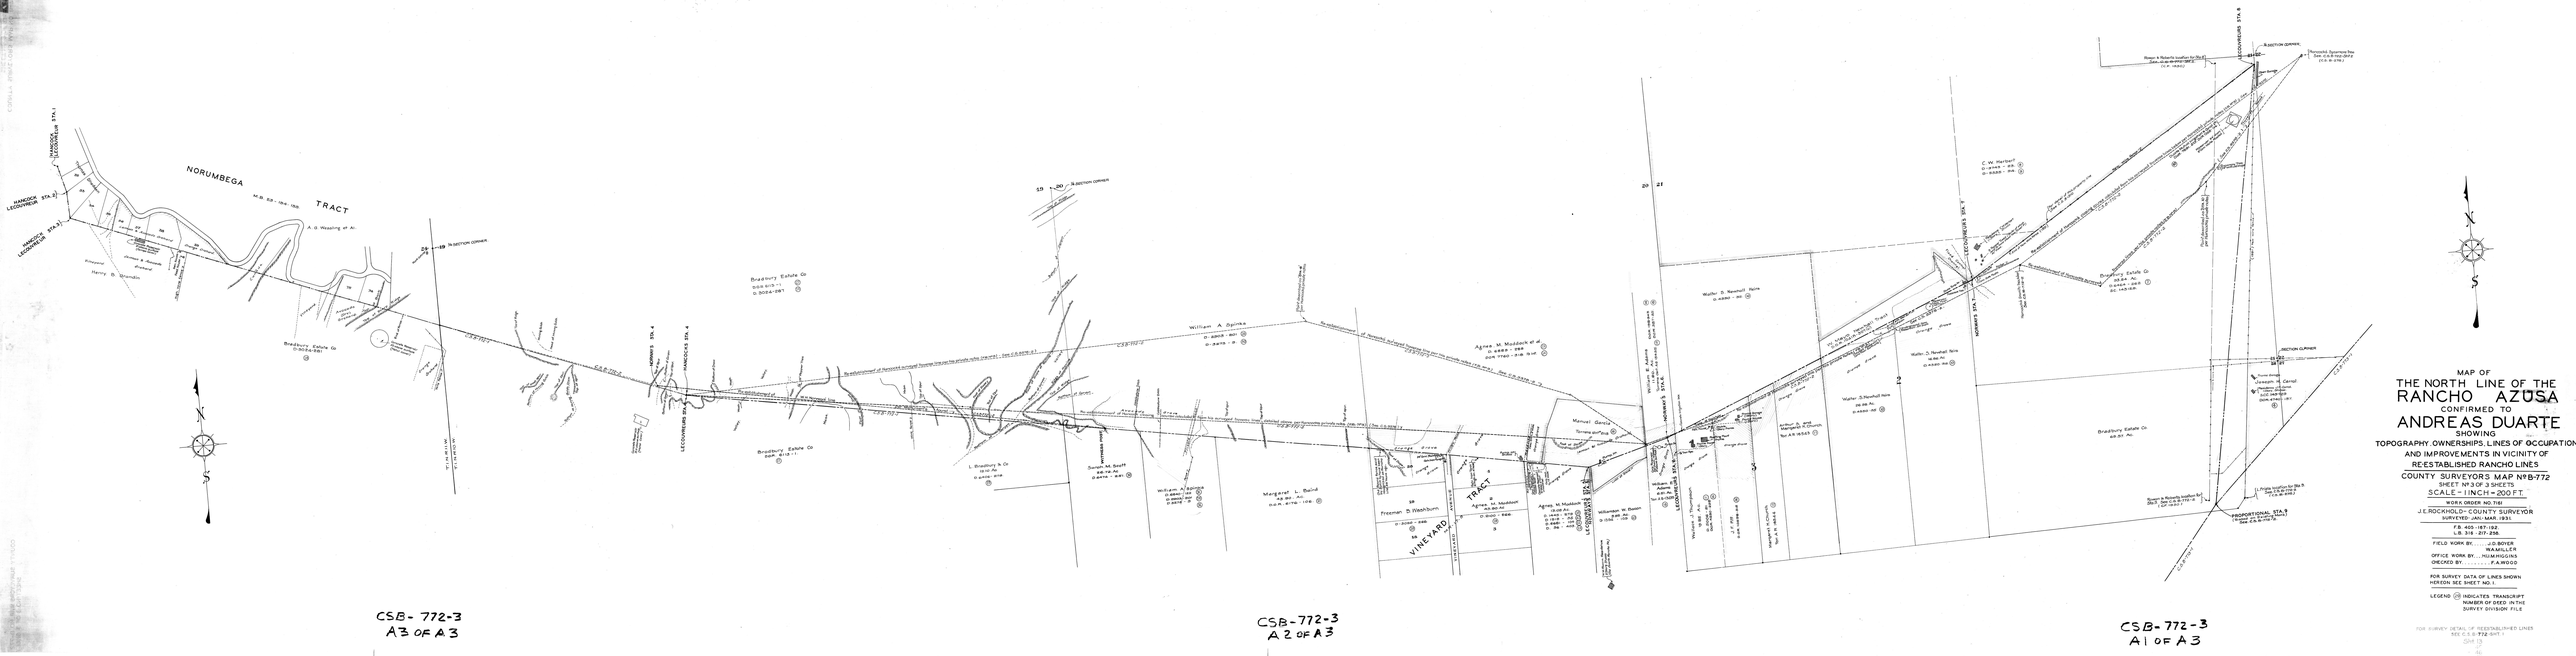

MAP OF
THE NORTH LINE OF THE
RANCHO AZUSA
CONFIRMED TO
ANDREAS DUARTE
SHOWING
TOPOGRAPHY, OWNERSHIPS, LINES OF OCCUPATION
AND IMPROVEMENTS IN VICINITY OF
RE-ESTABLISHED RANCHO LINES
COUNTY SURVEYORS MAP No B-772
SHEET No 3 OF 3 SHEETS
SCALE - 1 INCH = 200 FT.

WORK ORDER NO. 7161

J.E. ROCKHOLD - COUNTY SURVEYOR
SURVEYED JAN.-MAR. 1931

F.B. 405-187-192
L.B. 316-217-258

FIELD WORK BY..... J.D. BOYER
W.A. MILLER
OFFICE WORK BY..... H.M. HIGGINS
CHECKED BY..... F.A. WOOD

FOR SURVEY DATA OF LINES SHOWN
HEREON, SEE SHEET NO. 1

LEGEND (28) INDICATES TRANSCRIPT
NUMBER OF DEED IN THE
SURVEY DIVISION FILE

FOR SURVEY DETAIL OF RE-ESTABLISHED LINES
SEE C.S.B. 772-SHT. 1

SHT. 3
OF
3
SHTS.