
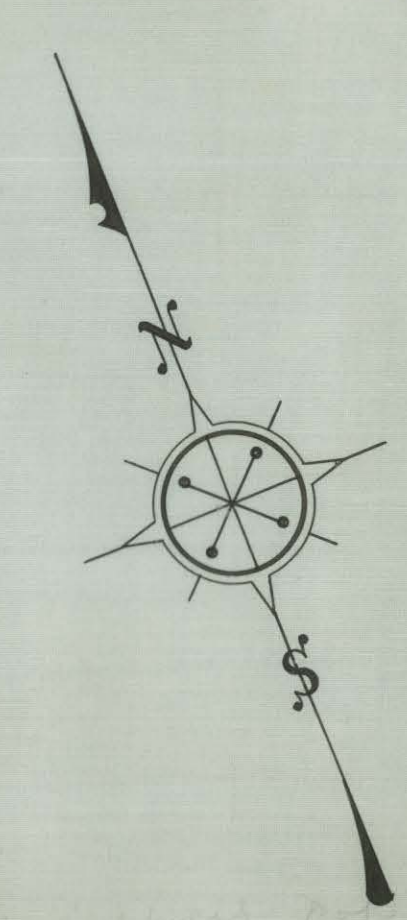


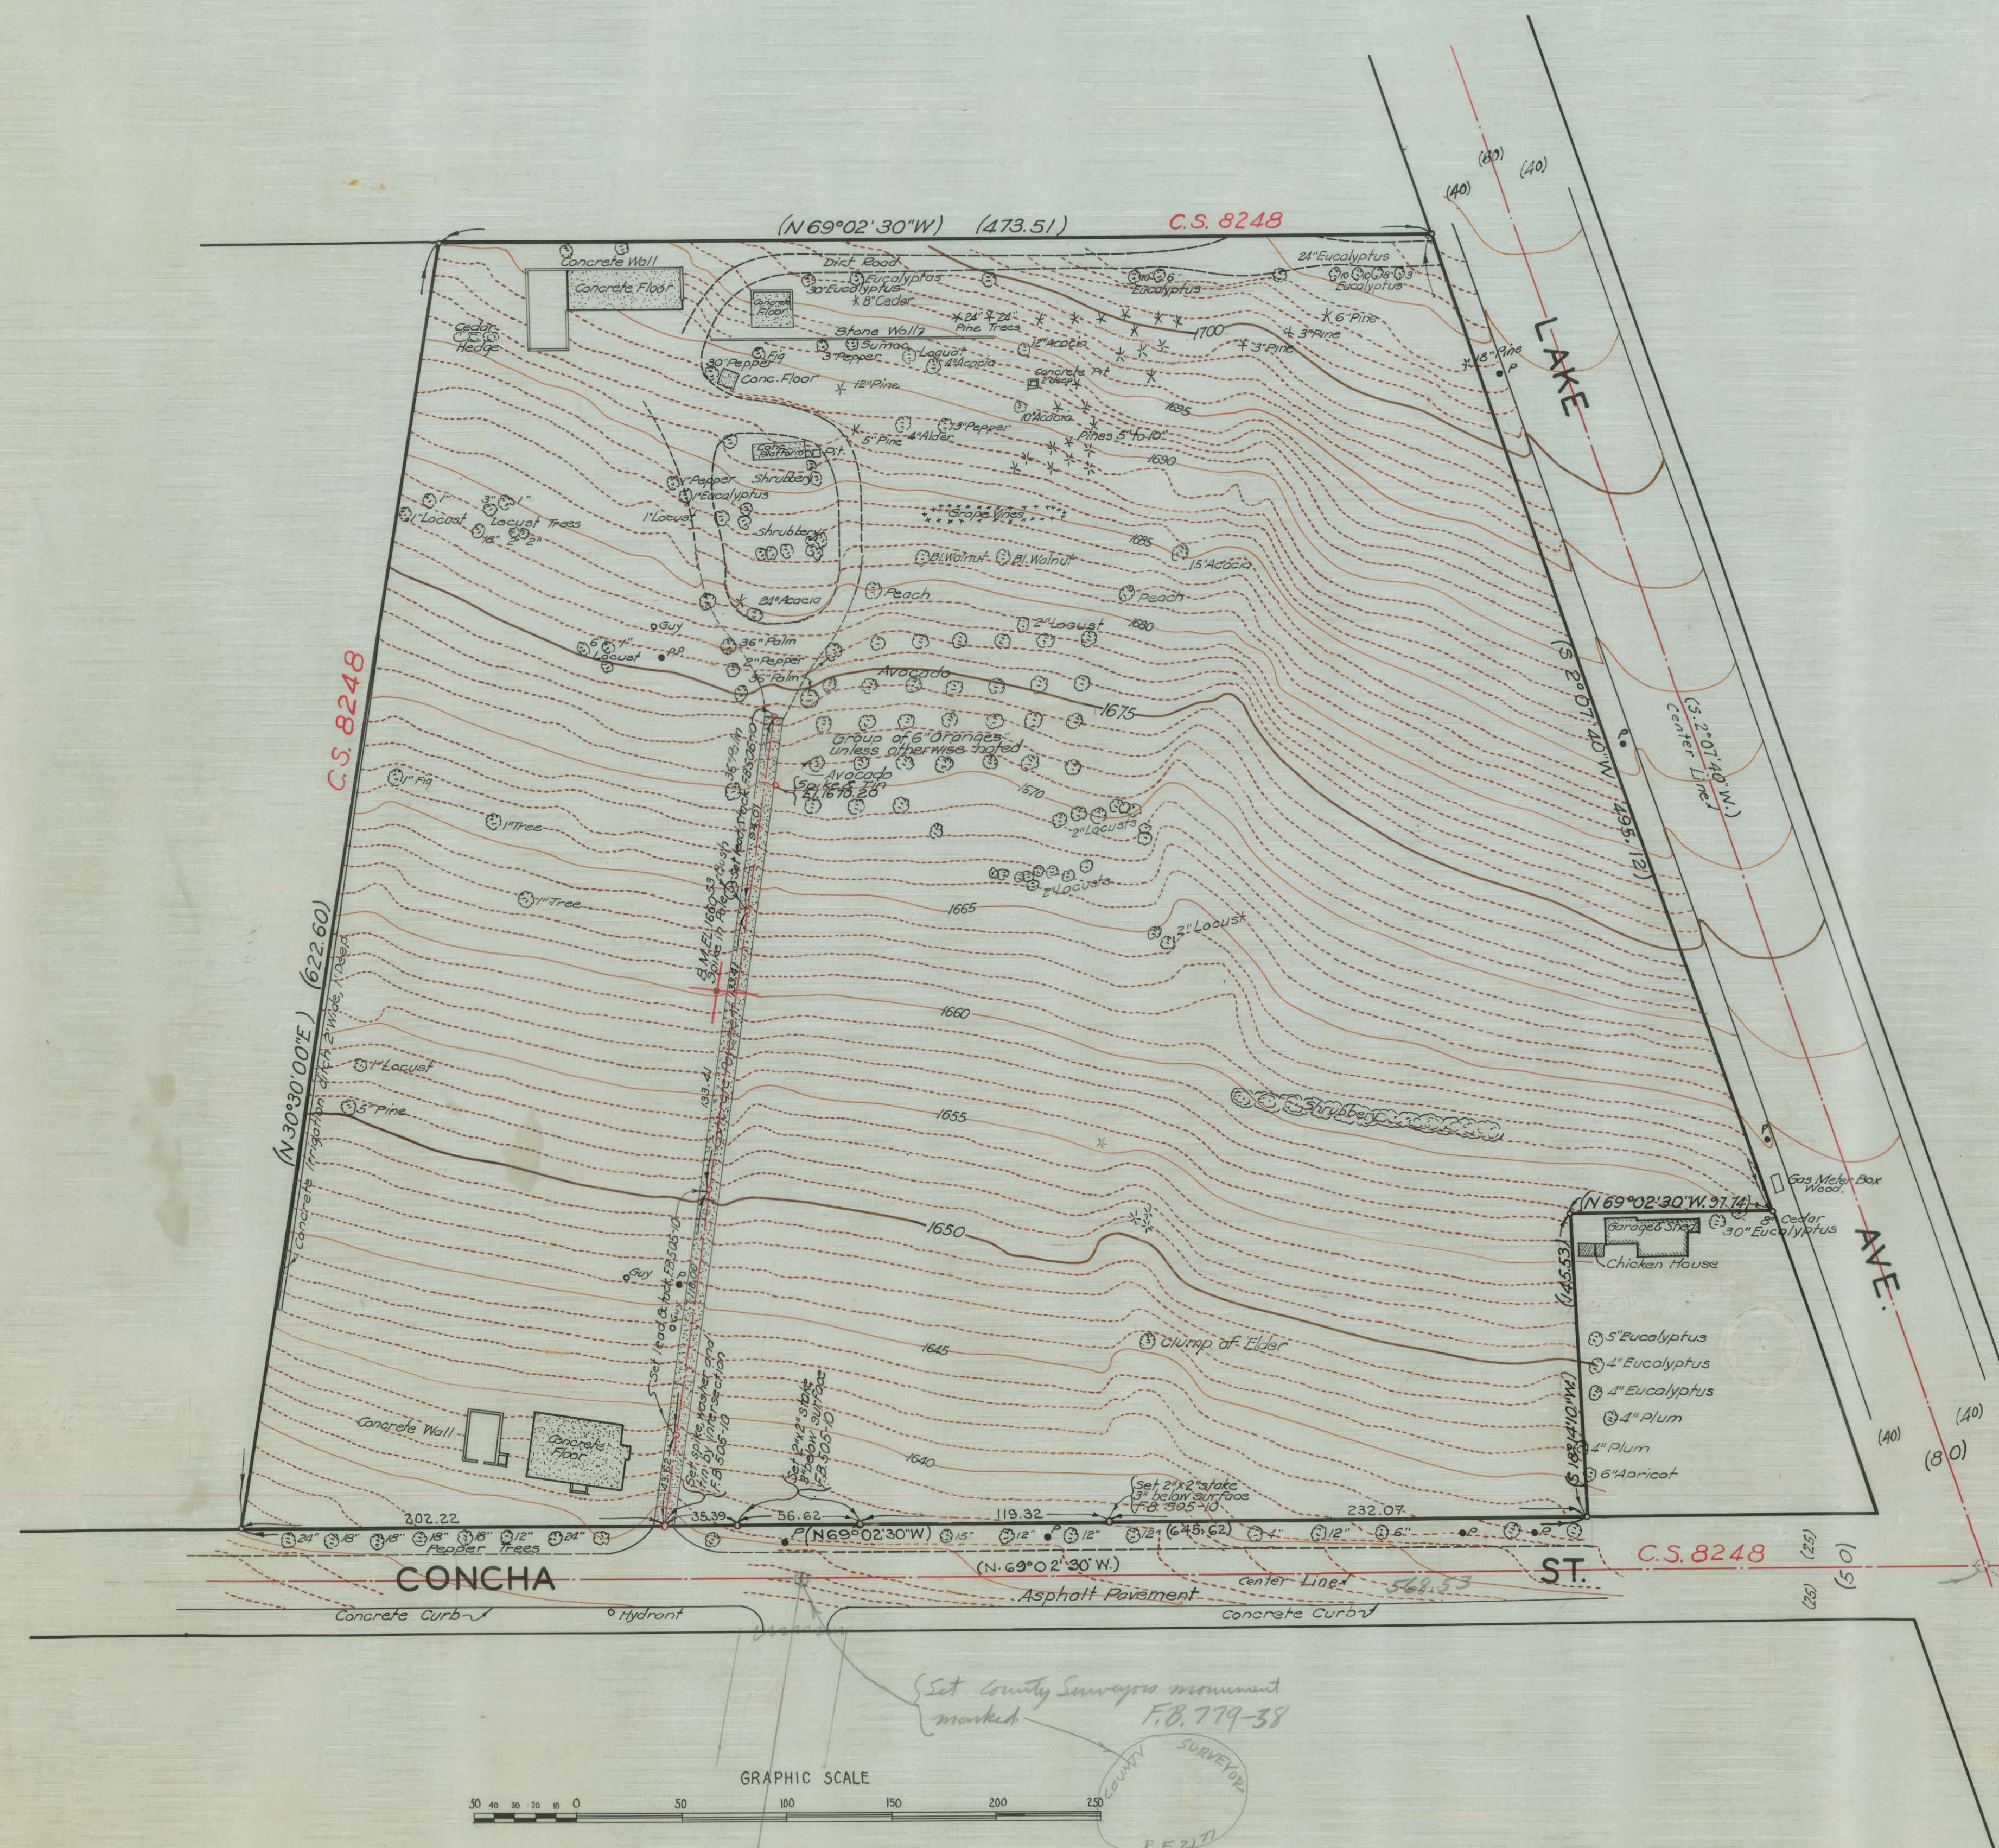

TOPOGRAPHICAL MAP OF
CHARLES S. FARNSWORTH PARK
~~ALTADENA COUNTY PARK~~
AT
LAKE AVENUE AND CONCHA STREET

COUNTY SURVEYORS MAP N^o B-799
SCALE - 1 INCH = 50 FT.

JOB NUMBER 7165.

ALFRED JONES - COUNTY SURVEYOR
SURVEYED - OCTOBER 1932.

BEARINGS ARE BASED ON THE BEARING OF
LAKE AVE. PER C.S. 8248

PLANE TABLE SURVEY

FIELD WORK BY... T.H. MONCURE.
OFFICE WORK BY... W.J. LUCAS.
CHECKED BY... F.A. WOOD.

FOR PROPERTY LINE MAP SEE C.S. 8248
FOR TOPOGRAPHIC MAP IN 1938 SEE C.S. B-1405

For name change see Board Minutes of May 16, 1933, Item No. 10.



FOR BLUE PRINTING
WIDTH OF MAP = 24 INCHES
AREA / FOOT LENGTH = 2 INCHES
TOTAL AREA OF MAP = 7 INCHES

CSB-799
A 1 OF A 1

Set County Surveyors monument
marked. F.B. 779-26
COUNTY SURVEYOR
E.E. 2177