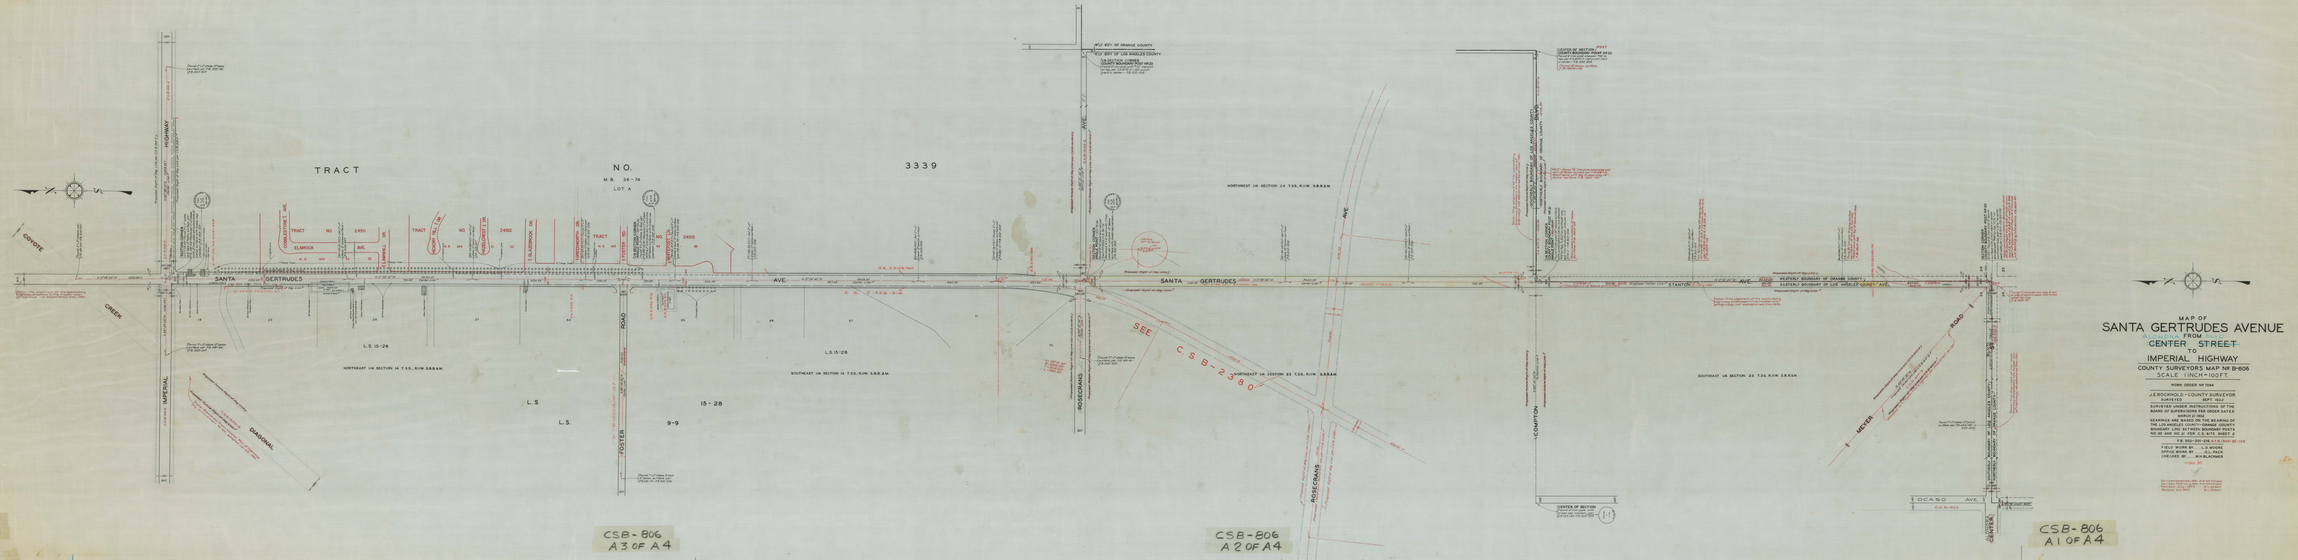
MAP OF
SANTA GERTRUDES AVENUE
FROM
CENTER STREET
TO
IMPERIAL HIGHWAY
COUNTY SURVEYOR'S MAP NO B-806
SCALE: 1 INCH = 100 FT.
WORK ORDER NO 1594
J.E.ROCHIOLO-COUNTY SURVEYOR
SURVEYED SEPT 1912
SURVEYED UNDER INSTRUCTIONS OF THE BOARD OF SUPERVISORS ORDER DATED MARCH 12 1912
BEARINGS ARE BASED ON THE BEARING OF THE CENTER LINE OF SANTA GERTRUDES AVENUE BETWEEN THE MONUMENTS NO 20 AND NO 21 PER C.S. MTS. SHEET 2
T.B. 500-201-208 & C.S. 2004-80-104
FIELD WORK BY L.S.MOORE
COMPUTED BY W.H.BLOMKER
CHECKED BY W.H.BLOMKER
TRACT
NO.
3339
M.B. 38-74
LOT A
SANTA GERTRUDES AVE.
COYOTE CREEK
IMPERIAL HIGHWAY
DIAGONAL
FOSTER ROAD
ROSECRANS AVE.
COMPTON
SECTOR ROAD
CENTER STREET
SANTA GERTRUDES AVENUE
NORTHWEST 1/4 SECTION 14 T.3S.,R.11W. S.B.B.&M.
SOUTHEAST 1/4 SECTION 14 T.3S.,R.11W. S.B.B.&M.
NORTHEAST 1/4 SECTION 23 T.3S.,R.11W. S.B.B.&M.
SOUTHEAST 1/4 SECTION 23 T.3S.,R.11W. S.B.B.&M.
NORTHWEST 1/4 SECTION 24 T.3S.,R.11W. S.B.B.&M.
L.S. 15-28
L.S.
15-28
9-9
SEE CSB-2380
CSB-806
A4 OF A4
CSB-806
A3 OF A4
CSB-806
A2 OF A4
CSB-806
A1 OF A4