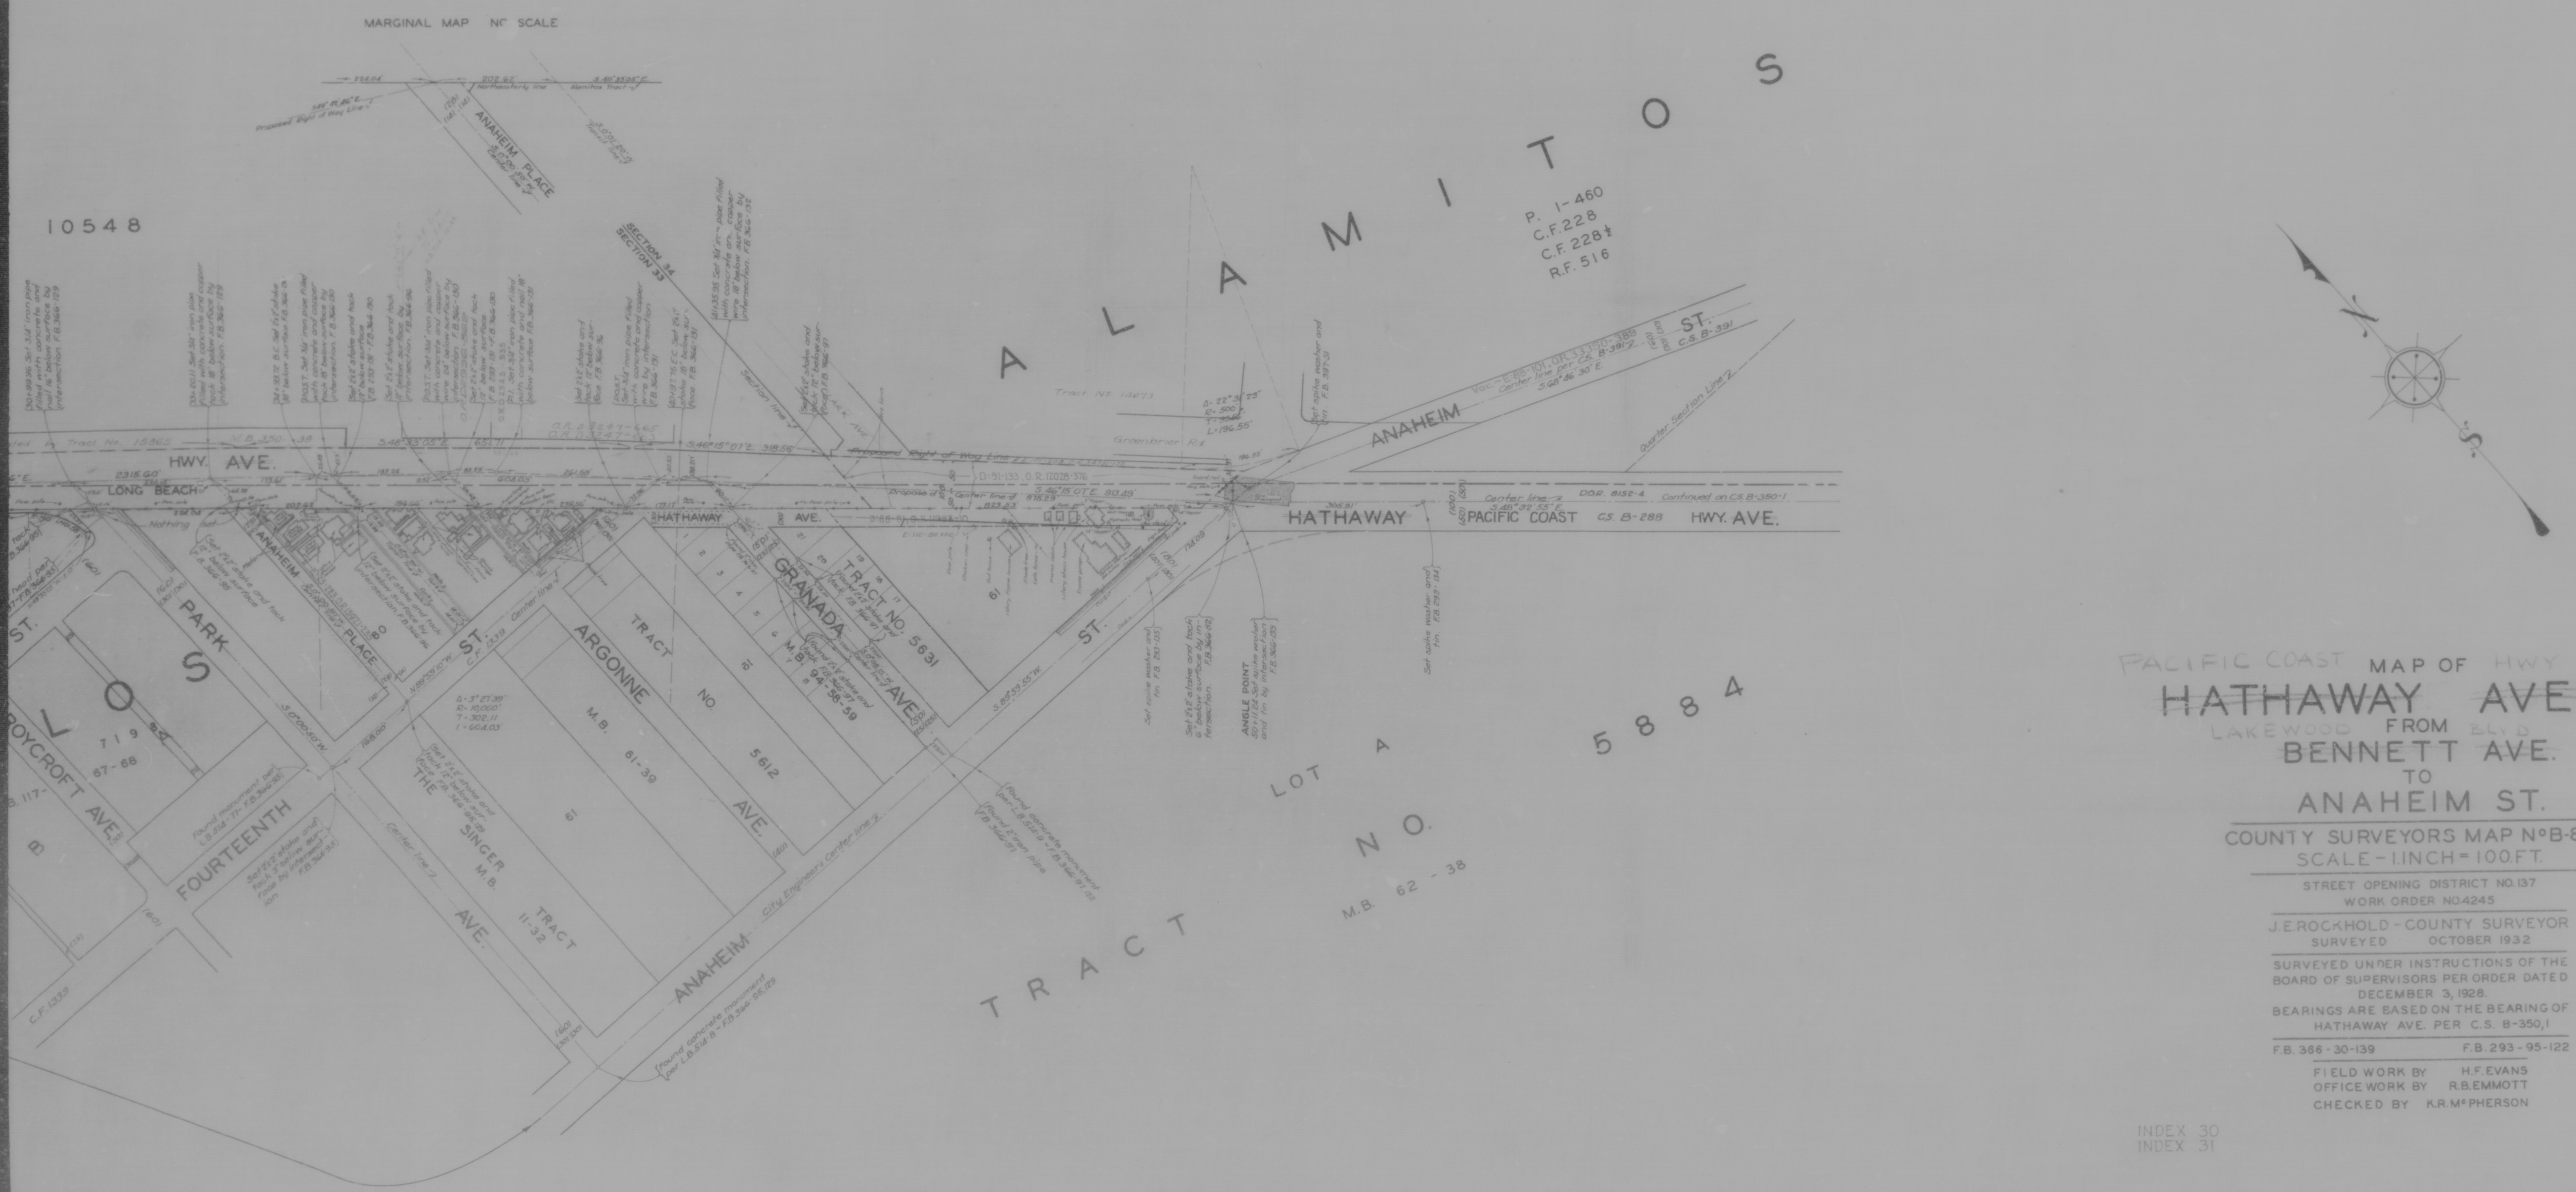

~~PACIFIC COAST~~ MAP OF HWY

~~HATHAWAY AVENUE~~

LAKEWOOD FROM BLVD

~~BENNETT AVE.~~

TO

ANAHEIM ST.

COUNTY SURVEYORS MAP Nº B-814
SCALE - 1 INCH = 100 FT.

STREET OPENING DISTRICT NO. 137
WORK ORDER NO. 4245

J.E. ROCKHOLD - COUNTY SURVEYOR
SURVEYED OCTOBER 1932

SURVEYED UNDER INSTRUCTIONS OF THE BOARD OF SUPERVISORS PER ORDER DATED DECEMBER 3, 1928.

BEARINGS ARE BASED ON THE BEARING OF HATHAWAY AVE. PER C.S. B-350,1

F.B. 366-30-139 F.B. 293-95-122

FIELD WORK BY H.F. EVANS
OFFICE WORK BY R.B. EMMOTT
CHECKED BY K.R. Mc PHERSON

INDEX 30
INDEX 31

CSB-814
A1 OF A2

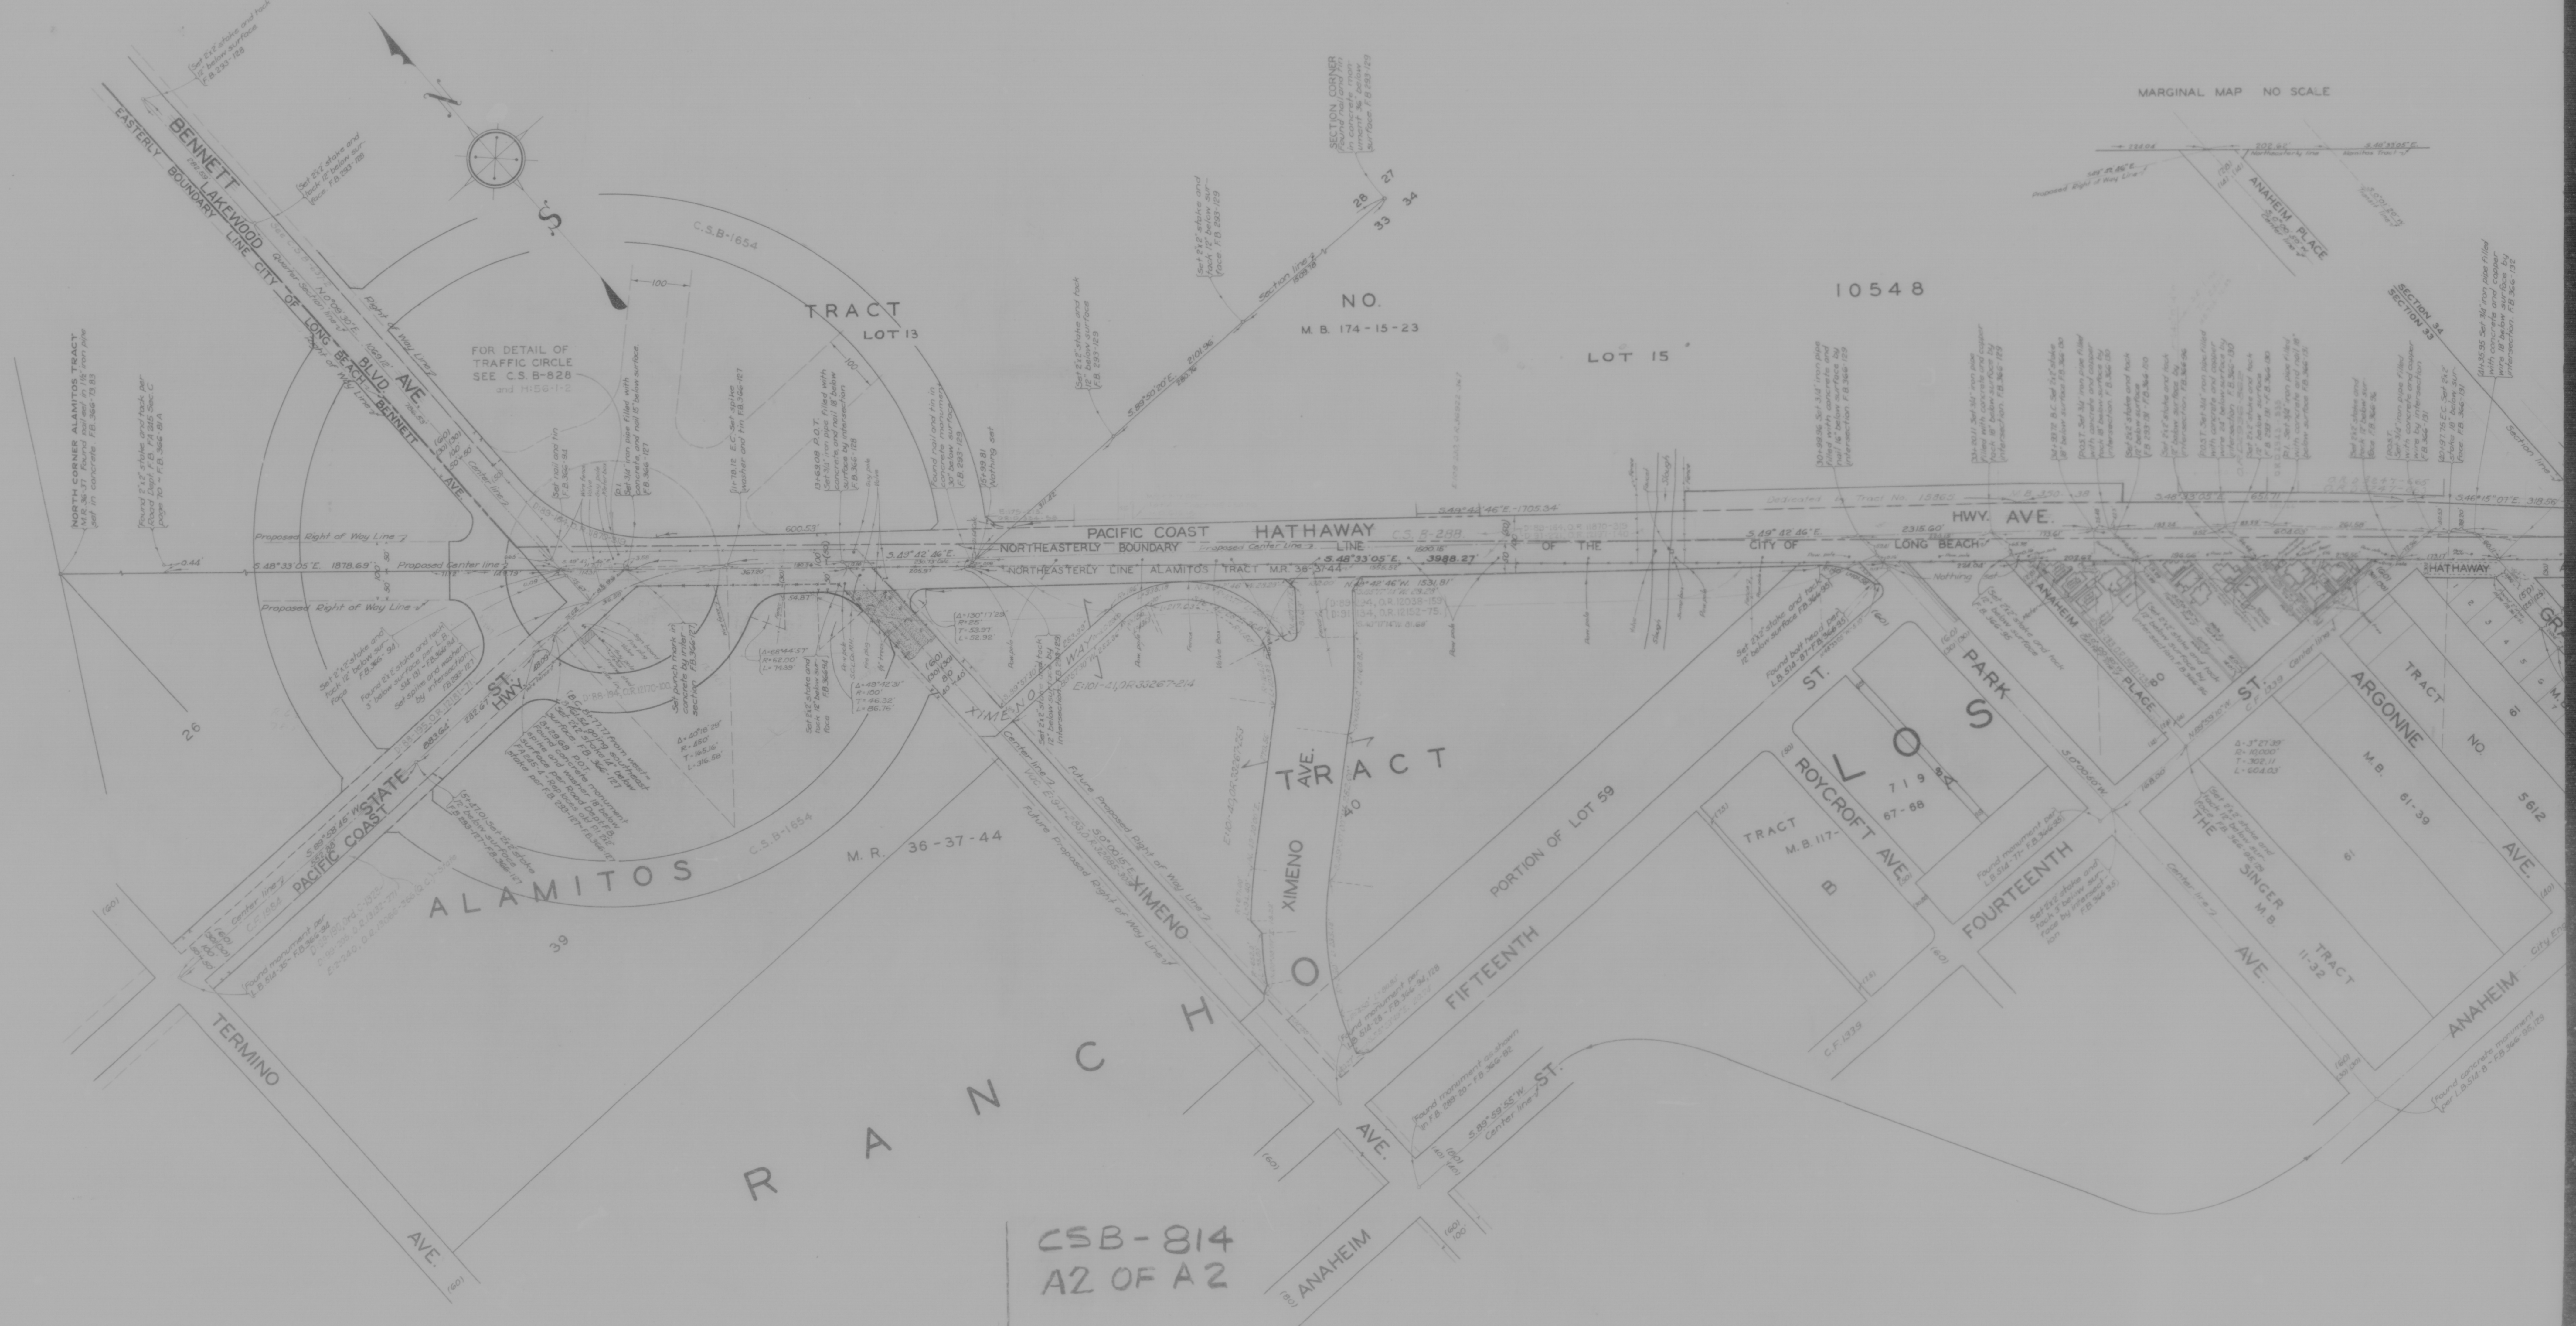

CSB-814
A2 OF A2