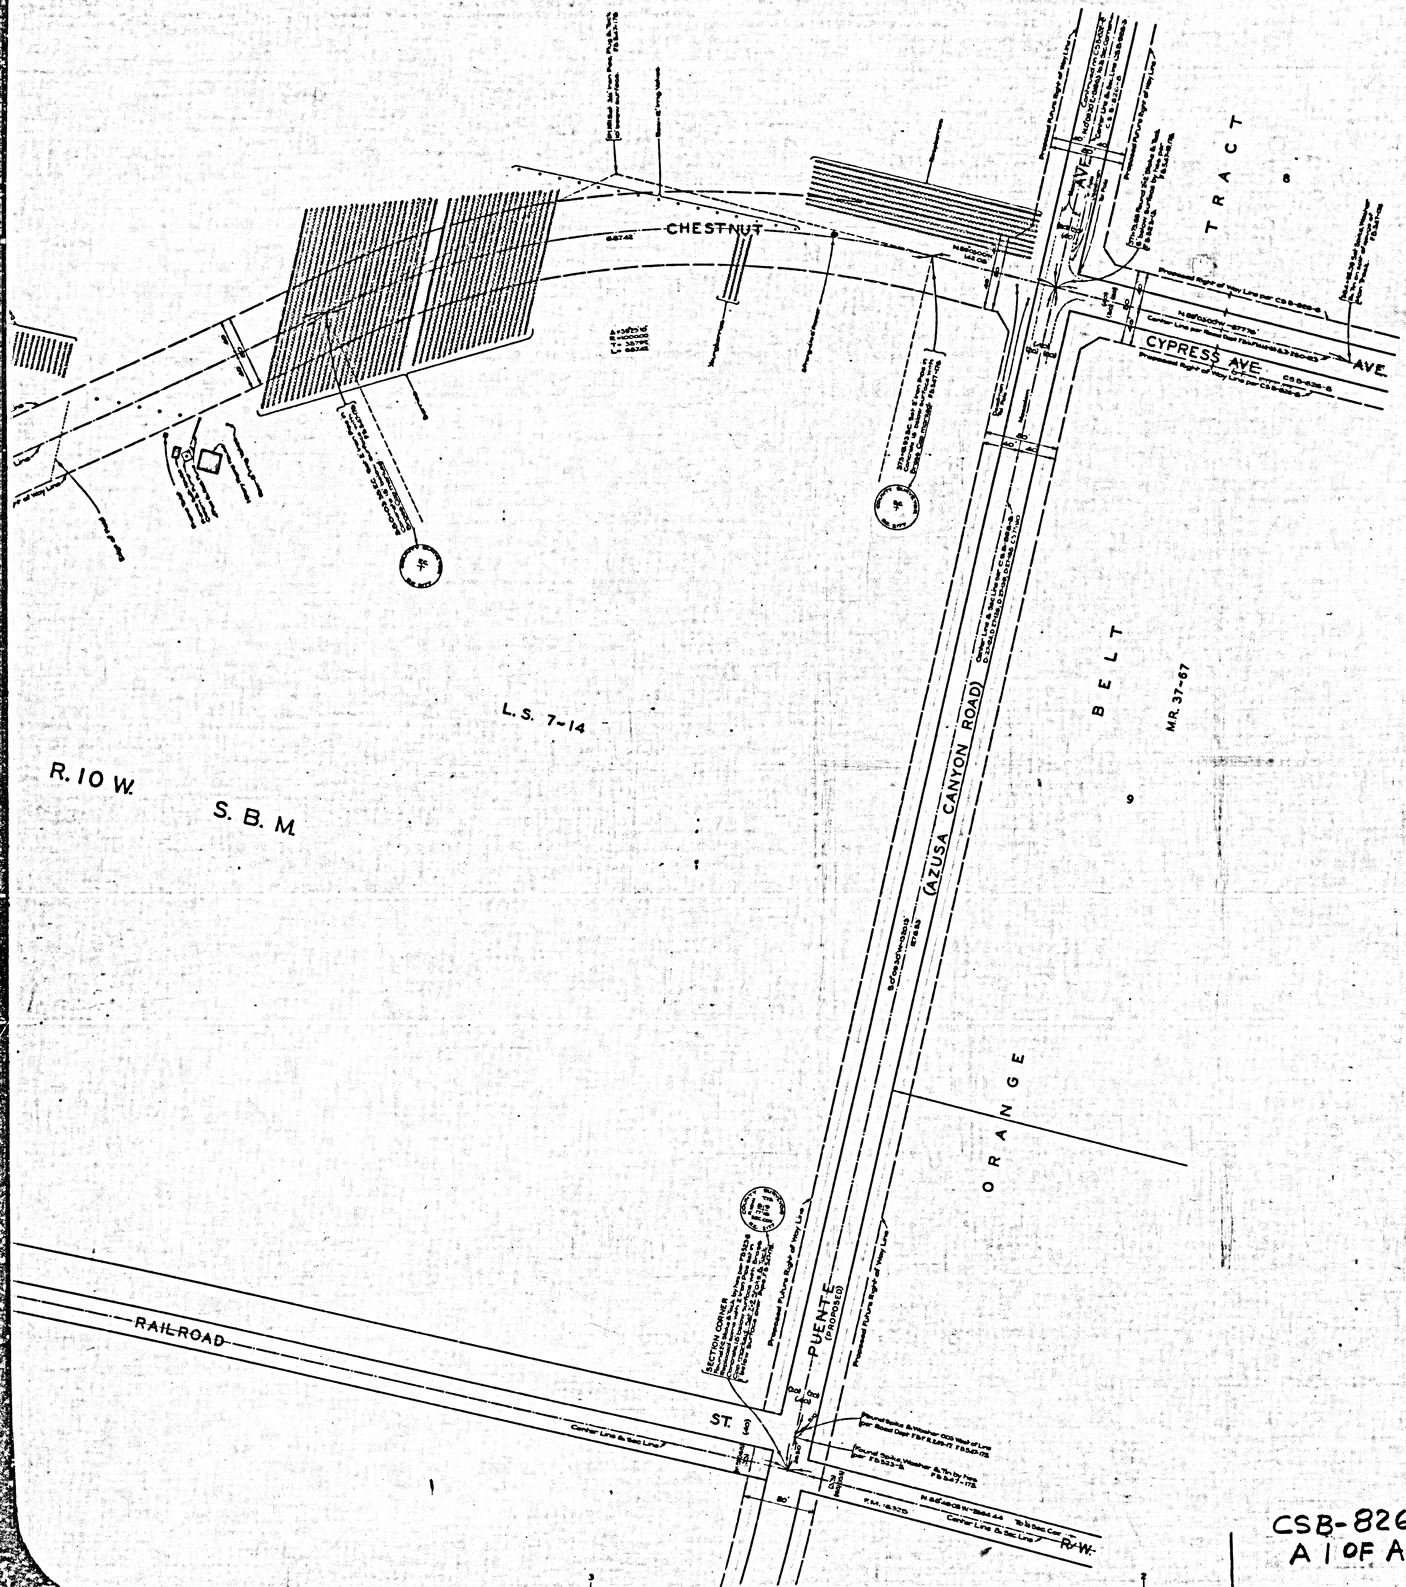

CYPRESS MAP OF STREET
CHESTNUT AVENUE
FROM
AMELIA AVENUE
TO
MAINE AVENUE

COUNTY SURVEYORS MAP Nº B-826
SHEET Nº 9 OF 9 SHEETS
SCALE - 1 INCH = 50 FT

JOB NUMBER 7107

ALFRED JONES-COUNTY SURVEYOR
SURVEYED JUNE 1934 TO JAN. 1935

SURVEYED UNDER INSTRUCTIONS OF THE BOARD OF SUPERVISORS PER ORDER DATED MARCH 21ST. 1932.
BEARINGS ARE BASED ON THE BEARING OF (SUNFLOWER AVE.) LORAINE AVE. PER C.S.B-944

F.B. 547-151-251. F.B. 555-5-70.

INDEX 46

FIELD WORK BY.. C. A. BENSON
OFFICE WORK BY... F. A. WOOD
R.W. McALLISTER
CHECKED BY..... D. M. FINLEY
TRACTS ADDED MARCH, 1973.....DGD

CSB-826-9
A 1 OF A4

TRACT

TRACT NO. 21817
M. B. 587 - 34 - 35

TRACT NO. 23872
M.B. 654 - 58 - 59

BOGART AVE.

LOS ANGELES ST.

M. B. 60 - 90

5524

EDWIN

ALDERSON

M. B. 13 - 28

ACRE LOT TRACT

ALDERSON AVE.

PHELAN

TOR. NO. AG-13334

M. B. 21 - 109

PARK AVE.

CHESTNUT

1497

OLIVE

TRACT NO 7701
MB 88-61,62

BOREL ST.

CENTER OF SECTION

S. E. 1/4

L.S. 7-14

LOS ANGELES ST.

SOUTHERN PACIFIC RAILROAD

BOGART AVE.

DOWNING AVE.

ST.

CSB-826-9
A 3 OF A 4

OLIVE AVE.

Proposed Right of Way Line per C.S.B-1080

C.S.B. 1080

ST.

TRACT Nº 4802
M.B. 51-14

SECTION CORNER

LOS ANGELES ST.

P.M. 10361 C.S. 8084

TRACT Nº
M.B. 18-164,165

CHESTNUT

AVE.

TRACT
M. B. 587
NO. 21817
34 - 35

BOGART AVE.

TRACT NO. 23872
M.B. 654 - 58 - 59

LOS ANGELES ST.

VINELAND OF THE AZUSA
M.R. 42 - 52.

L.S. 22-23,39
TOR Nº 2165

O.R.D. 3668-127

O.R.D. 3628-11

O.R.D. 3668-8

O.R.D. 3668-005

O.R.D. 3668-987

O.R.D. 3668-007

O.R.D. 3668-003

TRACT Nº

M. B. 60 - 90

5 5 2 4

MAUPIN

MAUPIN

CLARK

MAINE

ALLEY

BOGART AVE.

DOWNING AVE.

N

S

COUNTY SURVEYOR'S MAP NO. 826-9 ON 9 SHEETS
SHEET 9 OF 9 SHEETS

CSB-826-9
A4 OF A 4

TRACT No. 7701
MB 88-61,62

T BOREL ST.

CENTER OF SECTION

S.E. 1/4 SECTION 8

T 1 S.

R. 10 W.

S. B. M.

L.S. 7-14

LOS ANGELES ST.

LOS ANGELES SOUTHERN PACIFIC RAILROAD R/W.

LOS ANGELES SOUTHERN PACIFIC RAILROAD

CHESTN

ST.

CSB-826-9
A 2 OF A 4