


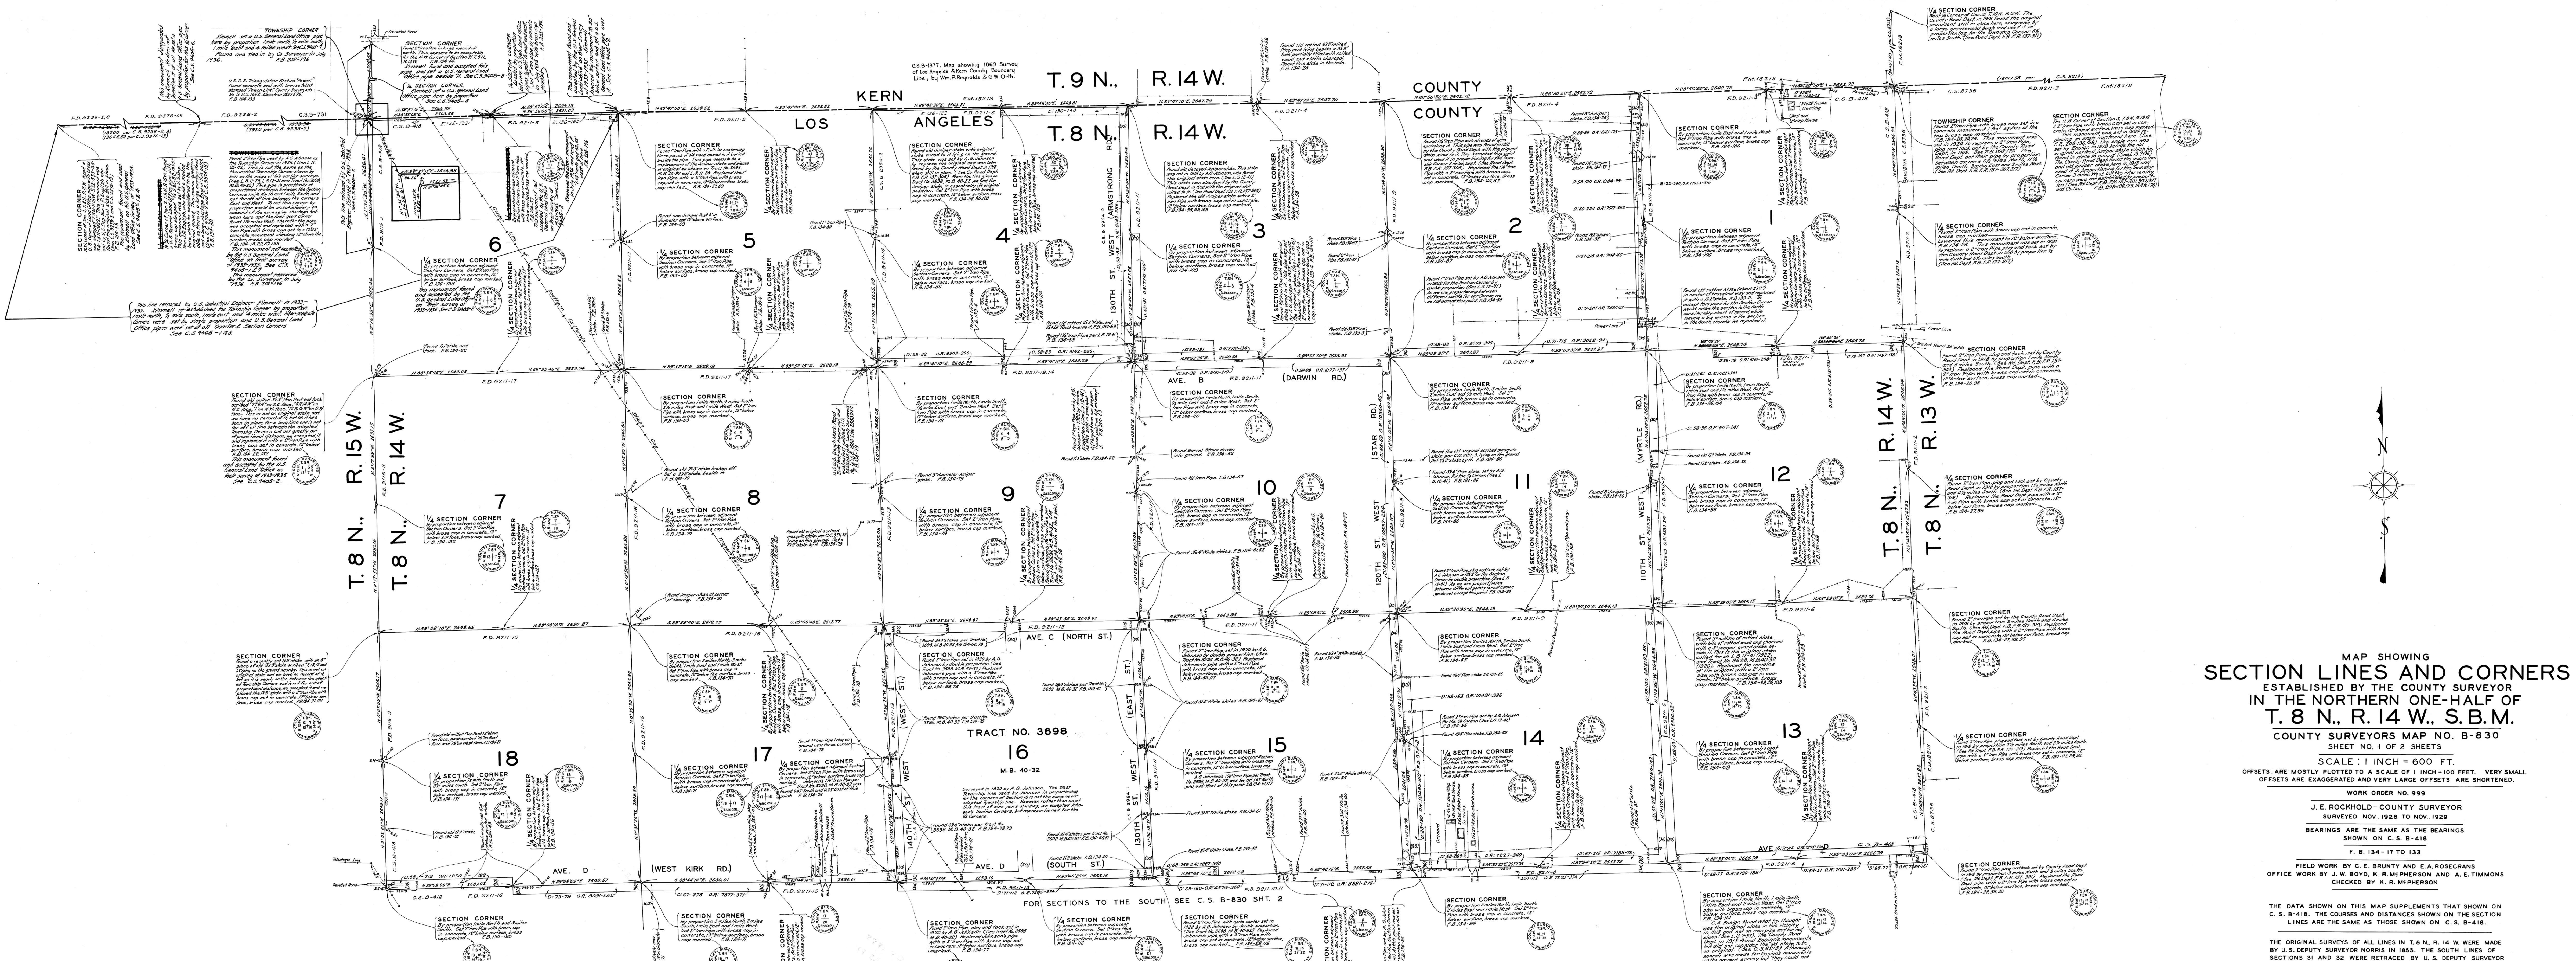

MAP SHOWING
SECTION LINES AND CORNERS
ESTABLISHED BY THE COUNTY SURVEYOR
IN THE NORTHERN ONE-HALF OF
T. 8 N., R. 14 W., S.B.M.

COUNTY SURVEYORS MAP NO. B-830
SHEET NO. 1 OF 2 SHEETS

SCALE: 1 INCH = 600 FT.
OFFSETS ARE MOSTLY PLOTTED TO A SCALE OF 1 INCH = 100 FEET. VERY SMALL
OFFSETS ARE EXAGGERATED AND VERY LARGE OFFSETS ARE SHORTENED.

WORK ORDER NO. 999
J. E. ROCKHOLD - COUNTY SURVEYOR
SURVEYED NOV. 1928 TO NOV. 1929
BEARINGS ARE THE SAME AS THE BEARINGS
SHOWN ON C. S. B-418
F. B. 134 - 17 TO 133
FIELD WORK BY C. E. BRUNTY AND E. A. ROSECRANS
OFFICE WORK BY J. W. BOYD, K. R. M'PHERSON AND A. E. TIMMONS
CHECKED BY K. R. M'PHERSON

THE DATA SHOWN ON THIS MAP SUPPLEMENTS THAT SHOWN ON
C. S. B-418. THE COURSES AND DISTANCES SHOWN ON THE SECTION
LINES ARE THE SAME AS THOSE SHOWN ON C. S. B-418.
THE ORIGINAL SURVEYS OF ALL LINES IN T. 8 N., R. 14 W. WERE MADE
BY U. S. DEPUTY SURVEYOR NORRIS IN 1855. THE SOUTH LINES OF
SECTIONS 31 AND 32 WERE RETRACED BY U. S. DEPUTY SURVEYOR
THORNE IN 1905 ON HIS SURVEY OF THE NATIONAL FOREST BOUNDARY.
THORNE'S NOTES HAVE NOT YET (1933) BEEN APPROVED BY THE
U. S. GENERAL LAND OFFICE.

CSB-830-1
A2 OF A2

CSB-830-1
A1 OF A2