
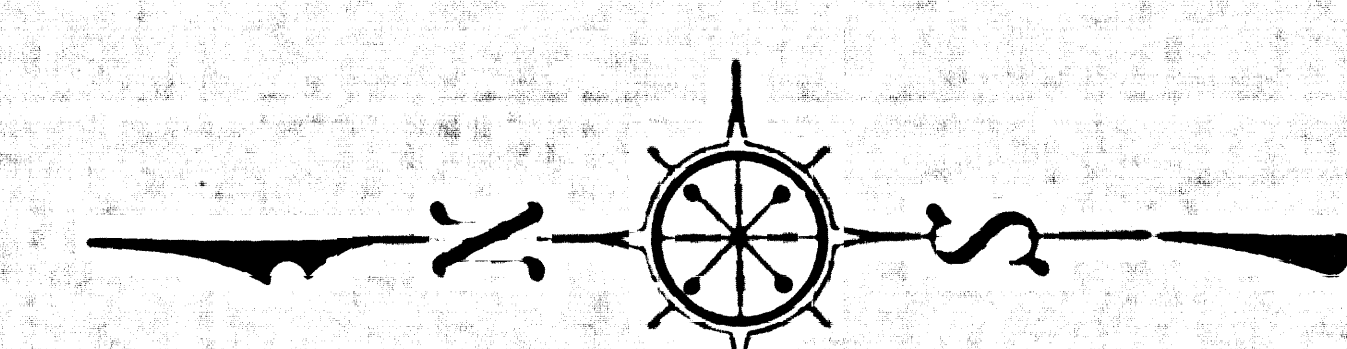


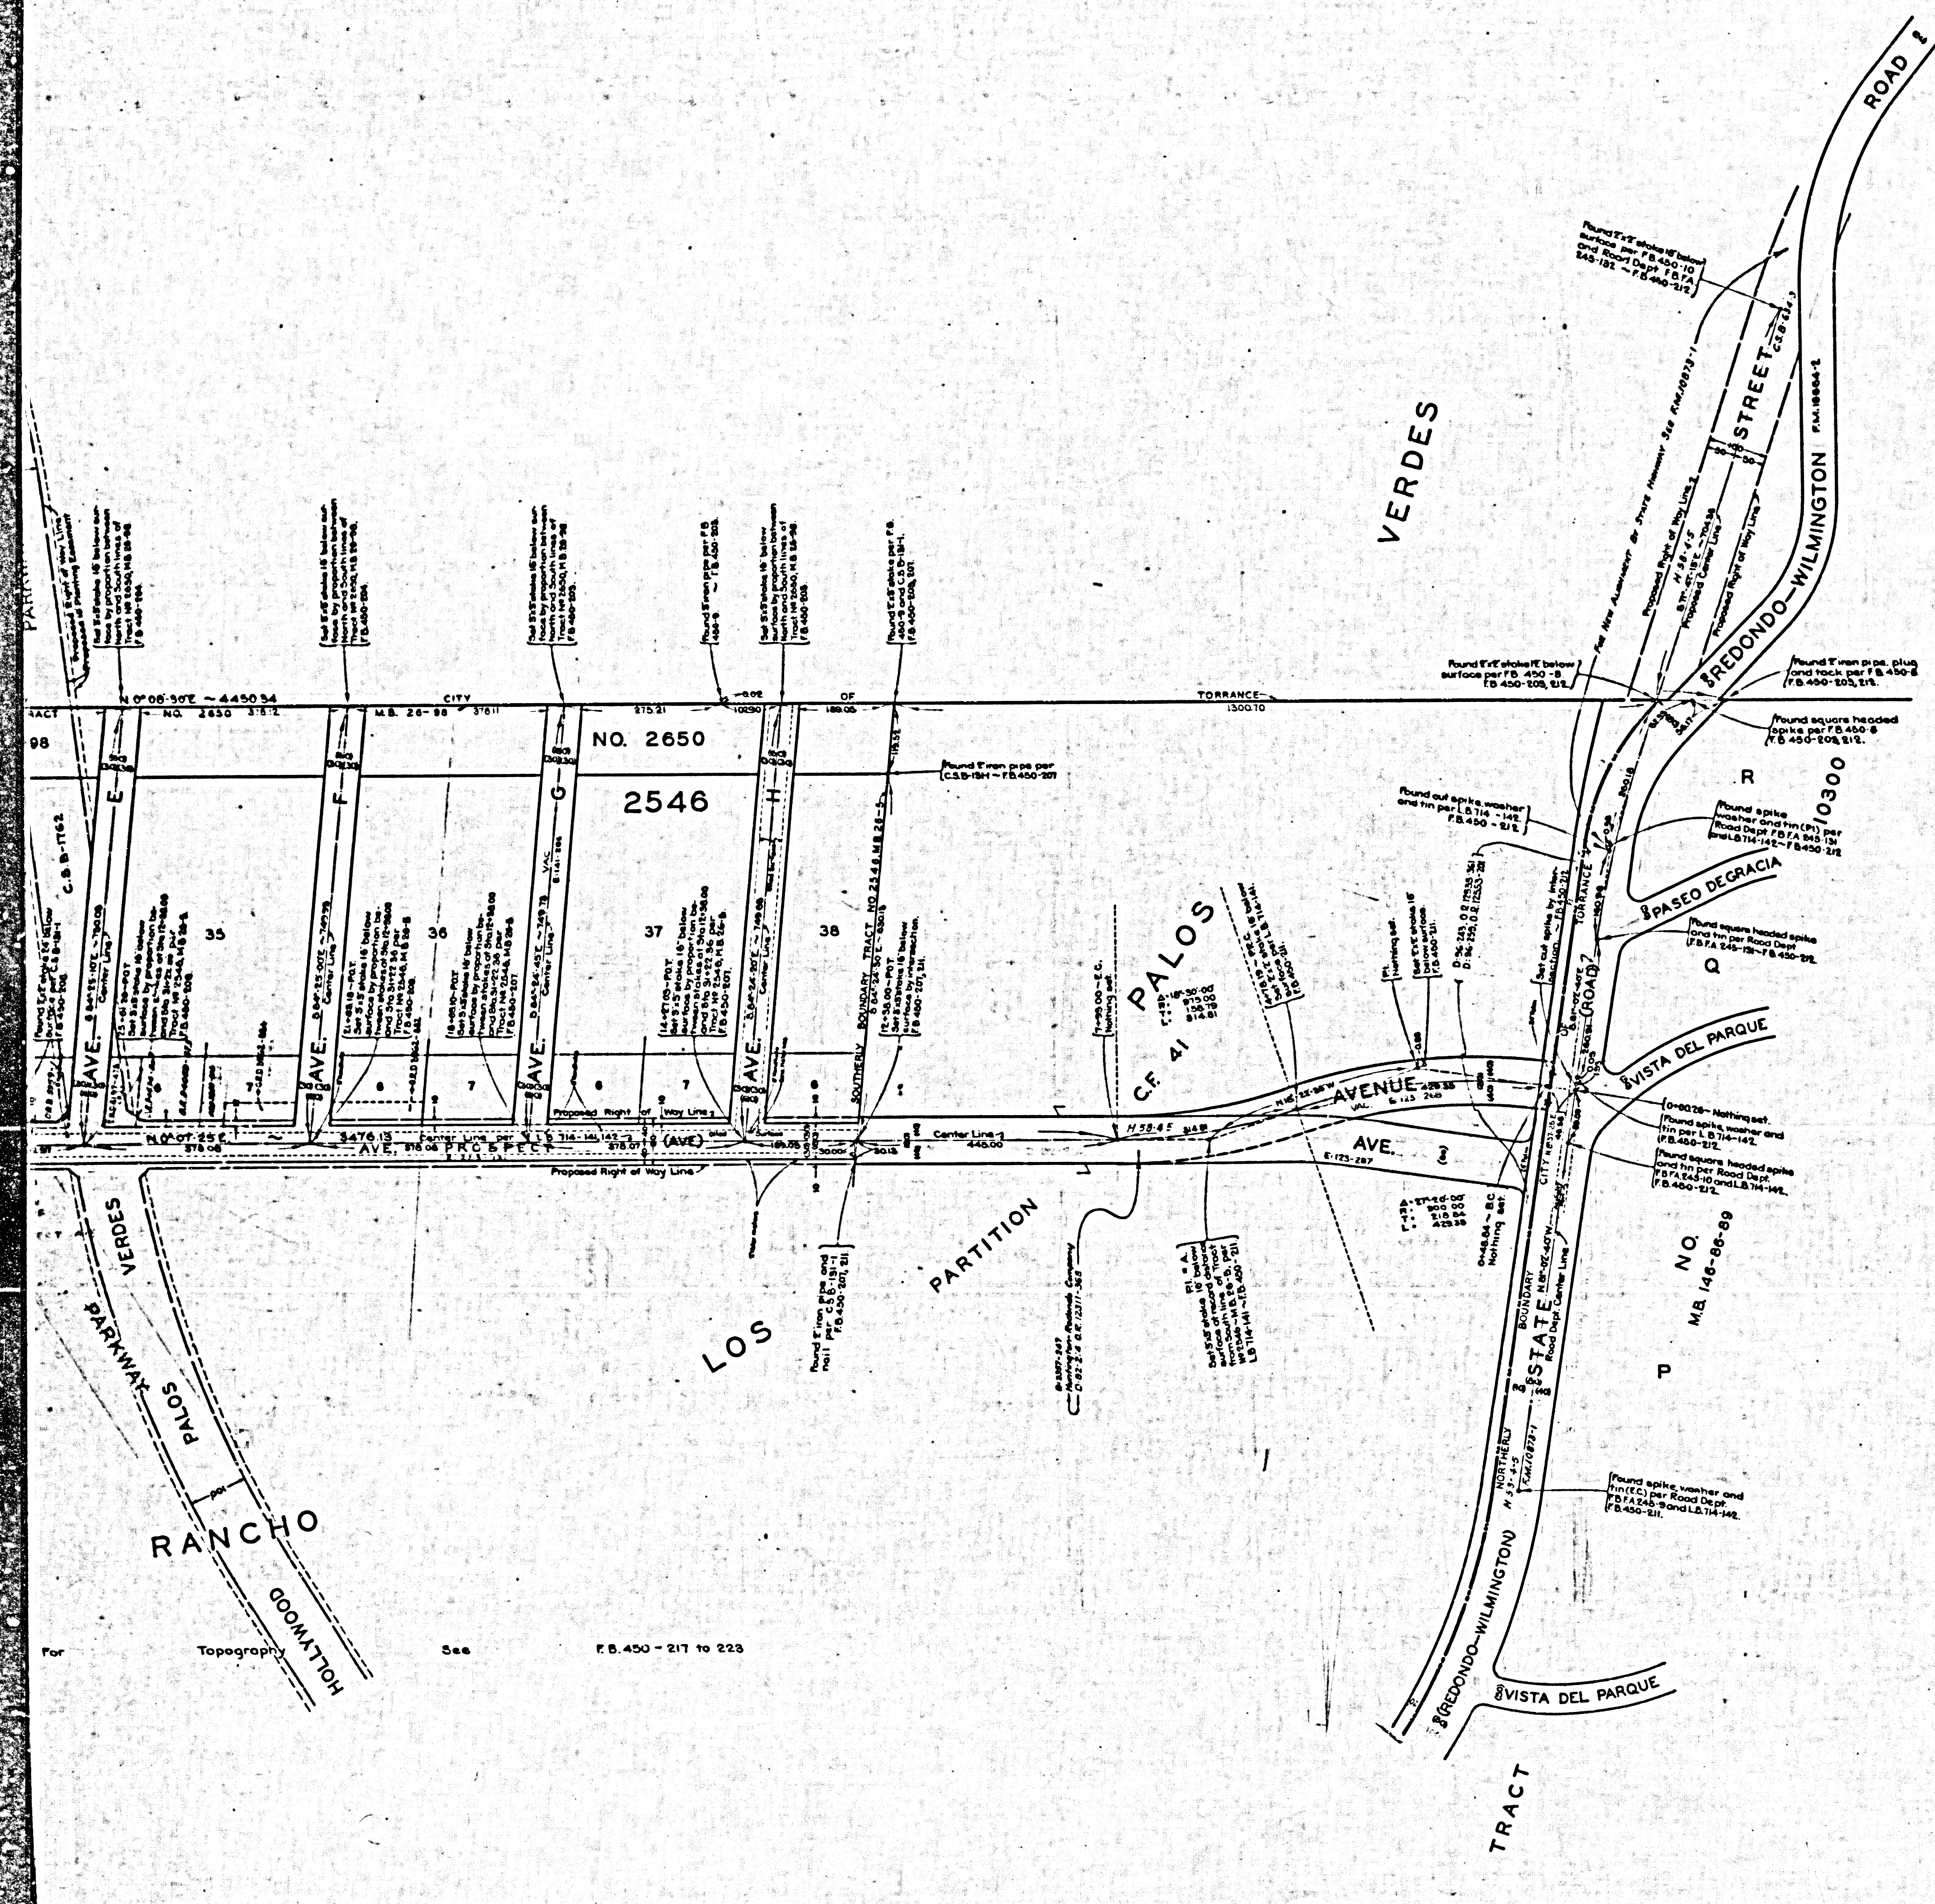

MAP OF
PROSPECT AVENUE
FROM
STATE STREET
TO
KNOB HILL AVENUE
COUNTY SURVEYORS MAP NO B-834
SCALE - 1 INCH = 100 FT

JOB NUMBER 7091
J.E. ROCKHOLD - COUNTY SURVEYOR
SURVEYED JANUARY 1933
SURVEYED UNDER INSTRUCTIONS OF THE
BOARD OF SUPERVISORS PER ORDER DATED
MARCH 21, 1932
BEARINGS ARE BASED ON THE BEARING OF
HOLLYWOOD-PALOS VERDES PARKWAY PER CSB 834
F.B. 450-201-224
FIELD WORK BY: A. N. HELLSTROM
OFFICE WORK BY: J. H. RICE
CHECKED BY: R. H. P. HARRISON
A. A. ROEHLER

INDEX 25
27

CSB-834
A1 OF A12

