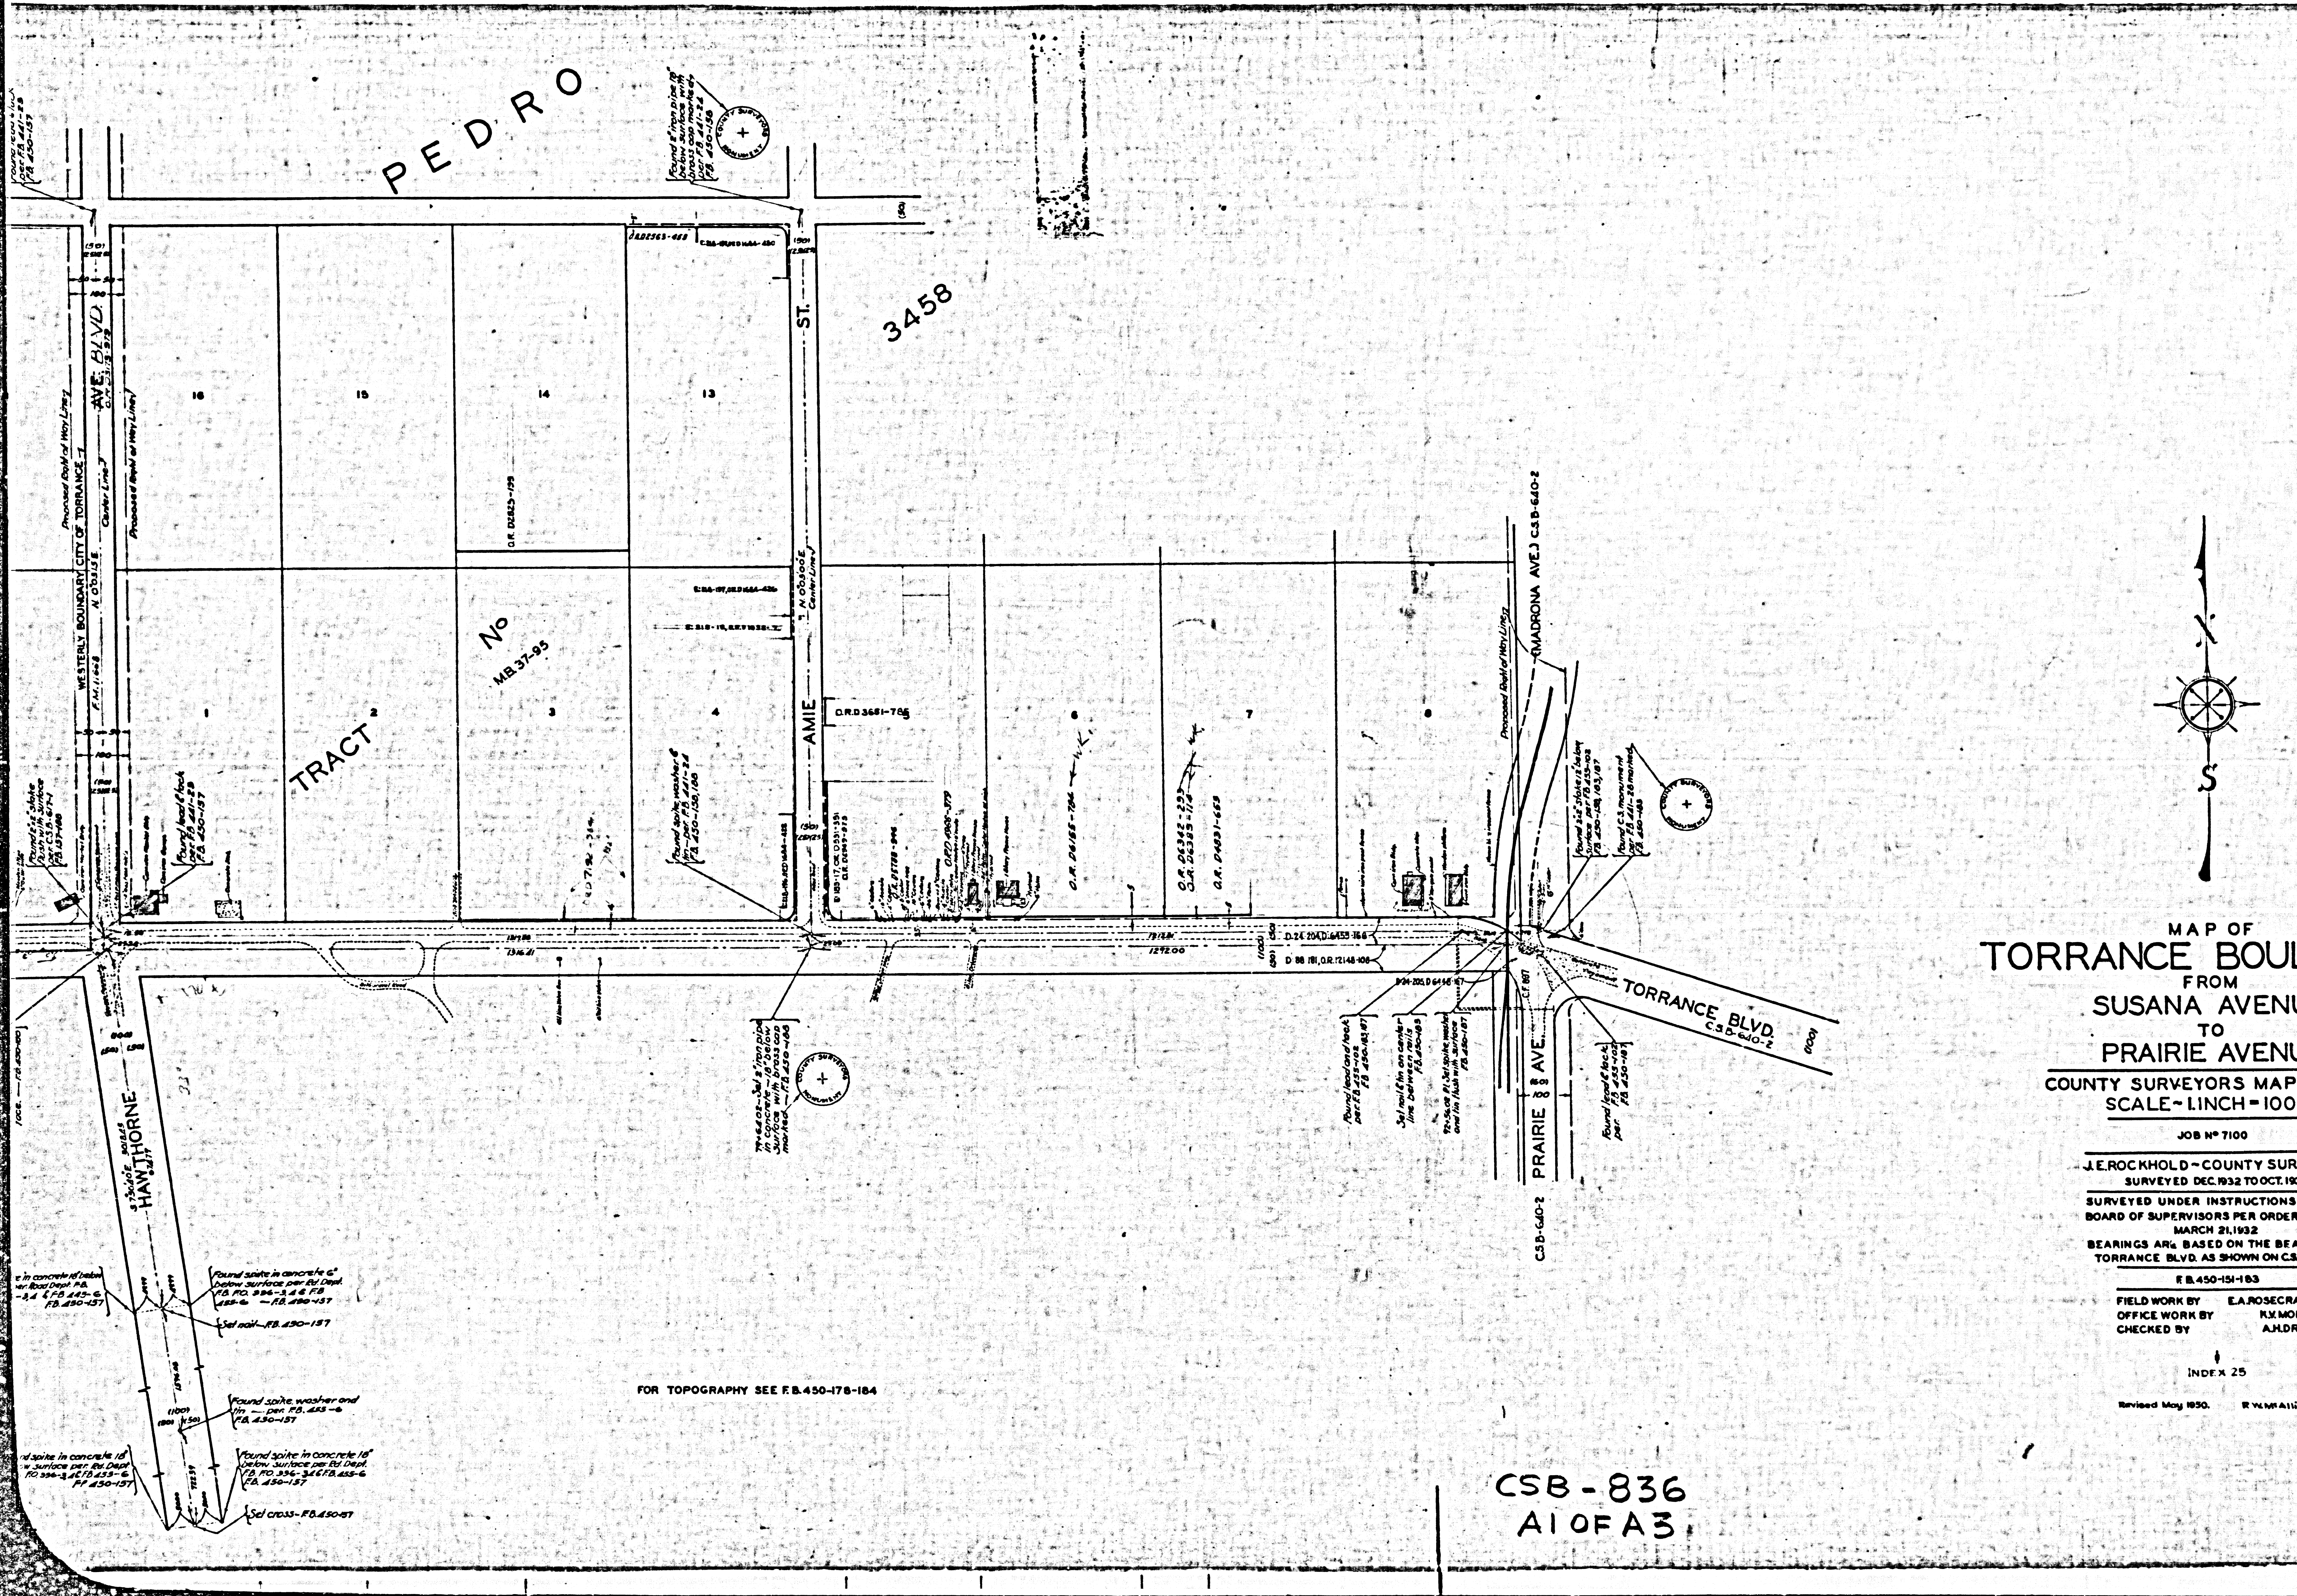
PEDRO
3458
TRACT No
MB 37-95
AMIE ST.
AVE. BLVD.
WESTERLY BOUNDARY CITY OF TORRANCE
16
15
14
13
1
2
3
4
6
7
8
HAWTHORNE
MADRONA AVE.) C.S.B-640-2
TORRANCE BLVD. C.S.B-640-2
PRAIRIE AVE.
C.S.B-640-2
FOR TOPOGRAPHY SEE F.B.450-178-184
N
S

MAP OF

TORRANCE BOULEVARD

FROM

SUSANA AVENUE

TO

PRAIRIE AVENUE

COUNTY SURVEYORS MAP No B-836
SCALE~1.INCH=100FT

JOB No 7100

J.E.ROCKHOLD~COUNTY SURVEYOR
SURVEYED DEC.1932 TO OCT.1933

SURVEYED UNDER INSTRUCTIONS OF THE BOARD OF SUPERVISORS PER ORDER DATED MARCH 21,1932

BEARINGS ARE BASED ON THE BEARING OF TORRANCE BLVD. AS SHOWN ON C.S. B-640-2

F.B.450-151-183

FIELD WORK BY	E.A.ROSECRANS
OFFICE WORK BY	K.V.MORIN
CHECKED BY	A.H.DREW

INDEX 25

Revised May 1950. R.W.McAllister

CSB-836
A1 OF A3

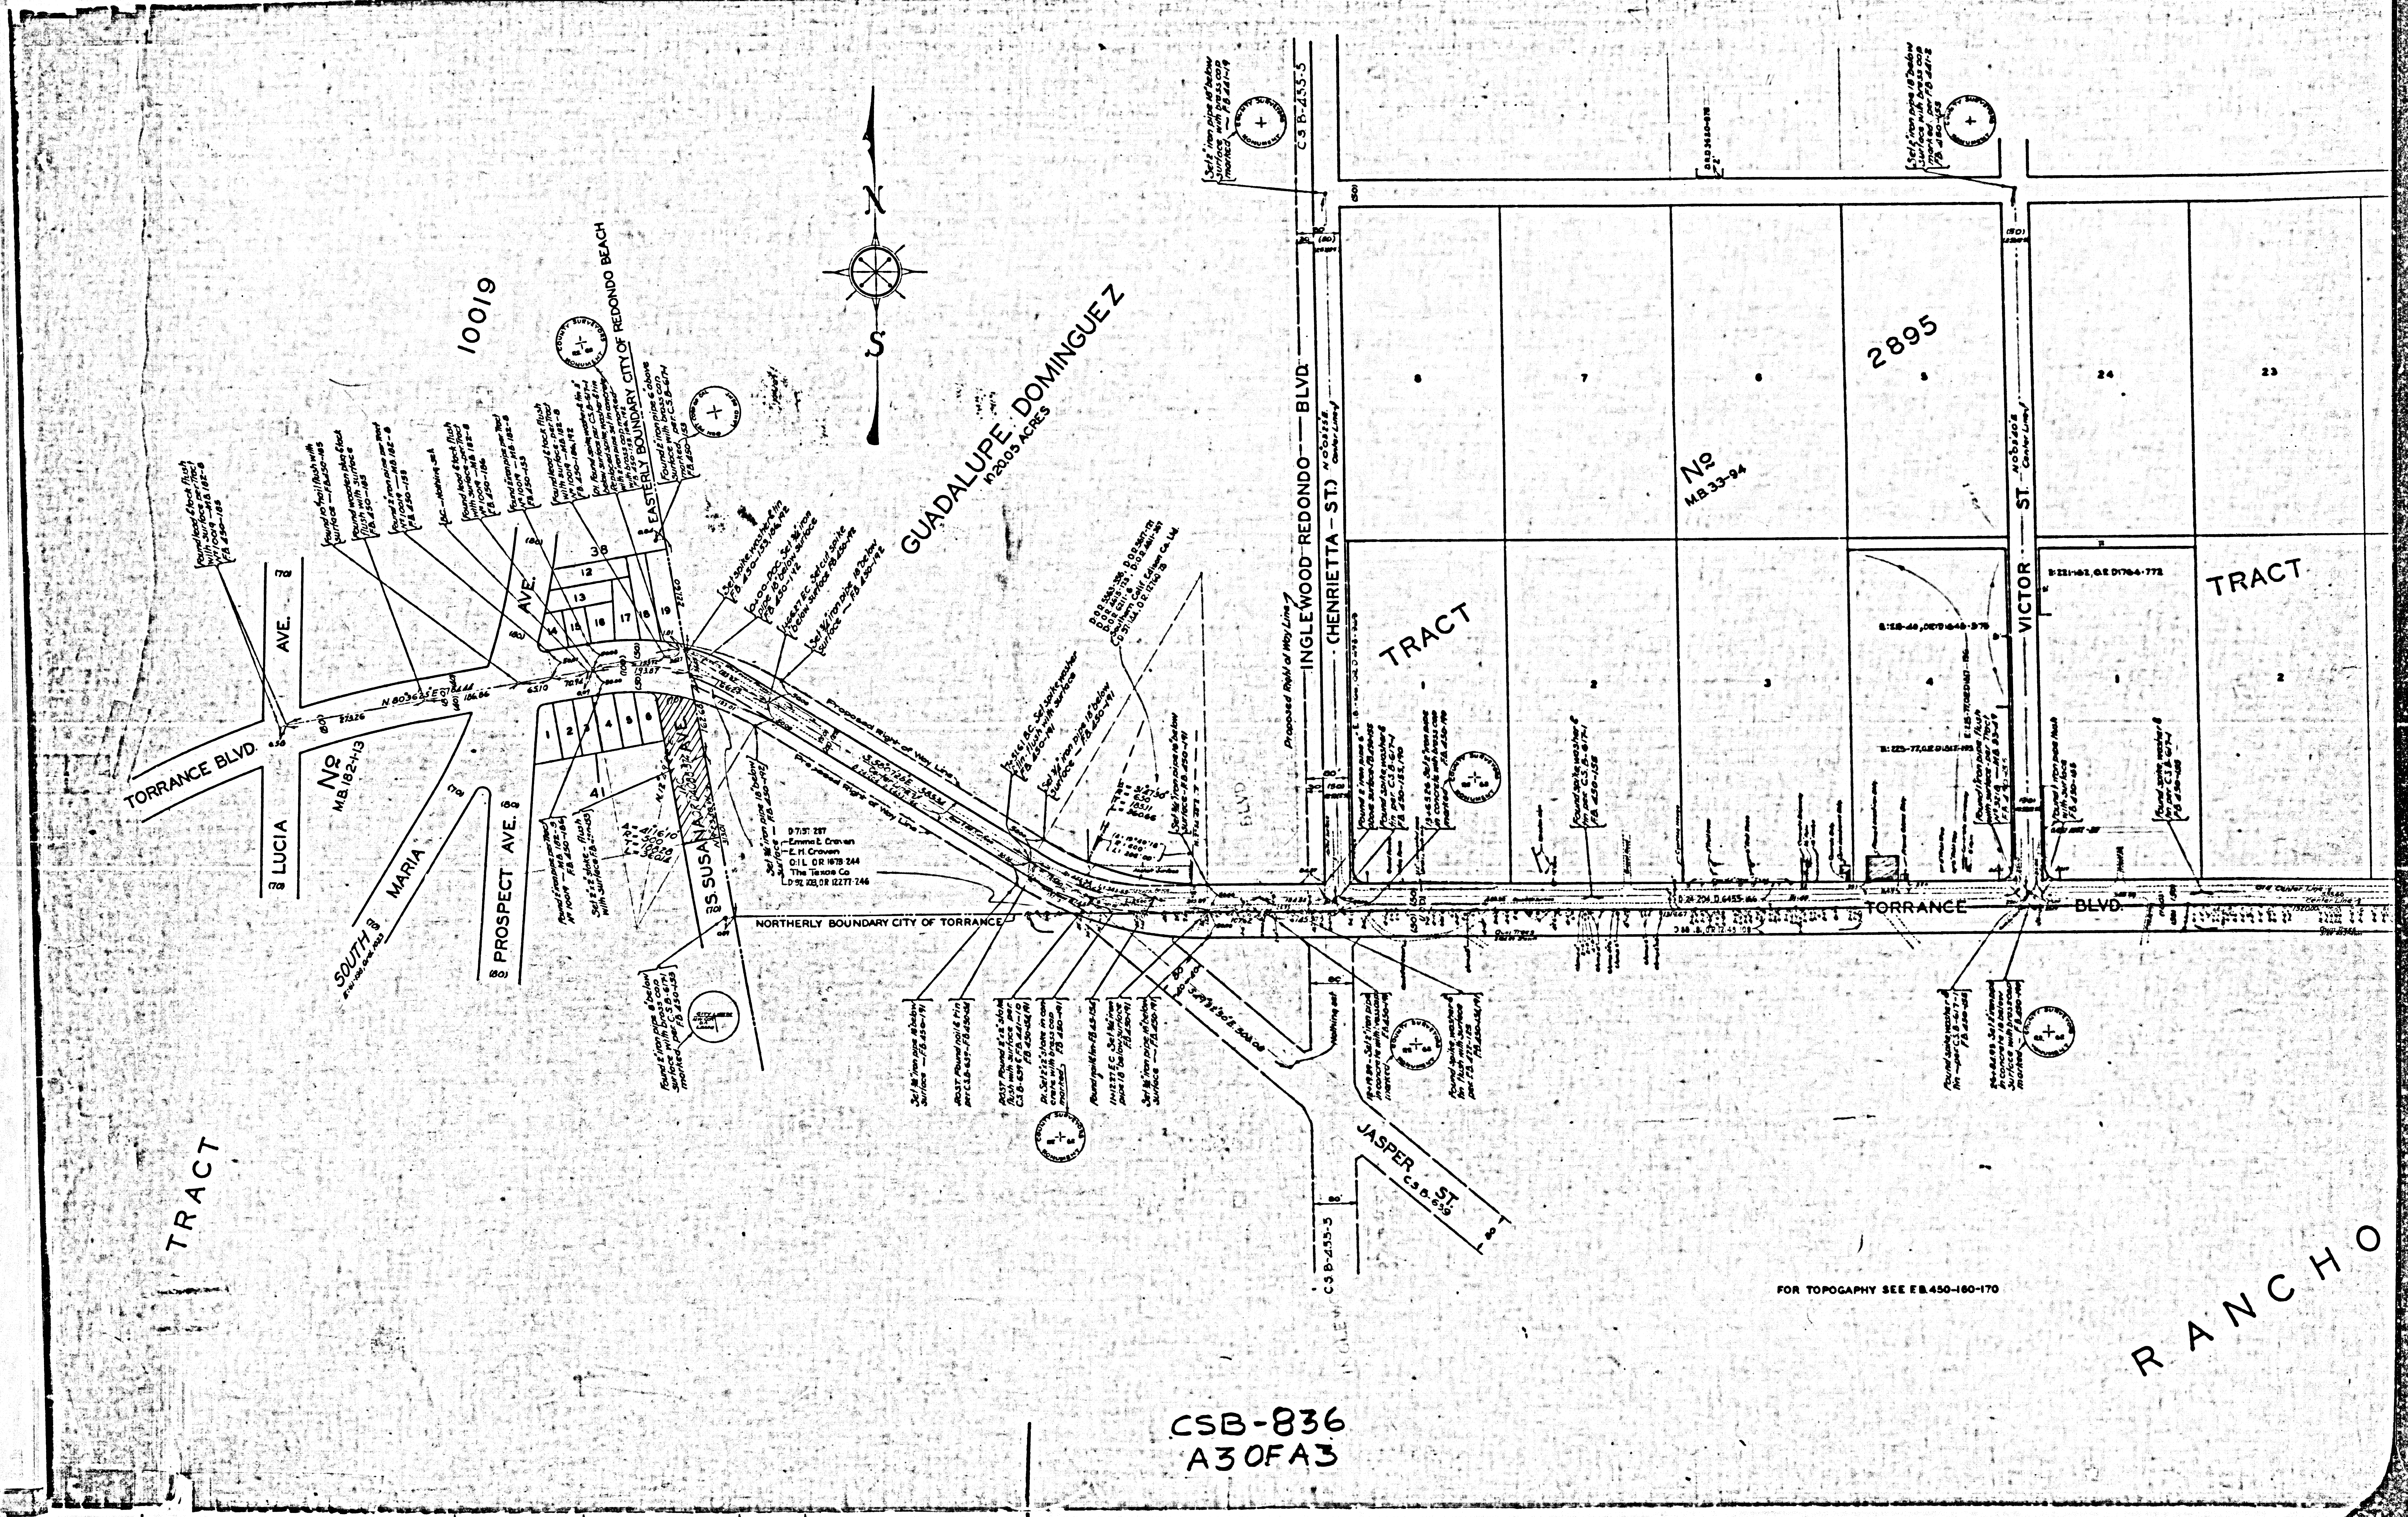
N
S
10019
GUADALUPE DOMINGUEZ
1120.05 ACRES
EASTERLY BOUNDARY CITY OF REDONDO BEACH
TORRANCE BLVD.
LUCIA AVE.
No M.B.182-1-13
SOUTH MARIA
PROSPECT AVE.
S. SUSANA AVE.
NORTHERLY BOUNDARY CITY OF TORRANCE
D.7:31' 28"
Emma E. Craven
E.H. Craven
The Texas Co
Proposed Right of Way Line
INGLEWOOD-REDONDO BLVD.
(HENRIETTA ST.)
C.S.B.-233-5
TRACT
2895
No M.B.33-94
VICTOR ST.
TRACT
TORRANCE BLVD.
JASPER ST. C.S.B.629
TRACT
RANCHO
FOR TOPOGRAPHY SEE F.B.450-160-170

CSB-836
A3 OF A3

EMERALD ST.
PEDRO
2895
3218
TRACT
TRACT
TRACT
No
No
No
MB.33-48,49
MB.37-95
3394
MB.39-80
VICTOR ST.
FREEMAN INGLEWOOD AVE. (VALERIE ST.)
EARL ST.
SAN
C.F. 145
R.F. 135
R.F. 500
P-H.19.20
AVE. BLVD.
WESTERLY BOUNDARY CITY OF TORRANCE
TORRANCE BLVD.
NORTHERLY BOUNDARY CITY OF TORRANCE
HAWTHORNE
C.S.B.-63J-2
C.S.B.-63J-1
SUSANA DOMINGUEZ
102152 ACRES
C.F. 145
RANCHO
APHY SEE F.B. 450-160-170
FOR TOPOGRAPHY SEE F.B. 450-171-178
24
23
22
21
20
19
18
17
16
15
14
13
16
15
14
1
2
3
4
5
6
7
8
9
10
11
12
1
2
3

CSB-836
A2 OF A3