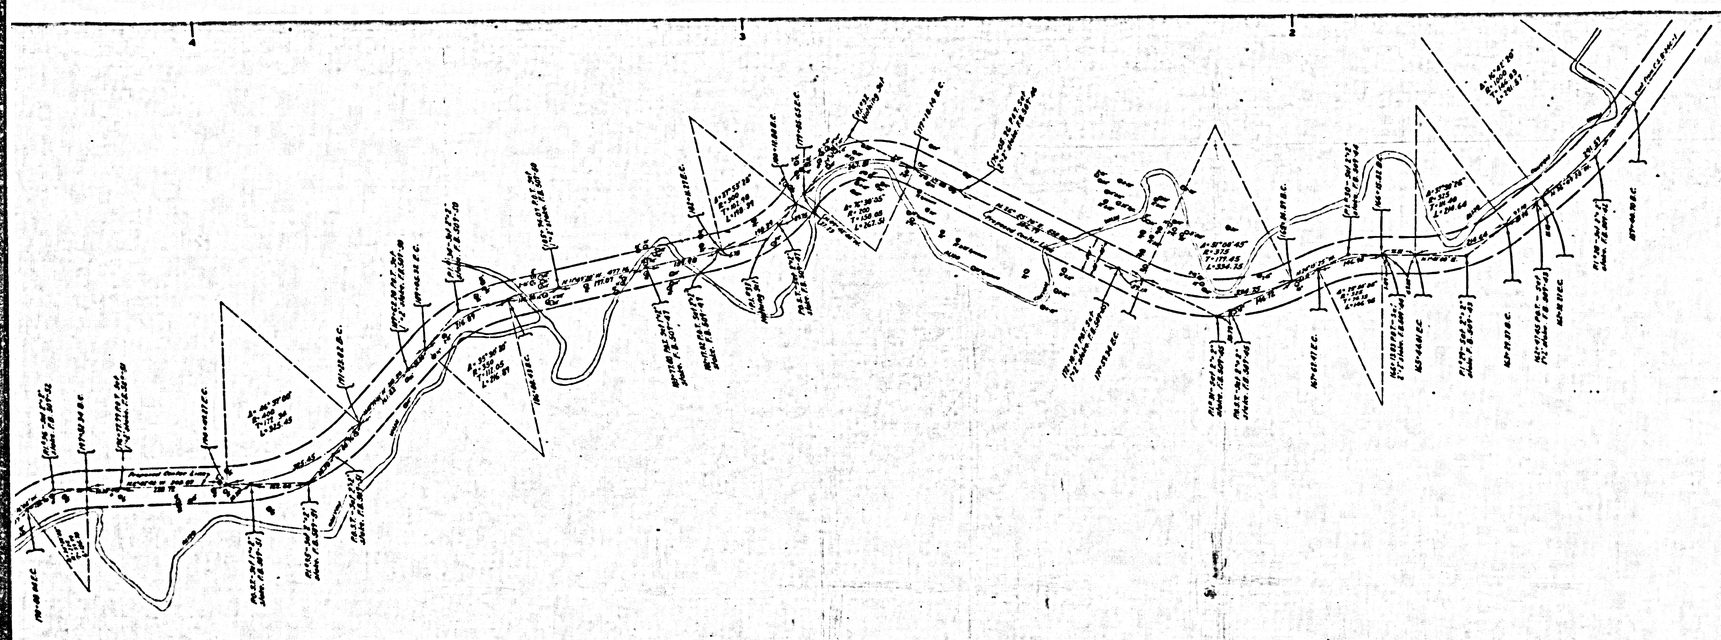


MAP OF

CHATSWORTH – CASTAIC ROAD

FROM

SAUGUS-TO-THE-SEA ROAD

TO

COUNTY SURVEYORS MAP Nº B-840

SHEET Nº 2 OF SHEETS

SCALE - 1 INCH = 100 FT.

JOB NUMBER 7983

ALFRED JONES - COUNTY SURVEYOR

SURVEYED - APRIL 1931 -

SURVEYED UNDER INSTRUCTIONS OF THE BOARD OF SUPERVISORS PER ORDER DATED JUNE 23 1930.

BEARINGS ARE BASED ON THE BEARING OF SO. LINE SEC. 36 T. 3 N. - R. 17 W. PER C.S. B-711-2

F.B. 509 - S -

FIELD WORK BY.....F.C.HOWARD.

OFFICE WORK BY.....P.A.WOOD.
R.W.McALLISTER.

CHECKED BY.....A.H.DREW.

NOTE - All trees and alternate labeled are oaks.

For Index Map See C.S. B-840-1
For Profile See C.S. B-841
For Cross Sections See C.S. B-842


INDEX 61 & 63

CSB-840-2
A1 of A3

FOR BLUE PRINTING
WIDTH OF MAP = 30 INCHES
AREA / FOOT LENGTH = 2.5 "
TOTAL AREA OF MAP = 28 "

SHEET NO 2 OF 2 SHEETS

COUNTY SURVEYOR'S MAP NO. B-840

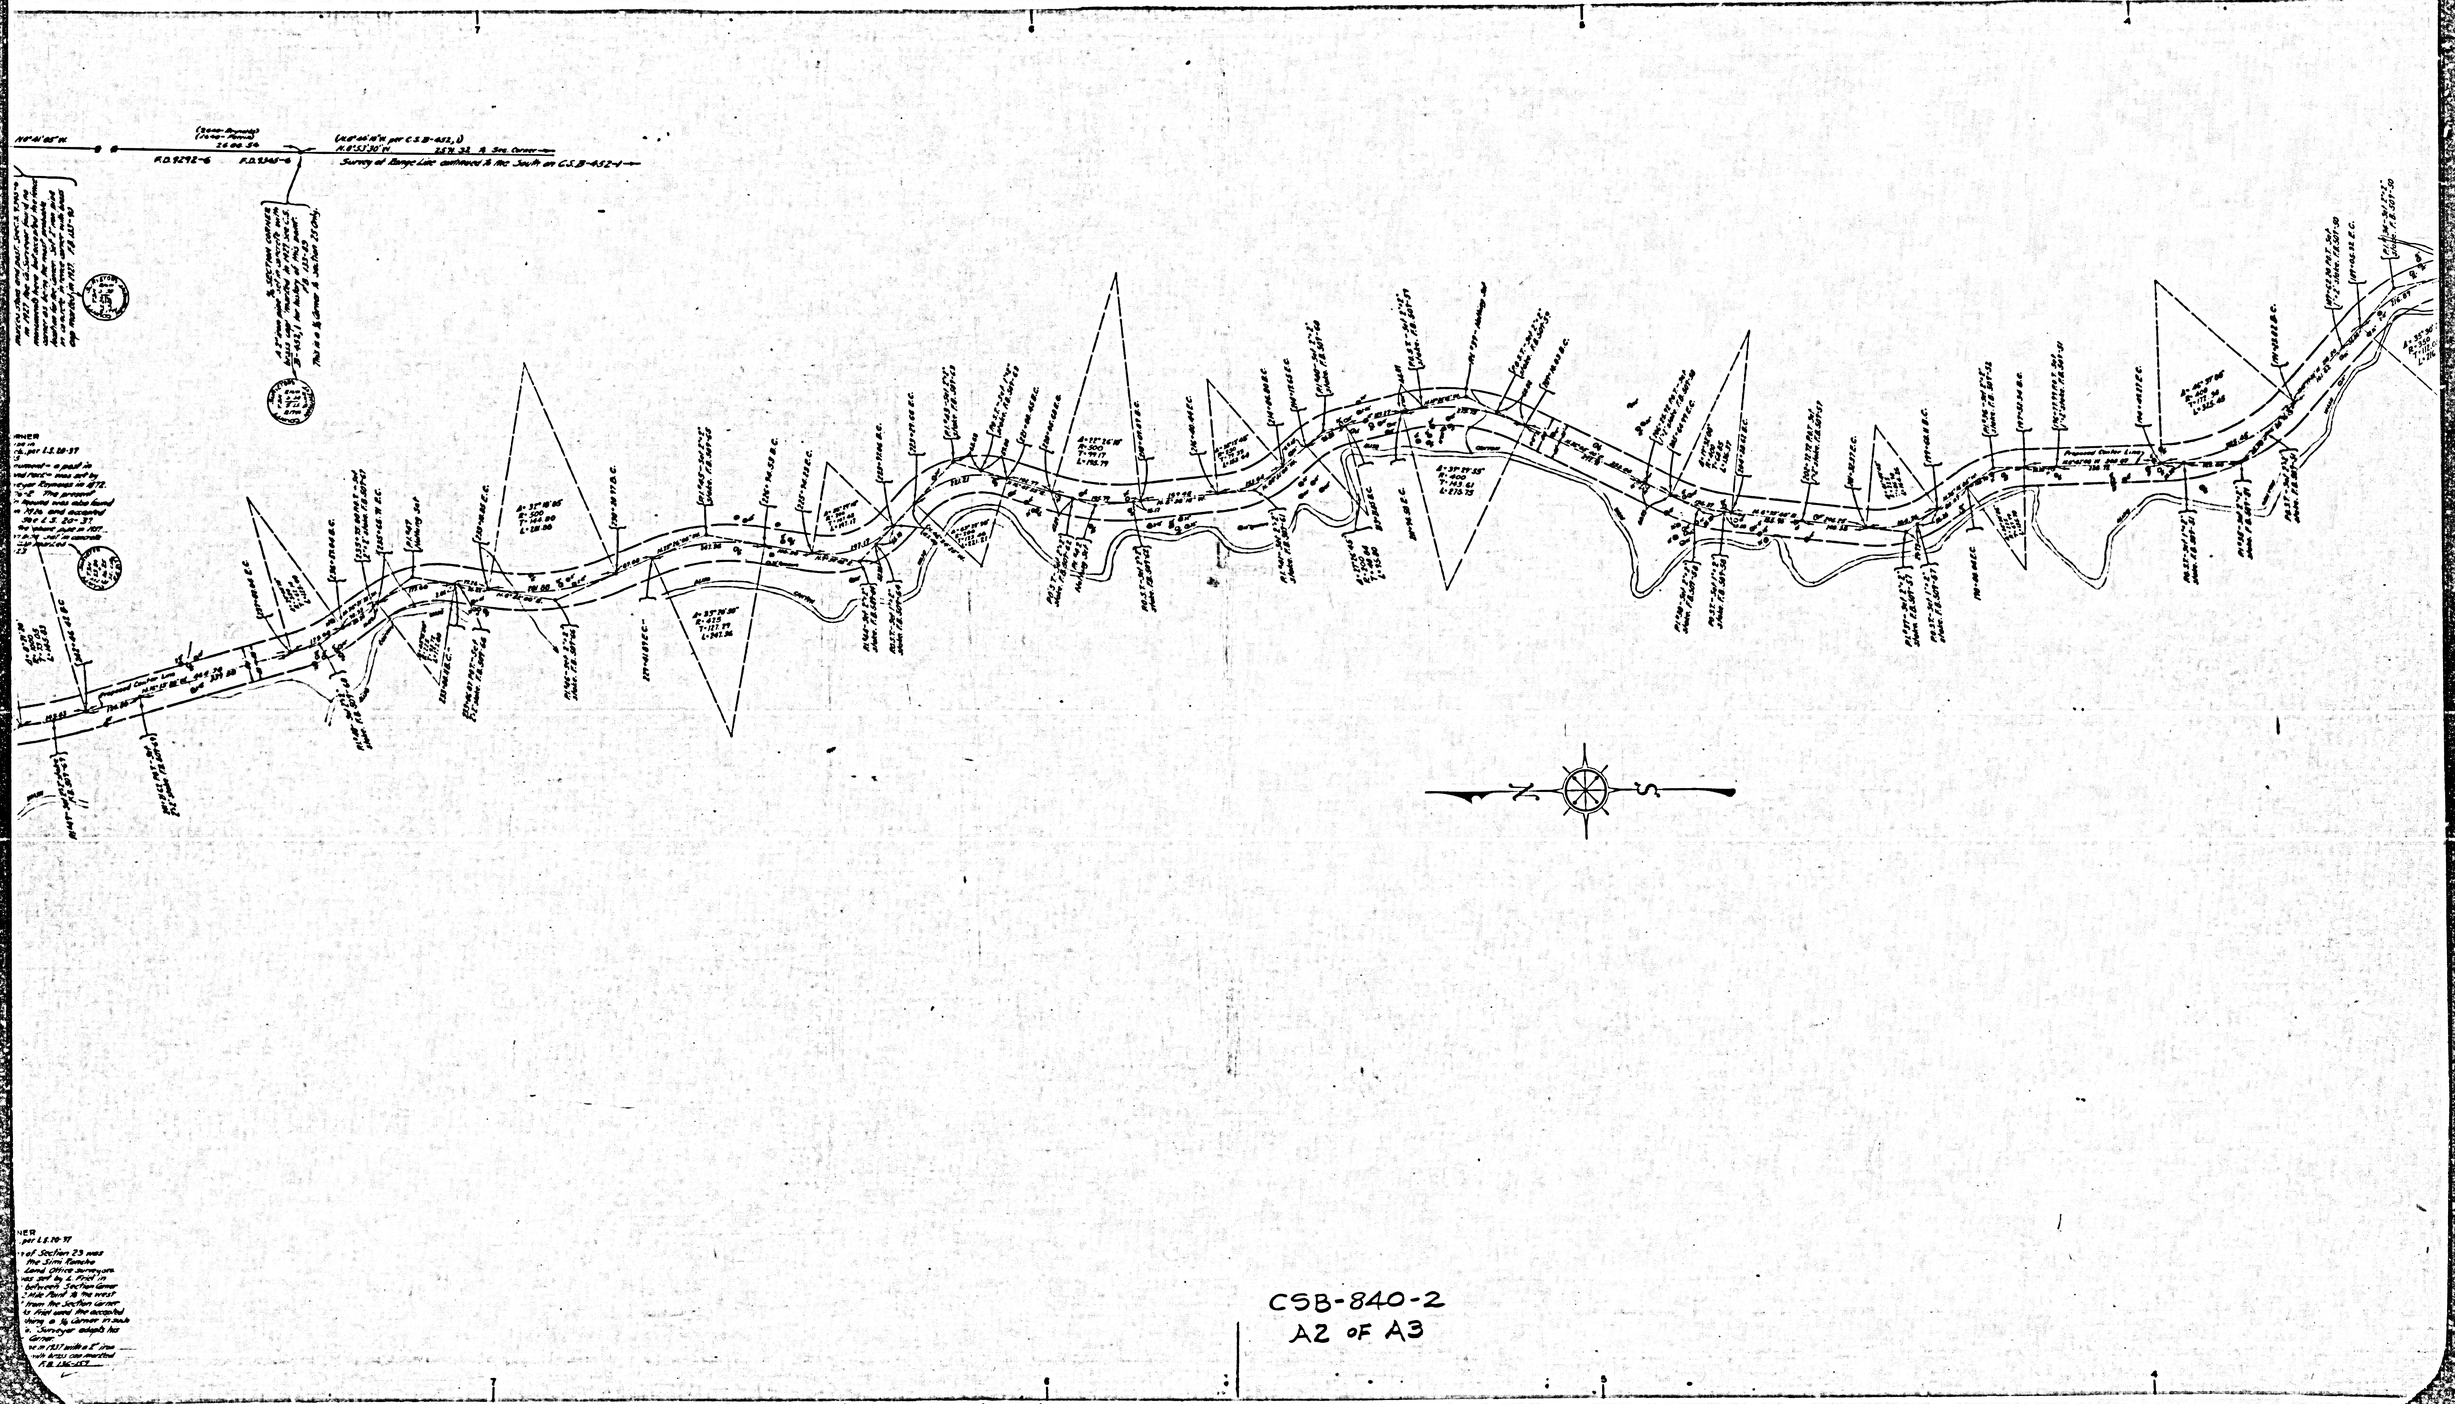

CSB-840-2
A2 OF A3

CSB-840-2
A3 of A3