


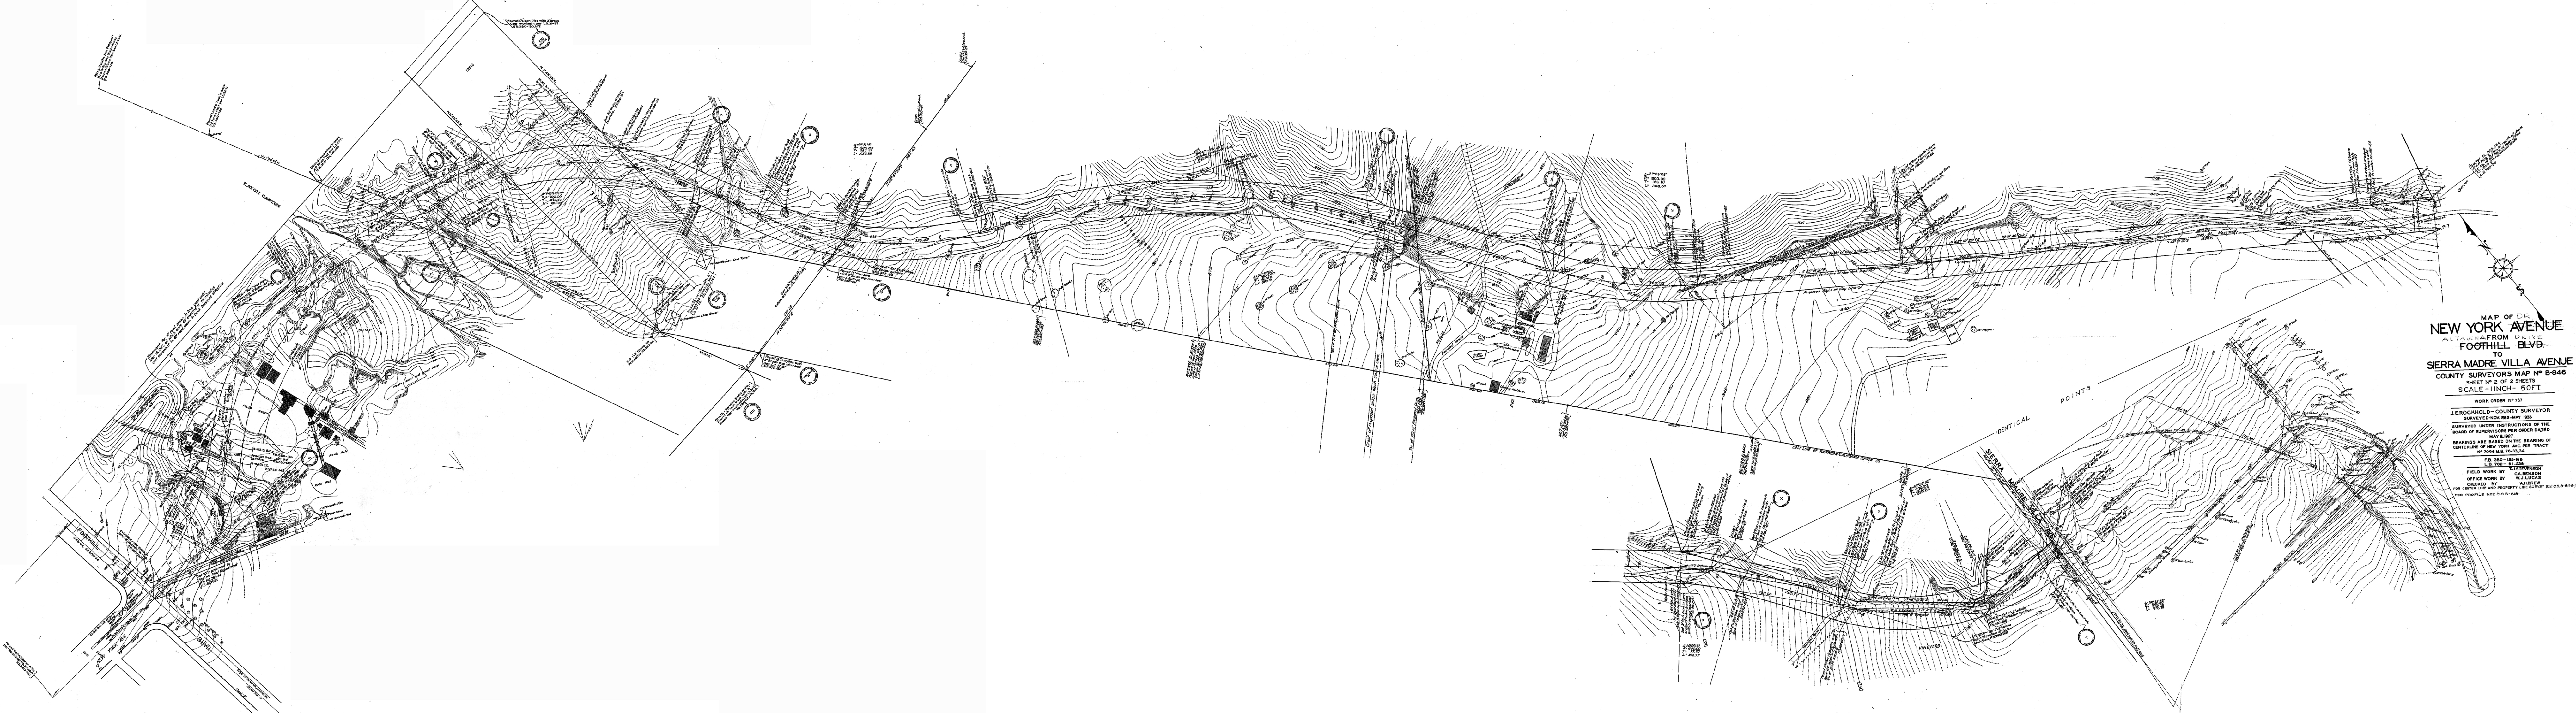

MAP OF DR.
NEW YORK AVENUE
ALMAH FROM DRIVE
FOOTHILL BLVD.
TO
SIERRA MADRE VILLA AVENUE
COUNTY SURVEYORS MAP NO B-846
SHEET NO 2 OF 2 SHEETS
SCALE - 1 INCH = 50 FT

WORK ORDER NO 757
J. ROCKHOLD - COUNTY SURVEYOR
SURVEYED - NOV. 1922 - MAY 1923
SURVEYED UNDER INSTRUCTIONS OF THE
BOARD OF SUPERVISORS PER ORDER DATED
MAY 6, 1927
BEARINGS ARE BASED ON THE BEARING OF
CENTERLINE OF NEW YORK AVE. PER TRACT
NO 709 S. 1/4 S. 34
P. B. 382 - 125-155
L. B. 702 - 51-225
FIELD WORK BY C. STEVENSON
OFFICE WORK BY C. STEVENSON
CHECKED BY A. H. DREW
FOR CENTER LINE AND PROPERTY LINE SURVEY SEE C.S.B. 844-1
FOR PROFILE SEE C.S.B. 846-1