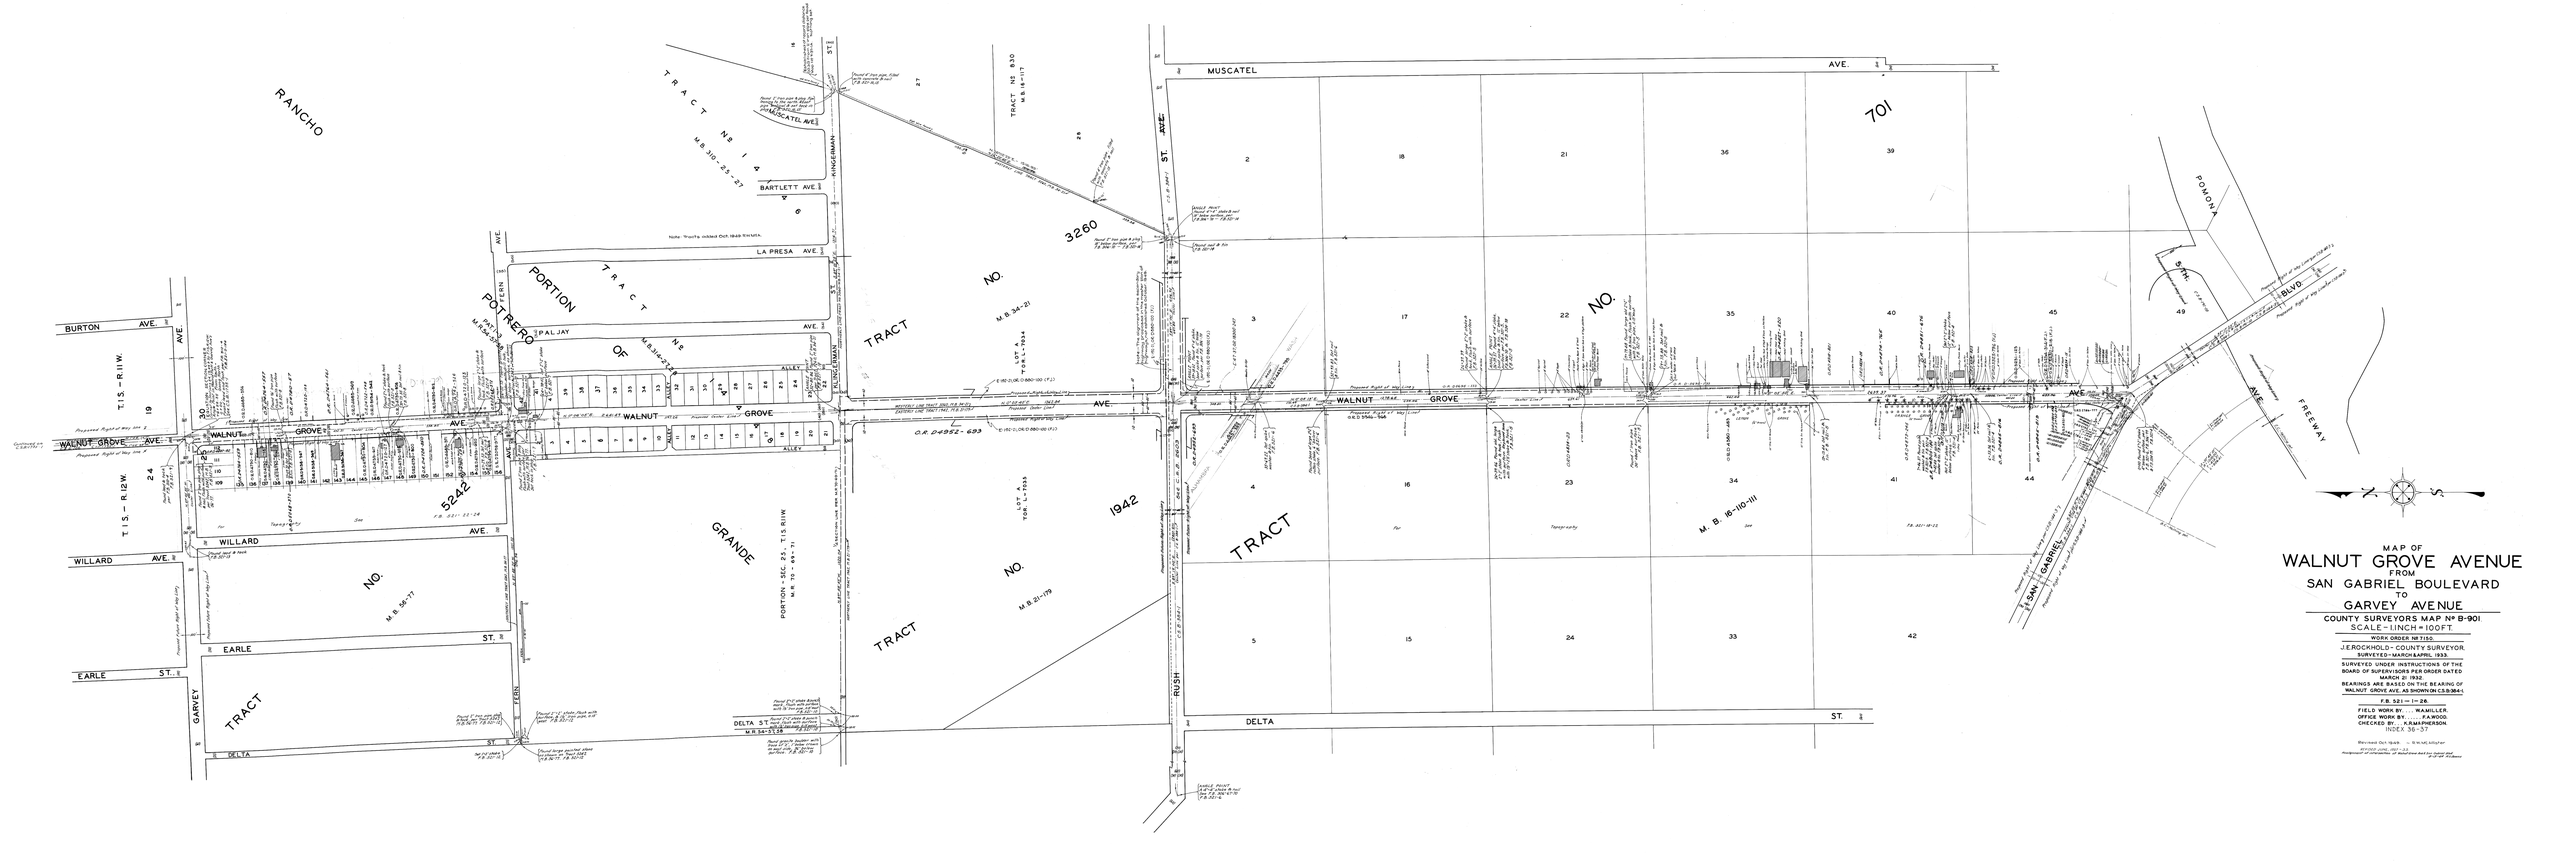

MAP OF

WALNUT GROVE AVENUE

FROM

SAN GABRIEL BOULEVARD

TO

GARVEY AVENUE

COUNTY SURVEYORS MAP Nº B-901.

SCALE - 1 INCH = 100 FT.

WORK ORDER NR 7150.

J.E. ROCKHOLD - COUNTY SURVEYOR.

SURVEYED - MARCH & APRIL 1933.

SURVEYED UNDER INSTRUCTIONS OF THE BOARD OF SUPERVISORS PER ORDER DATED MARCH 21 1932.

BEARINGS ARE BASED ON THE BEARING OF WALNUT GROVE AVE. AS SHOWN ON C.S.B.364-I.

F.B. 521 - I - 28.

FIELD WORK BY. . . W.MILLER.

OFFICE WORK BY. . . F.A.WOOD.

CHECKED BY. . . R.M.HIMPERSON.

INDEX 36-37

Revised Oct. 1949 . . . R.M.H. & L.M.P.

Photographic reproduction of manuscript and any typed or printed matter prohibited by law.