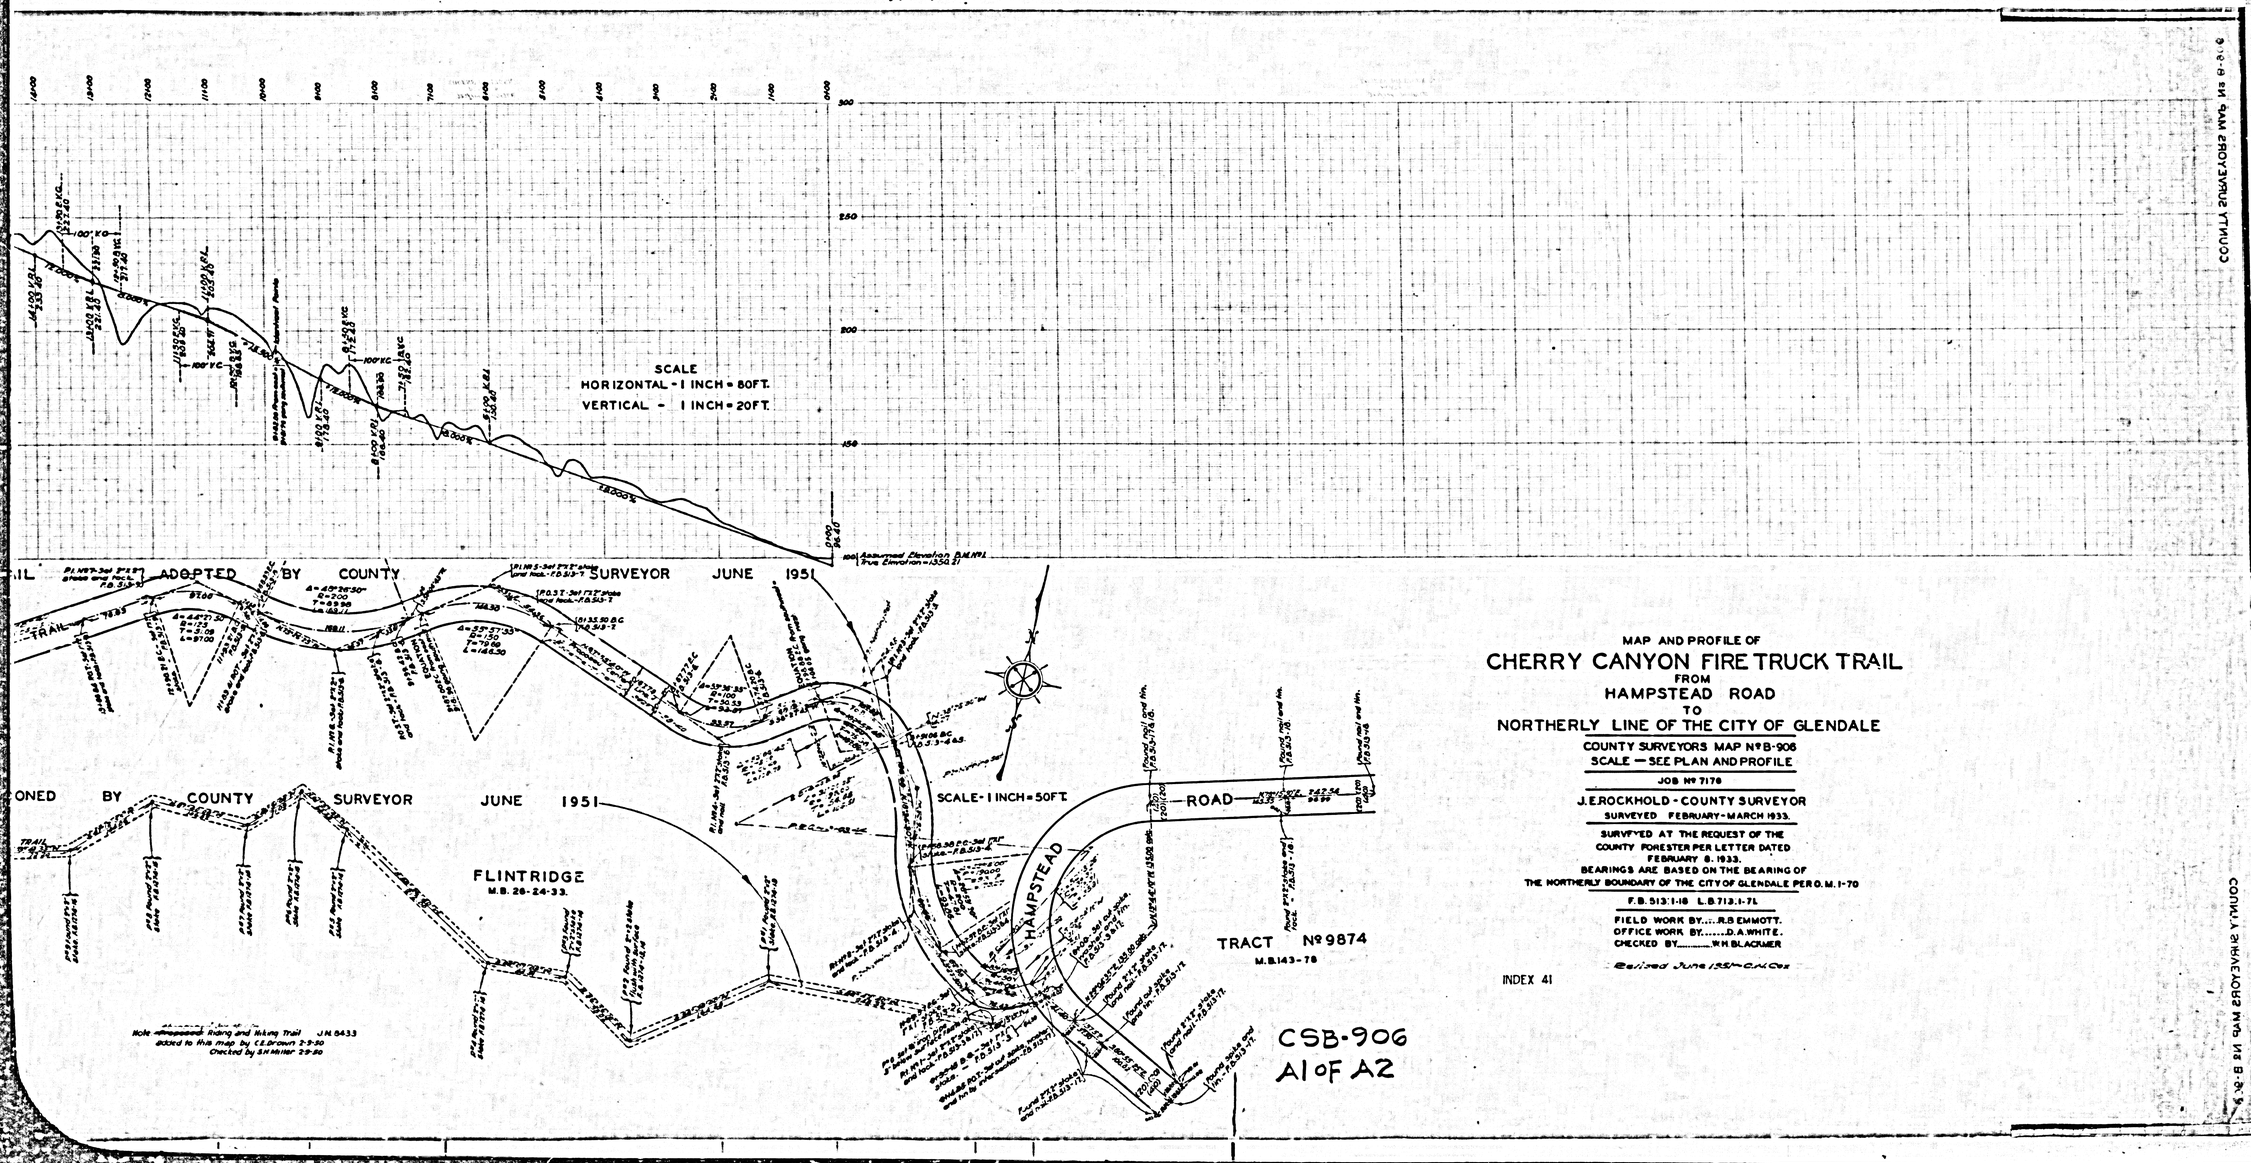

MAP AND PROFILE OF

CHERRY CANYON FIRE TRUCK TRAIL

FROM

HAMPSTEAD ROAD

TO

NORTHERLY LINE OF THE CITY OF GLENDALE

COUNTY SURVEYORS MAP Nº B-906

SCALE — SEE PLAN AND PROFILE

JOB Nº 7178

J.E.ROCKHOLD - COUNTY SURVEYOR

SURVEYED FEBRUARY-MARCH 1933.

SURVEYED AT THE REQUEST OF THE COUNTY FORESTER PER LETTER DATED FEBRUARY 8. 1933.
BEARINGS ARE BASED ON THE BEARING OF THE NORTHERLY BOUNDARY OF THE CITY OF GLENDALE PER O.M. 1-70

F.B. 513:1-18 L.B. 713:1-71

FIELD WORK BY.....R.B.EMMOTT.
OFFICE WORK BY.....D.A.WHITE.
CHECKED BY.....W.H.BLACKMER

Revised June 1951 — C.M.Cox

INDEX 41

COUNTY SURVEYOR'S MAP B-906

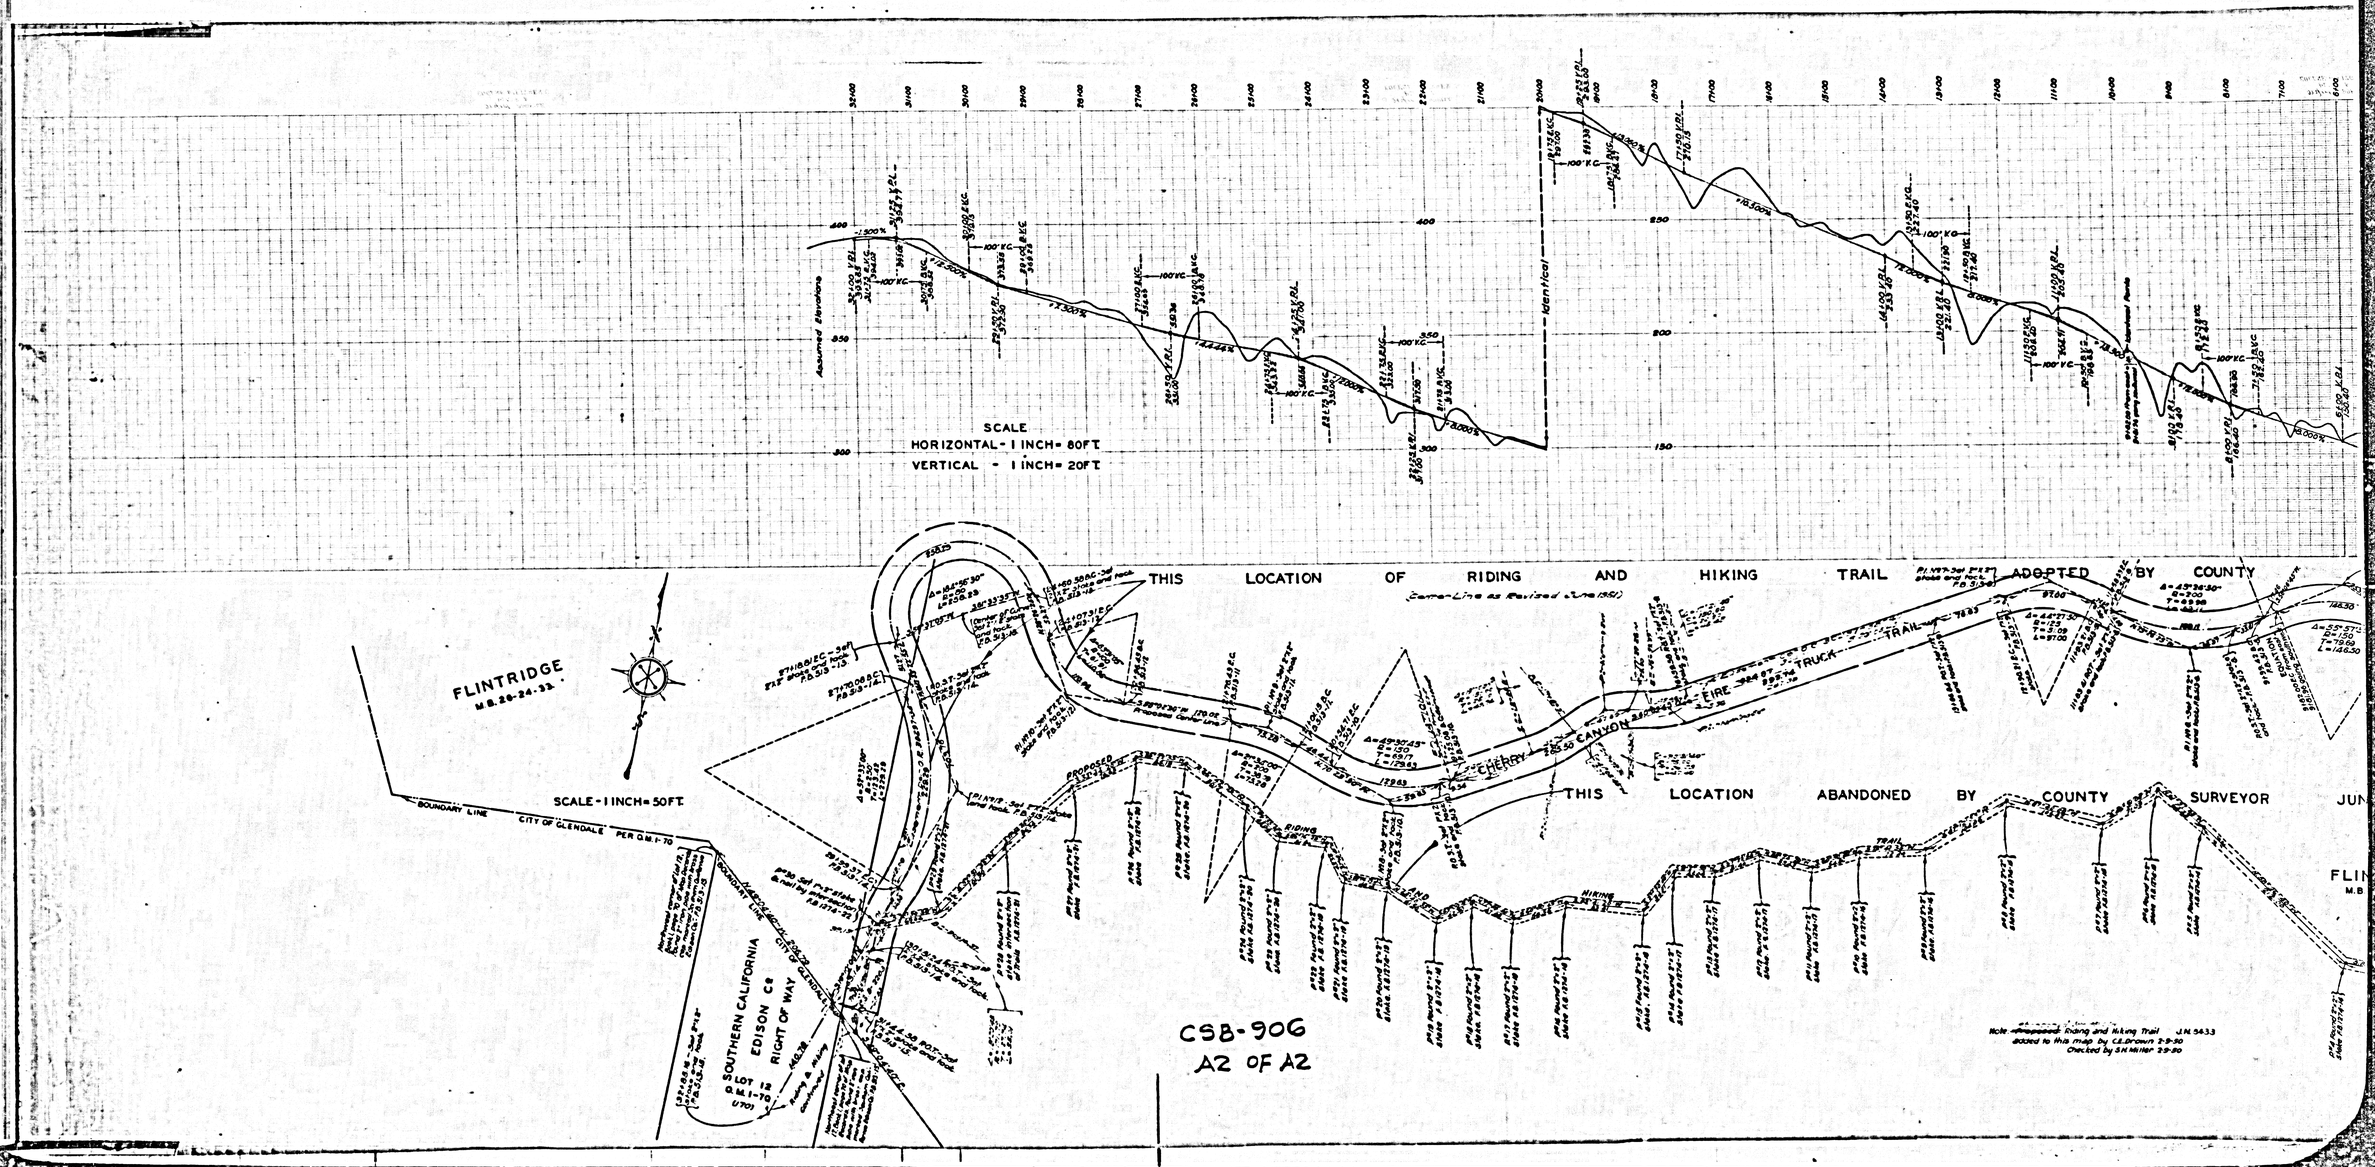
SCALE
HORIZONTAL - 1 INCH = 80 FT
VERTICAL - 1 INCH = 20 FT
Assumed Elevations
Identical
THIS LOCATION OF RIDING AND HIKING TRAIL ADOPTED BY COUNTY
(Center Line as Revised June 1951)
FLINTRIDGE
M.B. 26-24-32
SCALE - 1 INCH = 50 FT
BOUNDARY LINE
CITY OF GLENDALE PER O.M. 1-70
SOUTHERN CALIFORNIA EDISON CO
RIGHT OF WAY
PROPOSED
CHERRY CANYON FIRE TRUCK TRAIL
THIS LOCATION ABANDONED BY COUNTY SURVEYOR
RIDING
HIKING
TRAIL
CSB-906
A2 OF A2