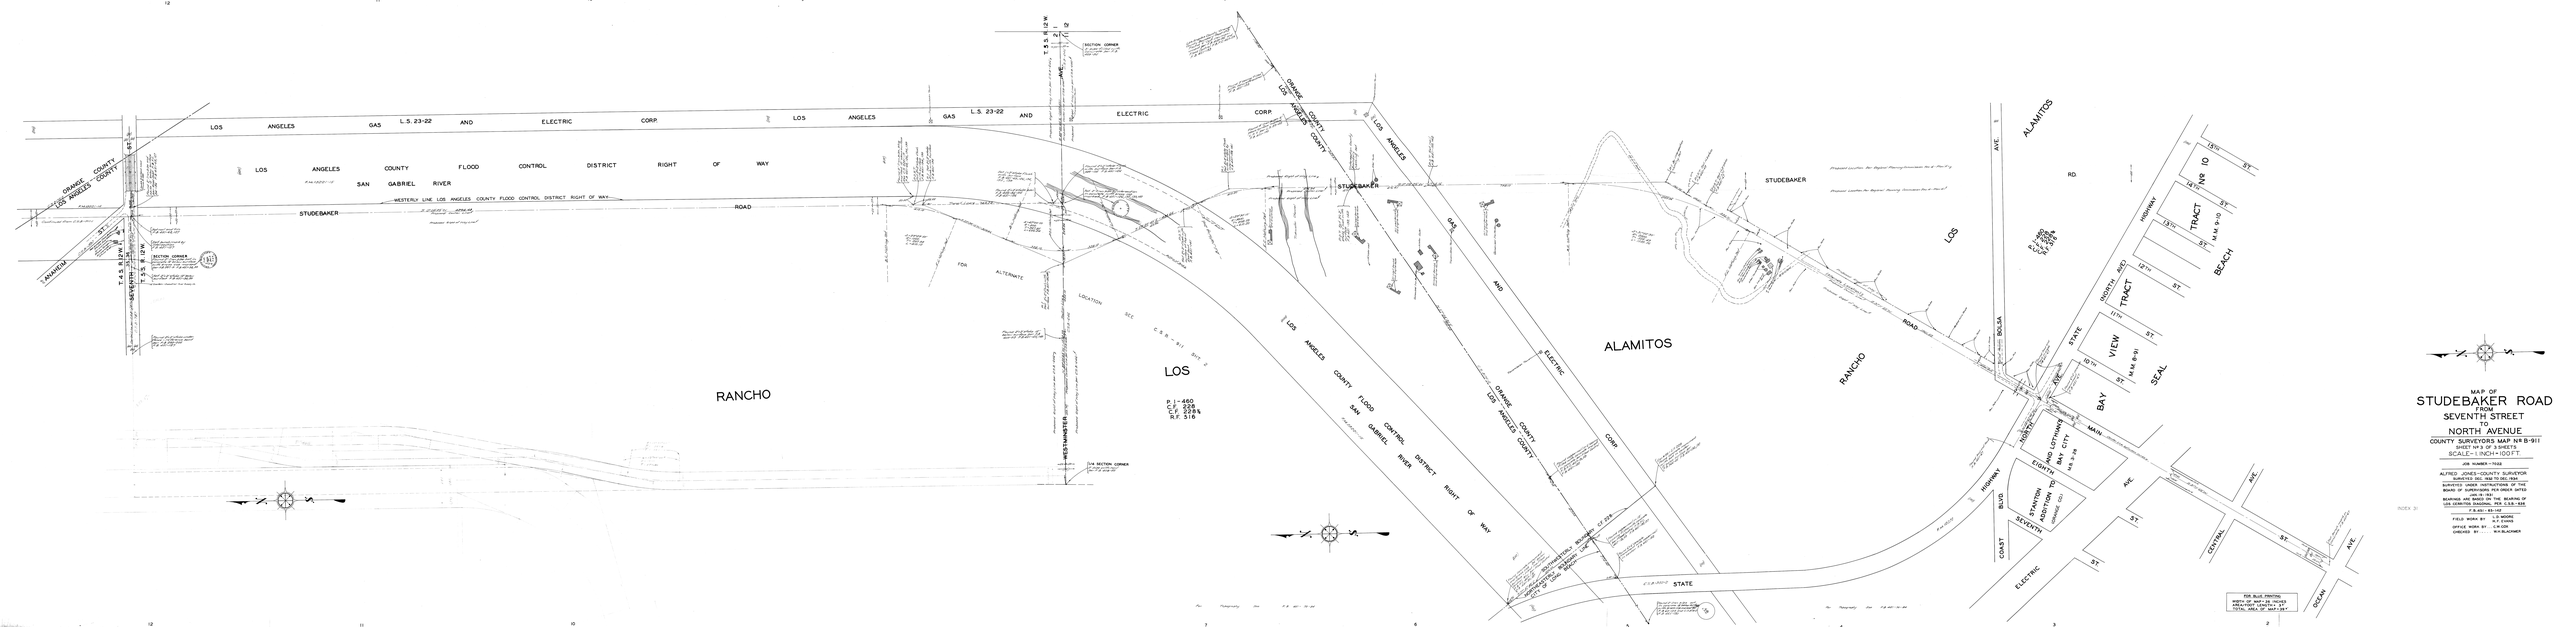

MAP OF

STUDEBAKER ROAD

FROM

SEVENTH STREET

TO

NORTH AVENUE

COUNTY SURVEYORS MAP NO B-911

SHEET 1 OF 2 SHEETS

SCALE - 1 INCH = 100 FT.

JOB NUMBER - 71032

ALFRED JONES - COUNTY SURVEYOR

SURVEYED DEC. 1932 TO DEC. 1934

SURVEYED UNDER INSTRUCTIONS OF THE BOARD OF SUPERVISORS ORDER NO. 1 DATED JAN. 19, 1931

BEARINGS ARE BASED ON THE BEARING OF N 89° 53' 30" E ON THE C.S.H. - SYS. 2

P.R. 451 - 85-102

FIELD WORK BY..... L.D. MOORE
A.F. EVANS

OFFICE WORK BY..... A.M. DE

CHECKED BY..... W.H. BLAKNEY

FOR BLUE PRINTING
WIDTH OF MAP = 28 INCHES
AND ATTENT LENGTH = 33"
TOTAL AREA OF MAP = 924"