


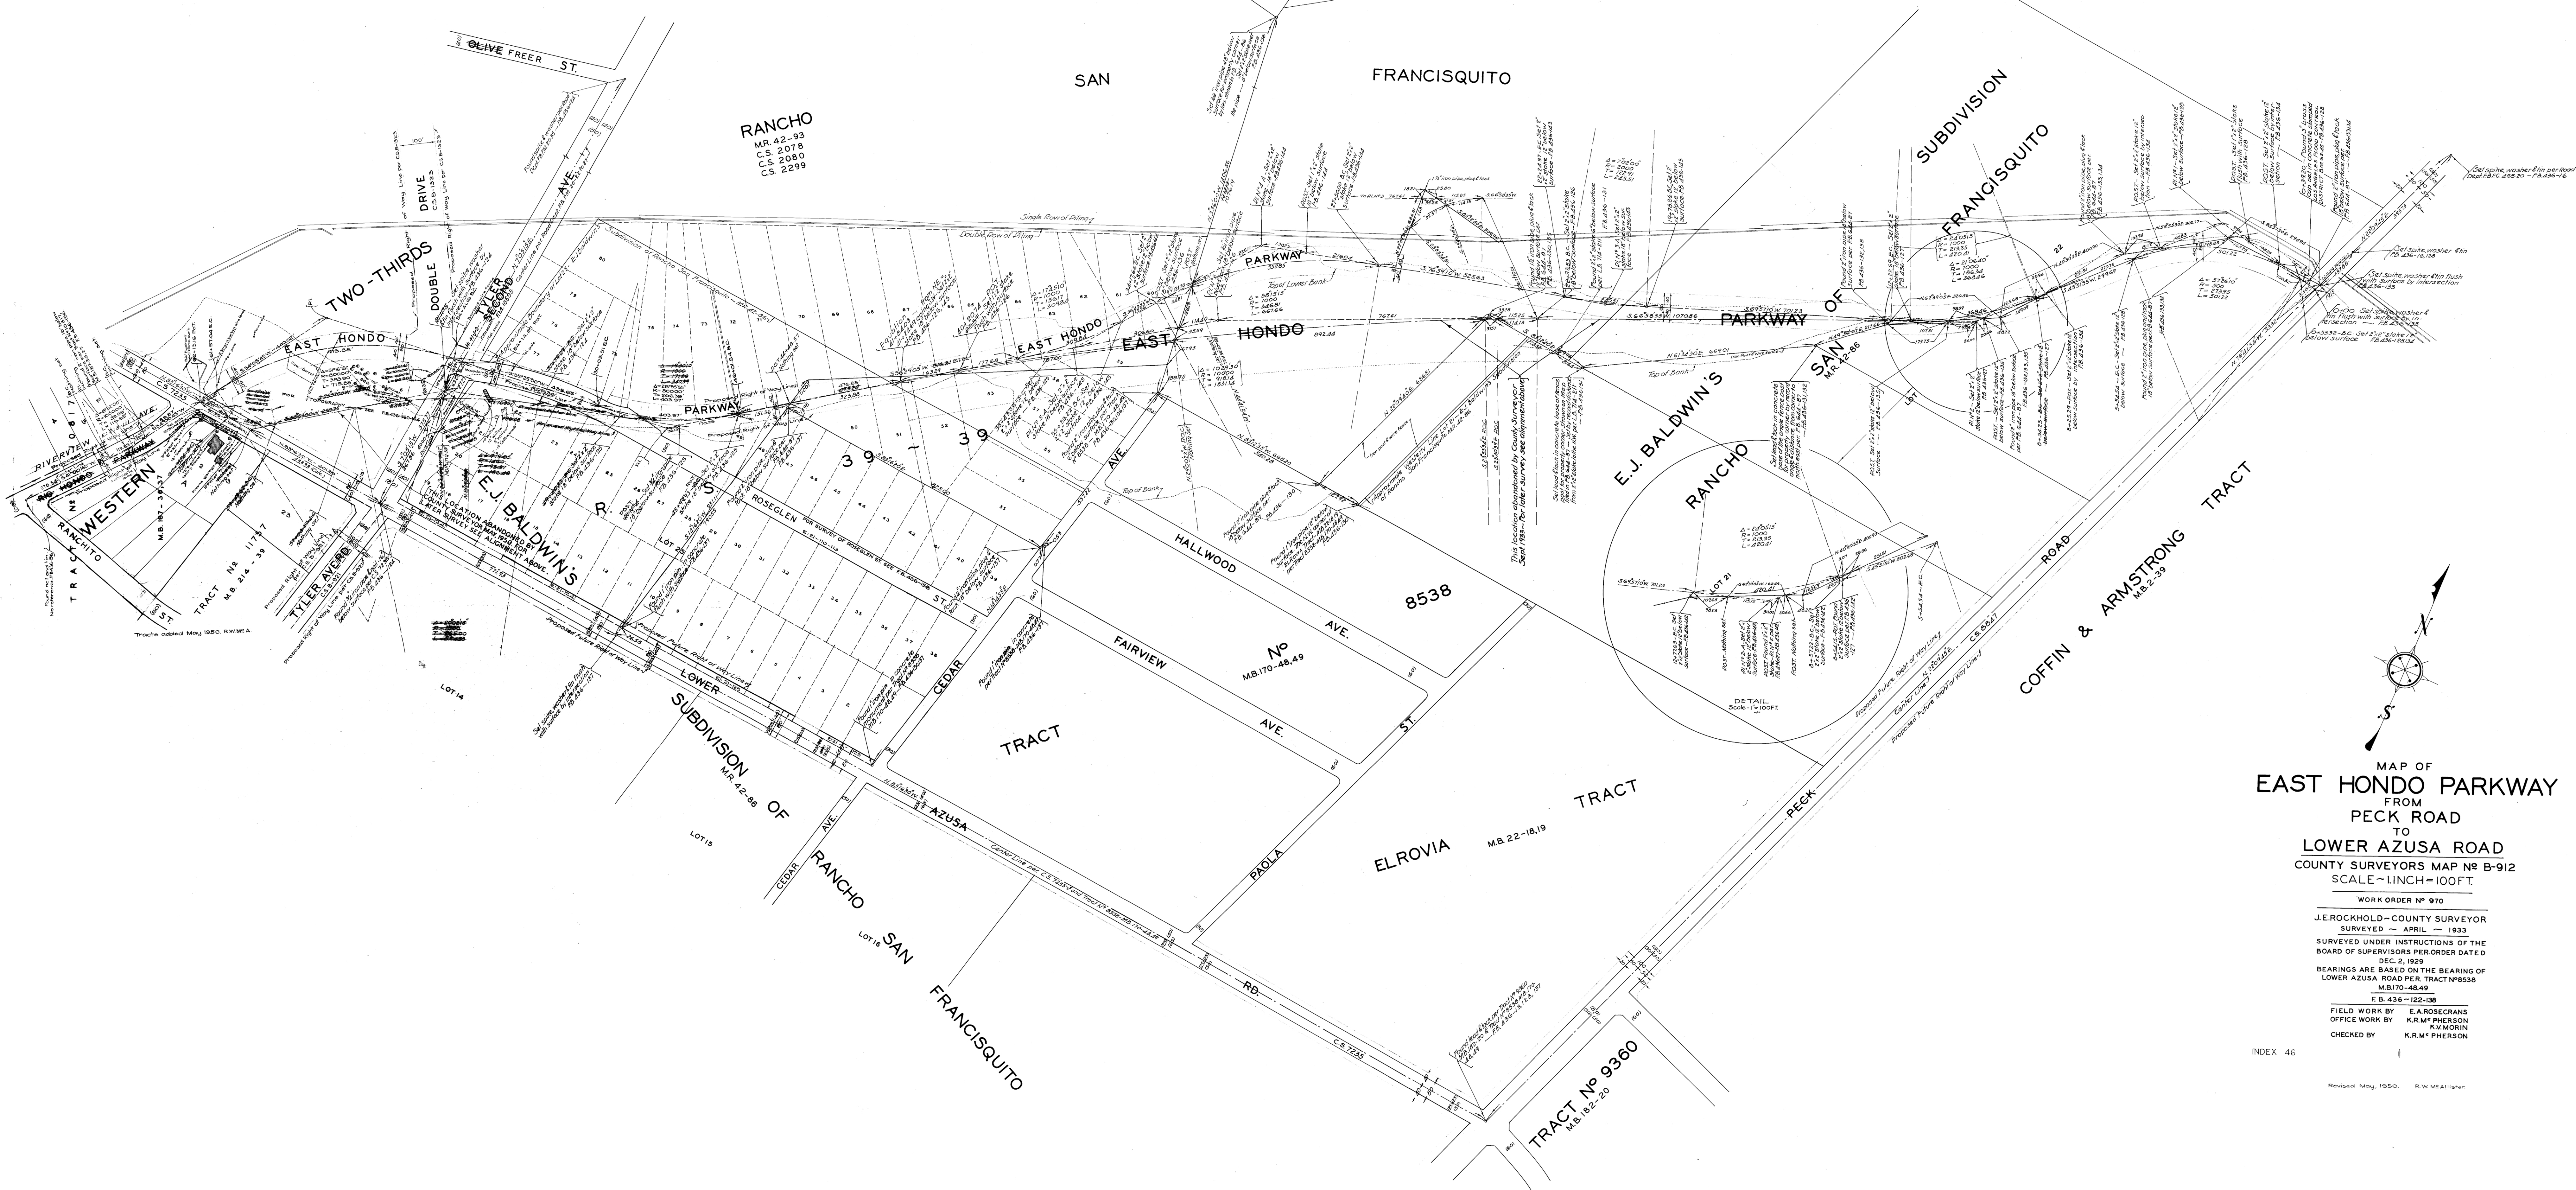

MAP OF
EAST HONDO PARKWAY
FROM
PECK ROAD
TO
LOWER AZUSA ROAD
COUNTY SURVEYORS MAP NO B-912
SCALE - 1 INCH = 100 FT.

WORK ORDER NO 970
J. E. ROCKHOLD - COUNTY SURVEYOR
SURVEYED - APRIL - 1933
SURVEYED UNDER INSTRUCTIONS OF THE
BOARD OF SUPERVISORS PER ORDER DATED
DEC. 2, 1929
BEARINGS ARE BASED ON THE BEARING OF
LOWER AZUSA ROAD PER TRACT NO 8538
M.B. 170-48,49
F.B. 436 - 122-136
FIELD WORK BY E.A. ROSECRANS
OFFICE WORK BY K.R.M. PHERSON
CHECKED BY K.R.M. PHERSON