MAP OF TYLER AVENUE. FROM BRYANT ROAD. TO ARROW HIGHWAY.

COUNTY SURVEYORS MAP Nº B-921.

SCALE-1 INCH=100 FT.

JOB NUMBER-7146.

J.E. ROCKHOLD COUNTY SURVEYOR.
SURVEYED APRIL - MAY, 1933.

SURVEYED UNDER INSTRUCTIONS OF THE BOARD OF SUPERVISORS PER ORDER DATED MARCH 21, 1932.
BEARINGS ARE BASED ON THE BEARING OF EAST HONDA PARKWAY PER C.S. B-312.

INDEX 46

F.B. 436-200-239.

Revised June, 1950. R.M. ME A.

FIELD WORK BY E.A. ROSECRANS.
OFFICE WORK BY R.R. TAYLOR, J.H. RICE
CHECKED BY A.H. DREW

PORTION OF RANCHO SAN FRANCISQUITO. PAT. 1-31 R.F. 359.

CSB-921
A1 OF A4

SAN FRANCISQUITO RANCHO

LOT 17.

LOT 18.

LOT 9.

LOT 8.

M.R. 42-93-94.
C.S. 2018.
C.S. 2080.
C.S. 2299.

THIRDS

TWO

BROADWAY

TYLER

DOUBLE DR.

EL MONTE AVE.

PORTION - LOT 10

TRACT No 1258

M.B. 262 - 13 - 14

WILDFLOWER RD.

FM 1058

Tract is added June, 1950 R.W.M.A.

FREER

DR.

DOUBLE

WEST HONDO PARKWAY

TRACT No

LOT 8.

M. B. 213-2, 3

MYRTUS AVE.

FLORINDA AVE.

EAST HONDO

HONDO

ROSEGLEN

R. S. 39 - 39 J.

E.

PECK RD.

BALDWIN

AZUSA

PARKWAY

DRIVE

DOUBLE

LOT 30

WESTERN TWO THIRDS

LOWER

PERSIMMON AVE.

FOR TOPOGRAPHY SEE F.B. 436 - 215 TO 234.

CS B-921
A3 OF A4

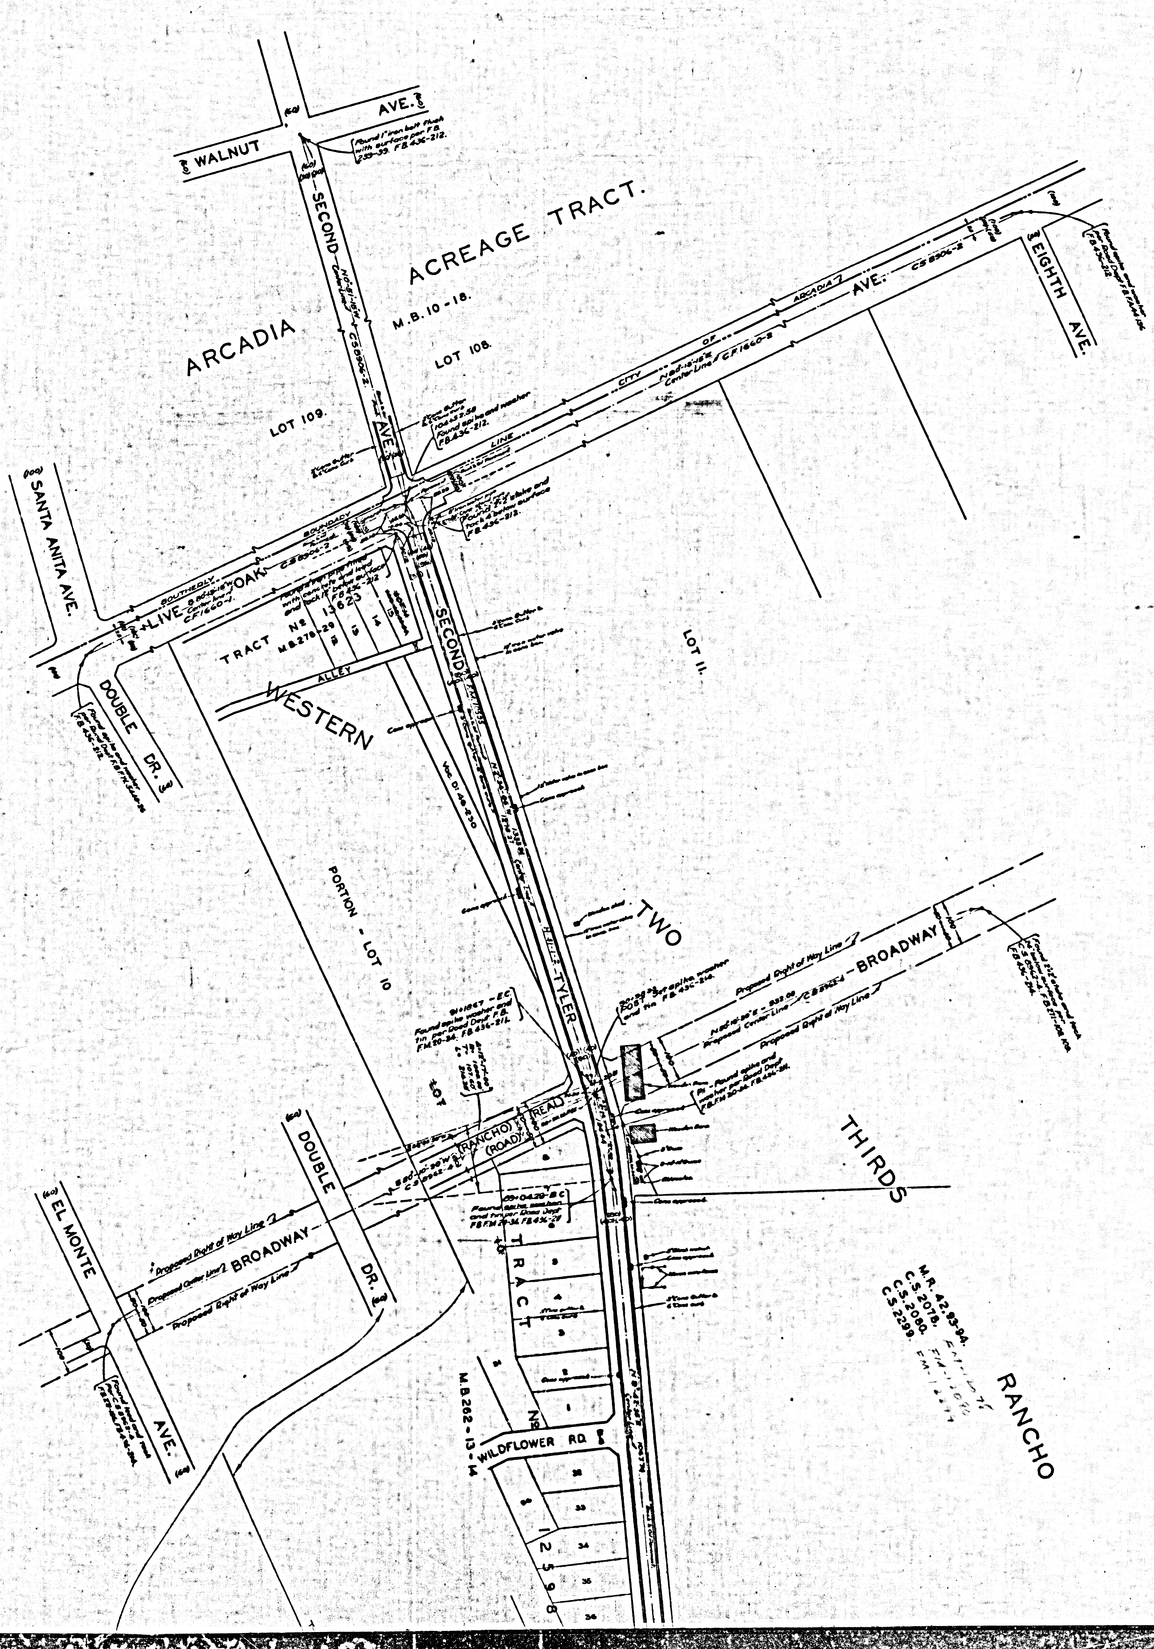

CSB-921
A4 OF A4

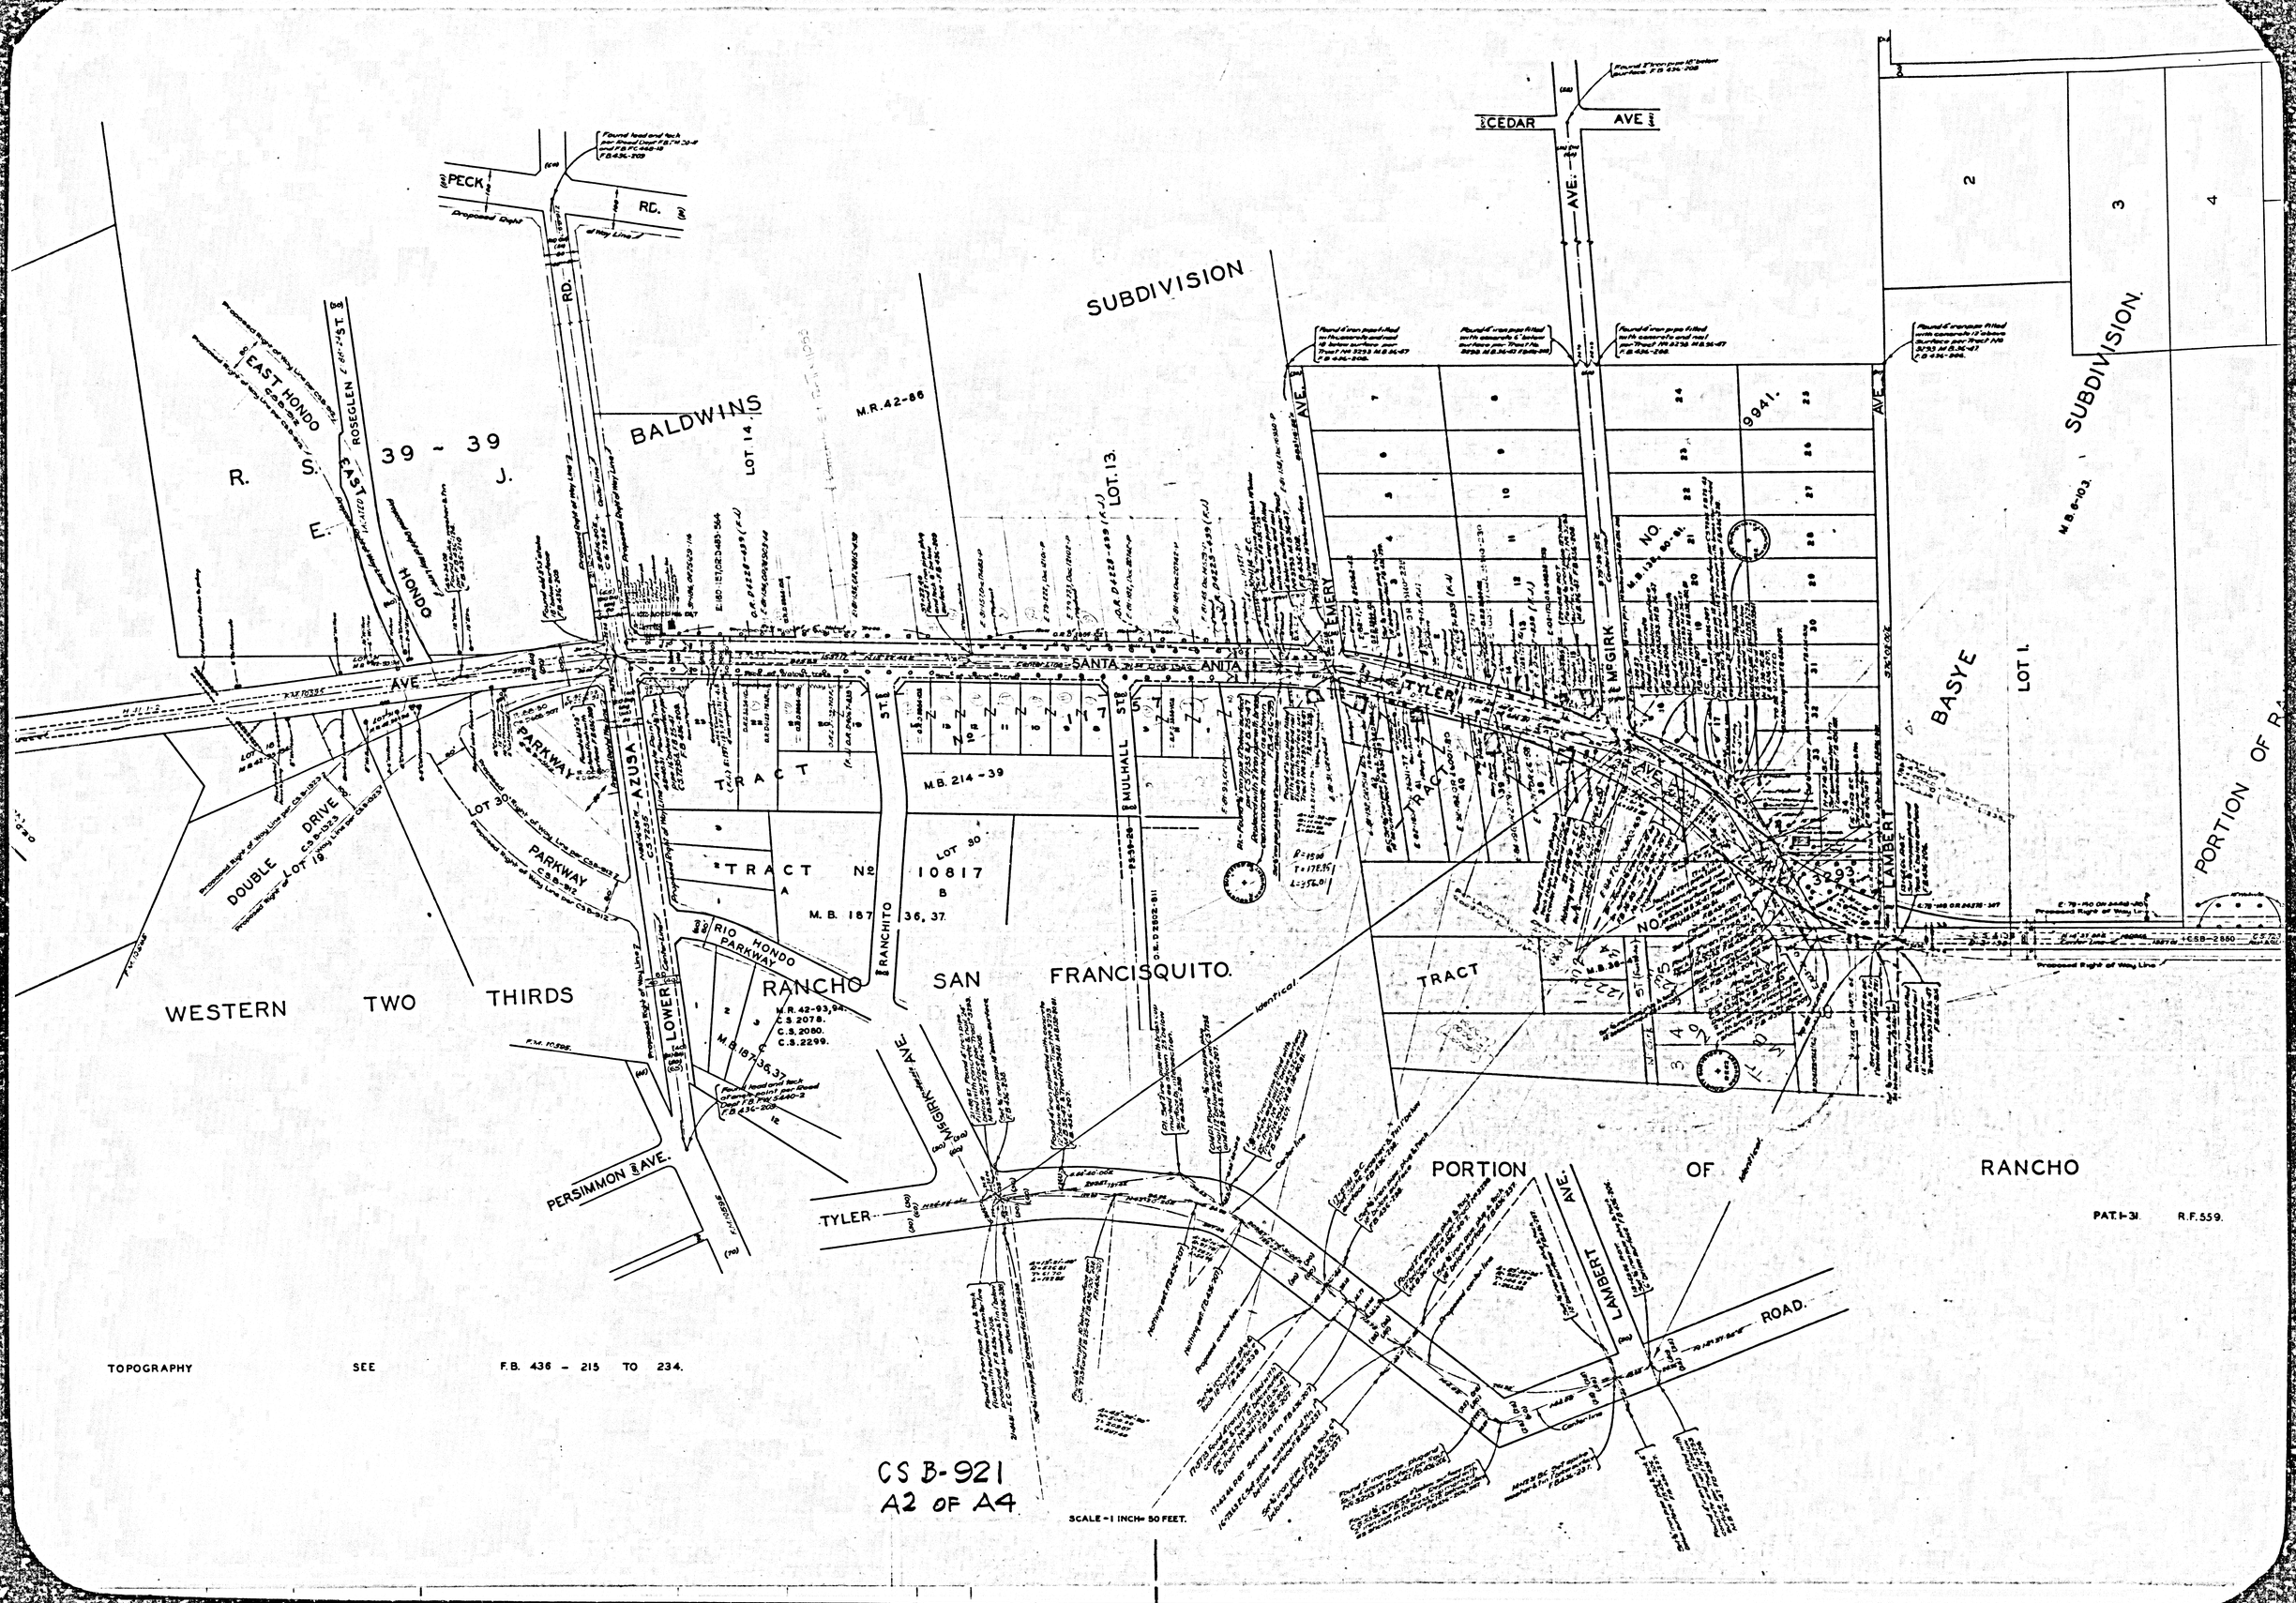

PECK RD.
CEDAR AVE.
SUBDIVISION
BALDWINS
M.R. 42-86
LOT 14
LOT 13
R. S. 39 - 39 J.
E.
EAST HONDO
ROSEGLEN
HONDO
AVE.
SANTA ANITA
TYLER
EMERY
McGIRK
NO.
9941.
BASYE
LOT 1.
SUBDIVISION.
PORTION OF RA
PARKWAY
AZUSA
TRACT
M.B. 214-39
MULHALL
TRACT No 10817
M.B. 187 36, 37.
LOT 30
DOUBLE DRIVE
RIO HONDO PARKWAY
RANCHITO
LOWER
RANCHO SAN FRANCISQUITO.
M.R. 42-93, 94.
C.S. 2078.
C.S. 2080.
C.S. 2299.
M.B. 187-36, 37
WESTERN TWO THIRDS
PERSIMMON AVE.
TYLER
McGIRK AVE.
TRACT
PORTION OF RANCHO
LAMBERT AVE.
ROAD.
PAT. 1-31. R.F. 559.
TOPOGRAPHY SEE F.B. 436 - 215 TO 234.
CS B-921
A2 OF A4
SCALE - 1 INCH = 50 FEET.