




MAP OF
CENTRAL AVENUE
FROM
SAN JOSE DIAGONAL
TO
AZUSA AVENUE.

COUNTY SURVEYORS MAP NO B-92
SHEET NO 2 OF 2 SHEETS
SCALE - 1 INCH = 50 FT.

JOB NUMBER 7106

ALFRED JONES - COUNTY SURVEYOR
SURVEYED - FEB - MARCH 1933

SURVEYED UNDER INSTRUCTIONS OF THE
BOARD OF SUPERVISORS PER ORDER DATED
MARCH 21, 1932

BEARINGS ARE BASED ON THE BEARING OF
BADILLO AVENUE PER C.S.B.-754

F.B. 510-3-47

FIELD WORK BY... E.A. ROSECRANS
OFFICE WORK BY... C.W. COX
CHECKED BY ... A.H. DREW

TRAITS ADDED, June 1973 ... D.G.D.

FOR BLUE PRINTING
WIDTH OF MAP = 36 INCHES
AREA / FOOT LENGTH = 3
TOTAL AREA OF MAP = 48