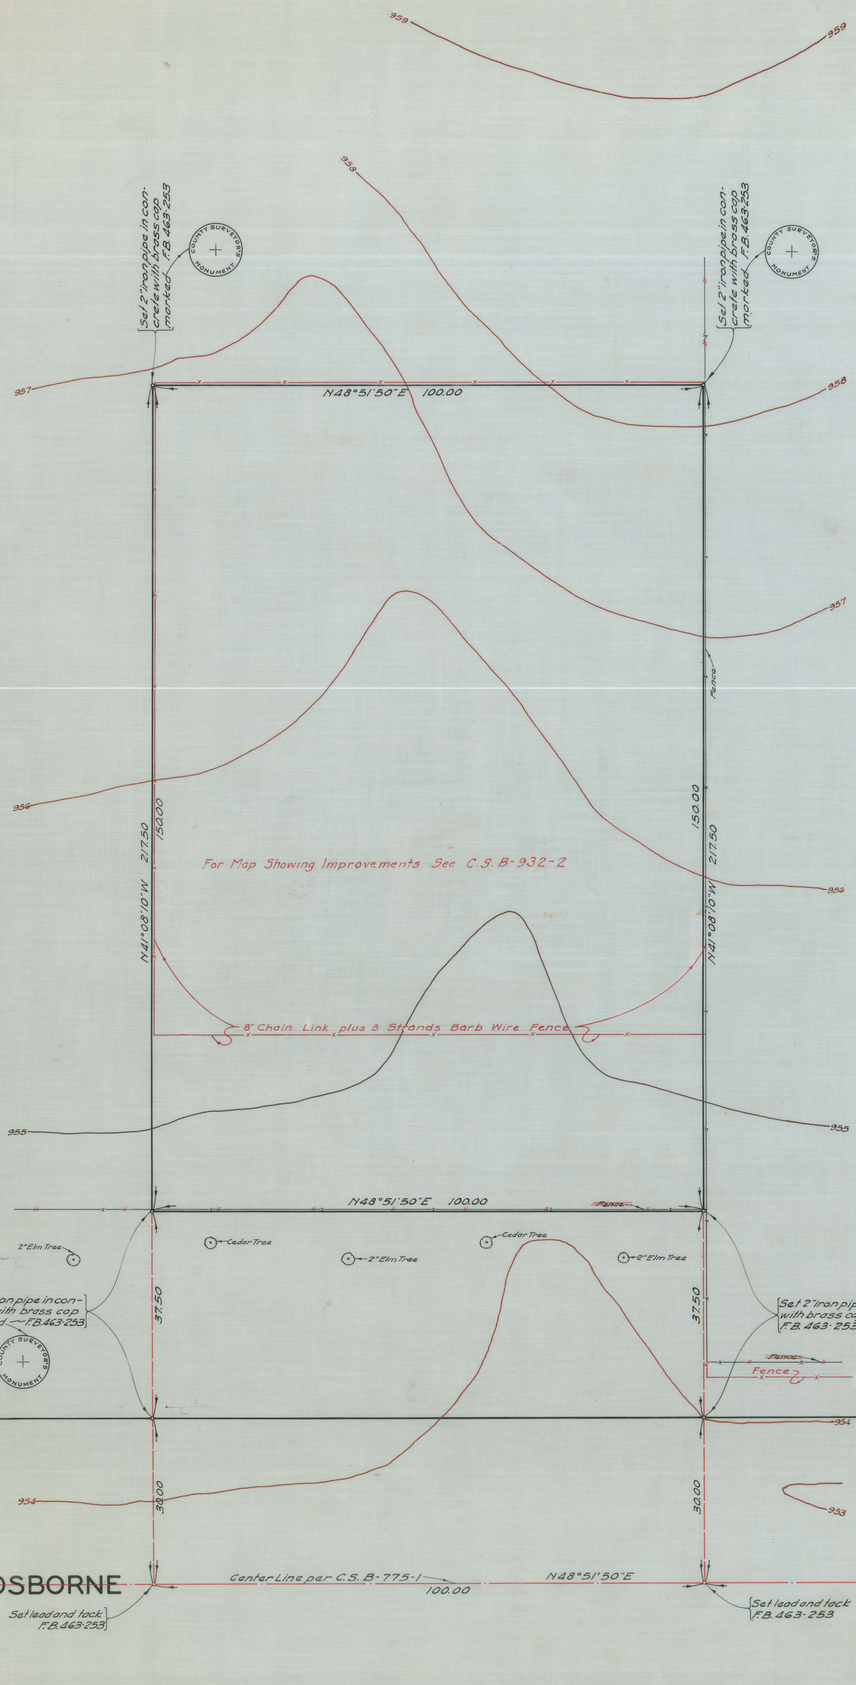

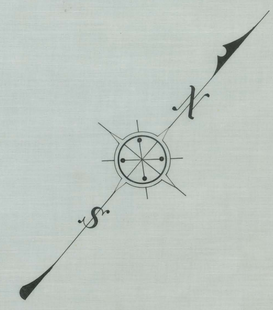

MAP OF STORAGE VAULT SITE IN PACOIMA PARK

COUNTY SURVEYORS MAP Nº B-932.

SCALE – 1 INCH = 10 FT.

SHEET Nº 1 OF 2 SHEETS

JOB NUMBER 7154.

J.E. ROCKHOLD – COUNTY SURVEYOR

SURVEYED - JULY 1932.

BEARINGS ARE BASED ON THE BEARING OF OSBORNE AVE. PER C.S. 7625.

F.B. 463-253.

FIELD WORK BY..... L.D. MOORE.
OFFICE WORK BY.... W.H. KRELLE.
CHECKED BY..... K.R. Mc PHERSON.

REVISED OCTOBER, 1956 G.O.H.

CSB-932-1
A1 OF A1