


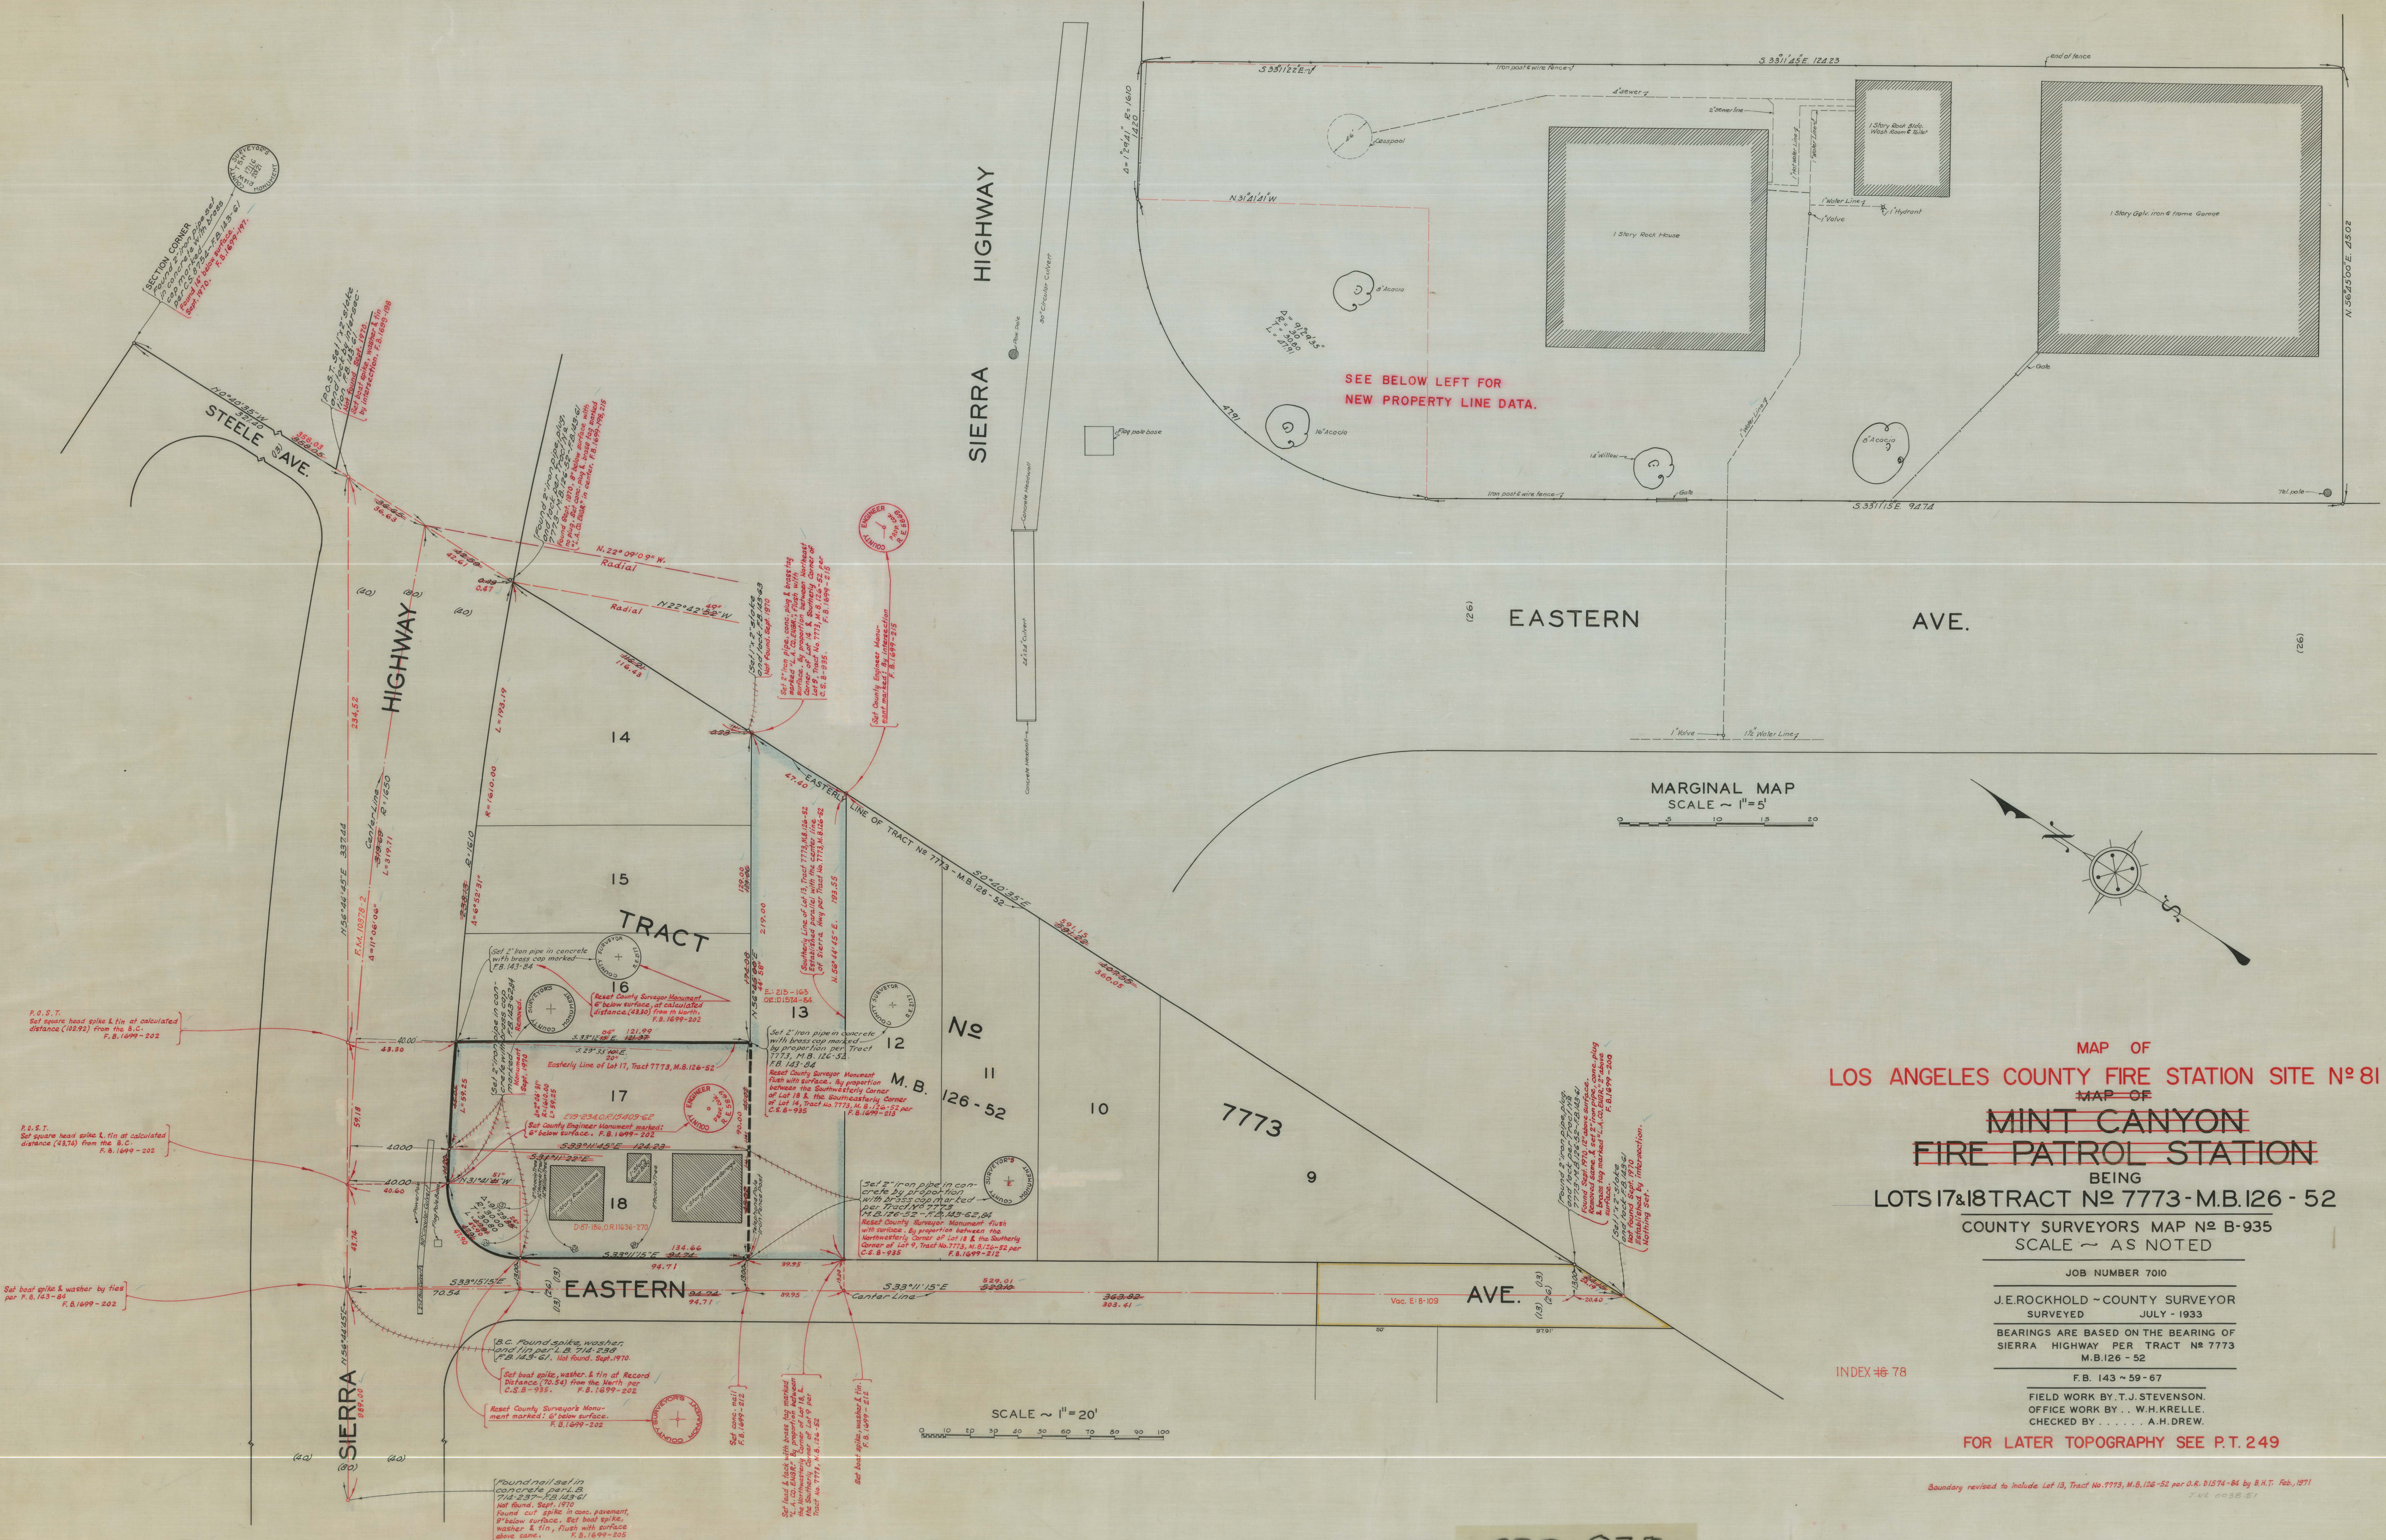

MAP OF
LOS ANGELES COUNTY FIRE STATION SITE No 81
MAP OF
MINT CANYON
FIRE PATROL STATION
BEING
LOTS 17 & 18 TRACT No 7773-M.B. 126 - 52

COUNTY SURVEYORS MAP No B-935
SCALE ~ AS NOTED

JOB NUMBER 7010
J.E. ROCKHOLD - COUNTY SURVEYOR
SURVEYED JULY - 1933
BEARINGS ARE BASED ON THE BEARING OF
SIERRA HIGHWAY PER TRACT No 7773
M.B. 126 - 52
F.B. 143 ~ 59 - 67
FIELD WORK BY T.J. STEVENSON.
OFFICE WORK BY W.H. KRELLE.
CHECKED BY A.H. DREW.

FOR LATER TOPOGRAPHY SEE P.T. 249

Boundary revised to include Lot 13, Tract No. 7773, M.B. 126-52 per O.R. 1574-84 by S.H.T. Feb., 1971
7-12 0038 51

CSB-935
A 10 F A I