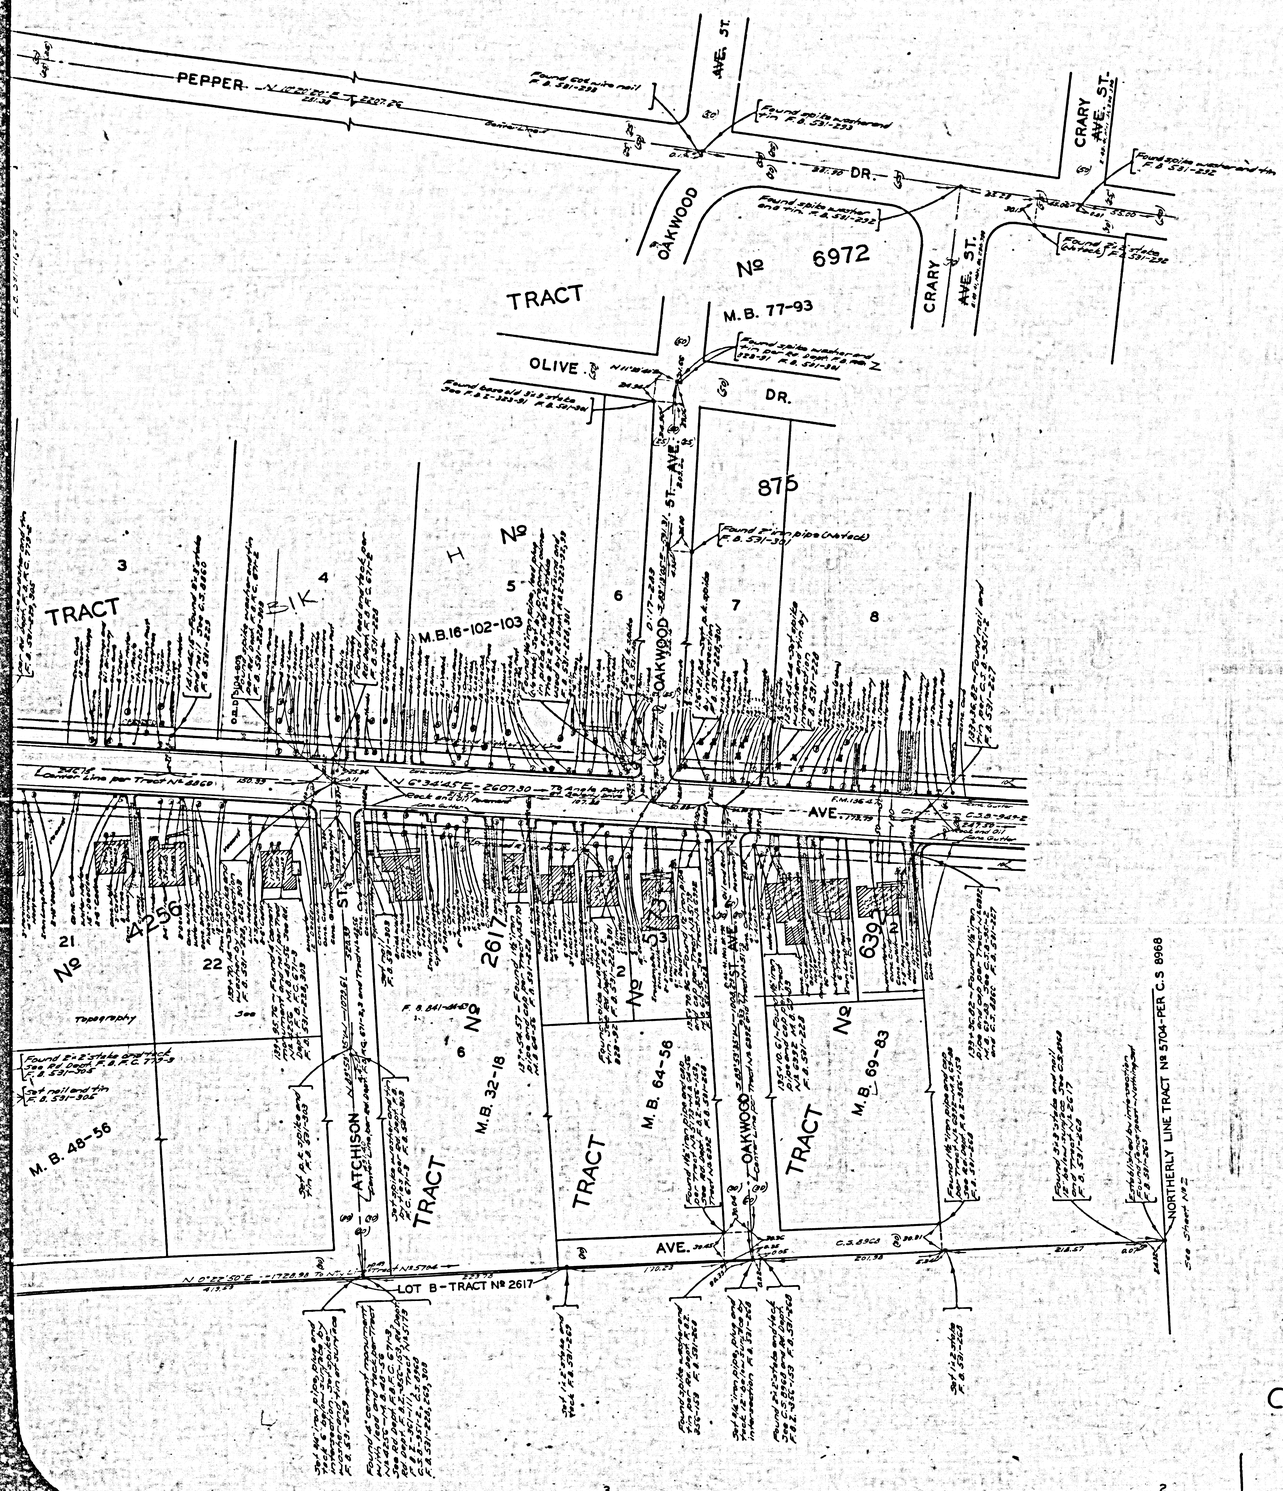


MAP OF

ALLEN AVENUE

FROM

SAN PASQUAL STREET

TO

FOOTHILL BOULEVARD

COUNTY SURVEYORS MAP Nº B-949

SHEET Nº 3 OF 3 SHEETS

SCALE: 1 INCH = 50 FT.

JOB NUMBER 7125

ALFRED JONES—COUNTY SURVEYOR

SURVEYED-JUNE 1933-OCT. 1941

SURVEYED UNDER INSTRUCTIONS OF THE BOARD OF SUPERVISORS PER ORDER DATED MARCH 21, 1932

BEARINGS ARE BASED ON THE BEARING OF ALLEN AVE. PER TRACT Nº 5297—M.B. 63-22

F. B. 531-150-306; F. B. 841-1-126

W. A. MILLER

FIELD WORK BY . . . . W. I. GILCHRIST

OFFICE WORK BY . . . . C. W. COX

CHECKED BY . . . . . D. M. FINLEY

INDEX 44-85

Revised August 1941, A.C.M.

Revised May 1942, W.A.M.

COUNTY SURVEYOR'S MAP Nº B-949 SHEET 3 OF 3 SHEETS

CSB-949-3
A1OFA4

SHEET Nº 3

2123

TRACT Nº 7343

M.B. 110-11, 12

TRACT Nº 2141

M.B. 21-192

TRACT Nº 2053

M.B. 76-5

TRACT Nº 873

M.B. 16-102, 103

MENDOCINO

BRAEBURN RD.

MORSLAY

TANOBLE DR.

PORTER

SINALOA

ALLEN

PEPPER DR.

MIDLOTHIAN

PORTION OF RANCHO SAN PASQUAL

PAT. 1-19, 20

CSB-949-3
A3 OF A4

14 13 12 11

2123

№ 2762

TRACT № 9142 M.B. 122-76

LOT 1

TRACT M.B. 30-51

SOUTHERLY BOUNDARY LINE ANGELES NATIONAL FOREST

WESTERLY LINE TRACT № 9142 — M.B. 122-76

NORTHERLY LINE RS SAN PASCUAL PORTION OF RANCHO PASCUAL PAT. 1-19,20

PINE CREST

LOMA ALTA DR.

PALM DR.

ALLEN DR.

FOOTHILL BLVD.

MORSLAY RD.

TANOBLE DR.

PORTER AVE.

BRAE-BURN RD.

HOMEWOOD

MORSLAY

TANOBLE

PORTER

TRACT

PORTION SAN PASCUAL PAT. 1-19,20

M.B. 22-194,195

M.B. 21

CSB-949-3
A4 OF A 4

INDEX MAP
SCALE: 1" = 600 FT.

SHEET Nº 3 — SHEET Nº 2 — SHEET Nº 1

PEPPER DR. — 2123 DR. — TRACT Nº 875 — M.B. 16-100 — LAS ROBLES AVE. — OLIVE — CRAIG AVE. — PALADORA — TERRA ALTA — GRAND AVE. — MARIETTA — CALIFORNIA BLVD. — TR. Nº 4392 — M.B. 80-18 — CASS GARDEN — TROOST RD. — LINDA ROSA AVE. — SAN MARINO — BERKELEY — GREENWOOD — PARK WOODS — COLORADO VILLA TRACT — MEREDITH — M.B. 9-113 — ALLEN — SIERRA BONITA — MONTEREY — MORADA — WESTILLAS — SINALOA — OFFORD — MESA — MOUNTAIN — LOMA VISTA — PASADENA HEIGHTS — CITY OF PASADENA — TRACT Nº 2617 — M.B. 43-91

M.B. 22-194,195

TRACT — 93 94 95 96 97 98 99 100 101 102 103 — 90 — 42 41 2 — 78 77 76 — 40 39 38 37 36 — 55 54 53 52 51 3 2 — 8 9 — 18 17 73 72 71 60 59 58

N.E. COR. SEC. 22 — C.S. 8860 — AVE. — RD. — PL. — DRIVE — ALLEY — SONOMA — GOODEAR — MORADA — VISTILLAS — LA PAZ — SINALOA — 7053 — 6788 — 6533

M.B. 76-5 — M.B. 72-11 — M.B. 69-24 — M.B. 40-56 — M.B. 32-18

MINORU DR. — PEPPER DR. — 3rd AVE. DRIVE — NEW YORK — LOTUS — ALLEY 27 — TRACT 7010 — 3 4 5 7 8 9 10 — 21 22 — A256 — 2617 — WOODBURY — ST. — CATCHISON — LOT B — TRACT Nº 2

M.B. 16-102-10

CSB-949-3
A2 OF A4