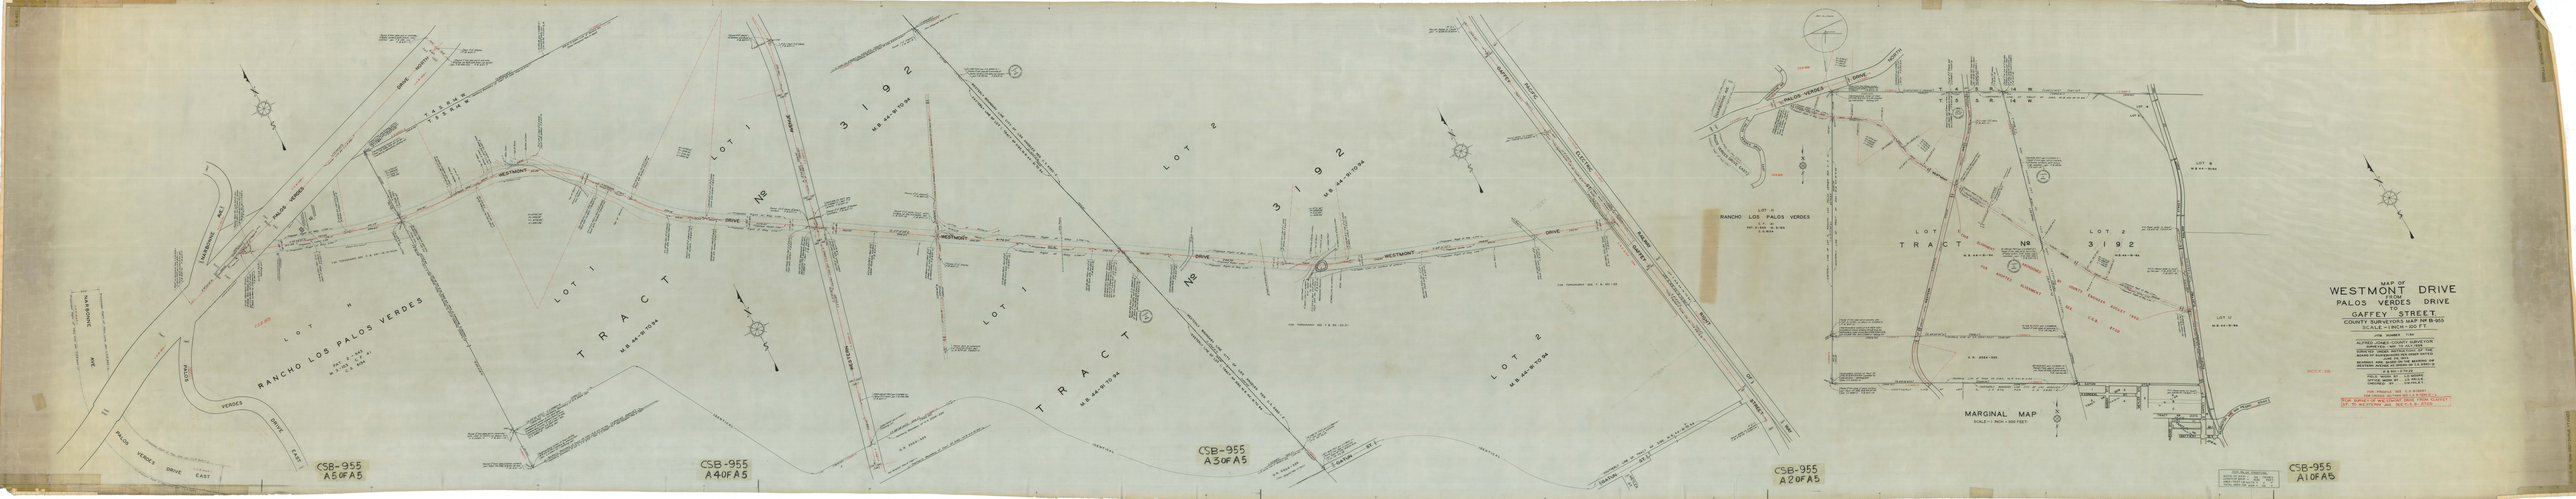
MAP OF
WESTMONT DRIVE
FROM
PALOS VERDES DRIVE
GAFFEY STREET
COUNTY SURVEYOR'S MAP No B-955
SCALE - 1 INCH = 100 FT.
JOB NO. 2-1-1
ALFRED JONES COUNTY SURVEYOR
SURVEYED - MAY 10 - JULY 1950
COMPILED - MAY 10 - JULY 1950
SURVEY BY ALFRED JONES
COMPILED BY ALFRED JONES
SURVEY AND COMPILATION DATED
MAY 10 - JULY 1950
SURVEY AND COMPILATION MAPPING BY
WESTERN AERIAL MAPPING CO. INC.
SURVEY MONUMENTS SET BY
WESTERN AERIAL MAPPING CO. INC.
SURVEY MONUMENTS SET BY
JULY 1950 - AUG. 1950
OFFICE MAPPING BY
J.S. PRICE
OFFICE MAPPING DATED
JULY 1950 - AUG. 1950
FOR COMPLETE SURVEY DETAILS SEE
BOOK SURVEY NOTES NO. 2-1-1 PAGE 1
FOR COMPLETE COMPILATION DETAILS SEE
ST. IN WESTMONT AVE. SEC. 5-6-7-8
RANCHO LOS PALOS VERDES
TRACT No 3192
M.B. 44-91-92-94
LOT 1
LOT 2
LOT 11
LOT 12
WESTMONT DRIVE
PALOS VERDES DRIVE
PALOS VERDES DRIVE EAST
NARBONNE AVE.
GAFFEY STREET
MARGINAL MAP
SCALE - 1 INCH = 300 FEET.
CSB-955
A1 OF A5
CSB-955
A2 OF A5
CSB-955
A3 OF A5
CSB-955
A4 OF A5
CSB-955
A5 OF A5