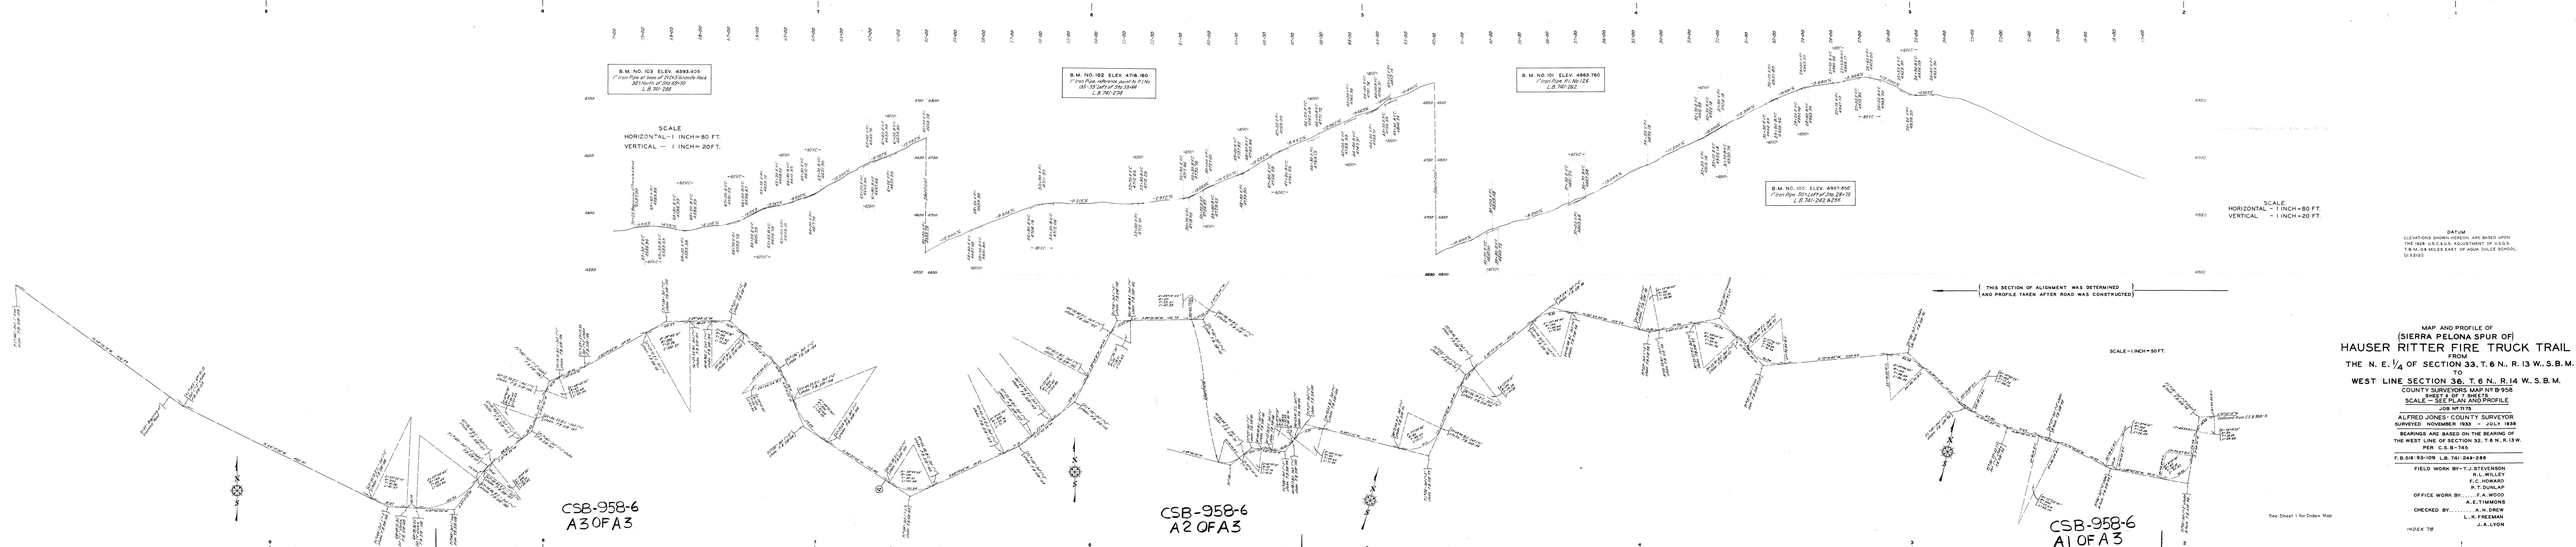

MAP AND PROFILE OF
(SIERRA PELONA SPUR OF)
HAUSER RITTER FIRE TRUCK TRAIL
FROM
THE N. E. 1/4 OF SECTION 33, T. 6 N., R. 13 W., S.B.M.
TO
WEST LINE SECTION 36, T. 6 N., R. 14 W., S.B.M.

COUNTY SURVEYORS MAP Nº B-958
SHEET 1 OF X SHEETS
SCALE — SEE PLAN AND PROFILE
JOB Nº 7175

ALFRED JONES - COUNTY SURVEYOR
SURVEYED NOVEMBER 1933 - JULY 1938

BEARINGS ARE BASED ON THE BEARING OF THE WEST LINE OF SECTION 32, T. 6 N., R. 13 W. PER C.S.B-745

F.B. 516-93-109 L.B. 741-249-288

FIELD WORK BY—T. J. STEVENSON
B. L. WILLEY
F. C. HOWARD
P. T. DUNLAP
OFFICE WORK BY..... F. A. WOOD
A. E. TIMMONS
CHECKED BY..... A. H. DREW
L. K. FREEMAN
J. A. LYON