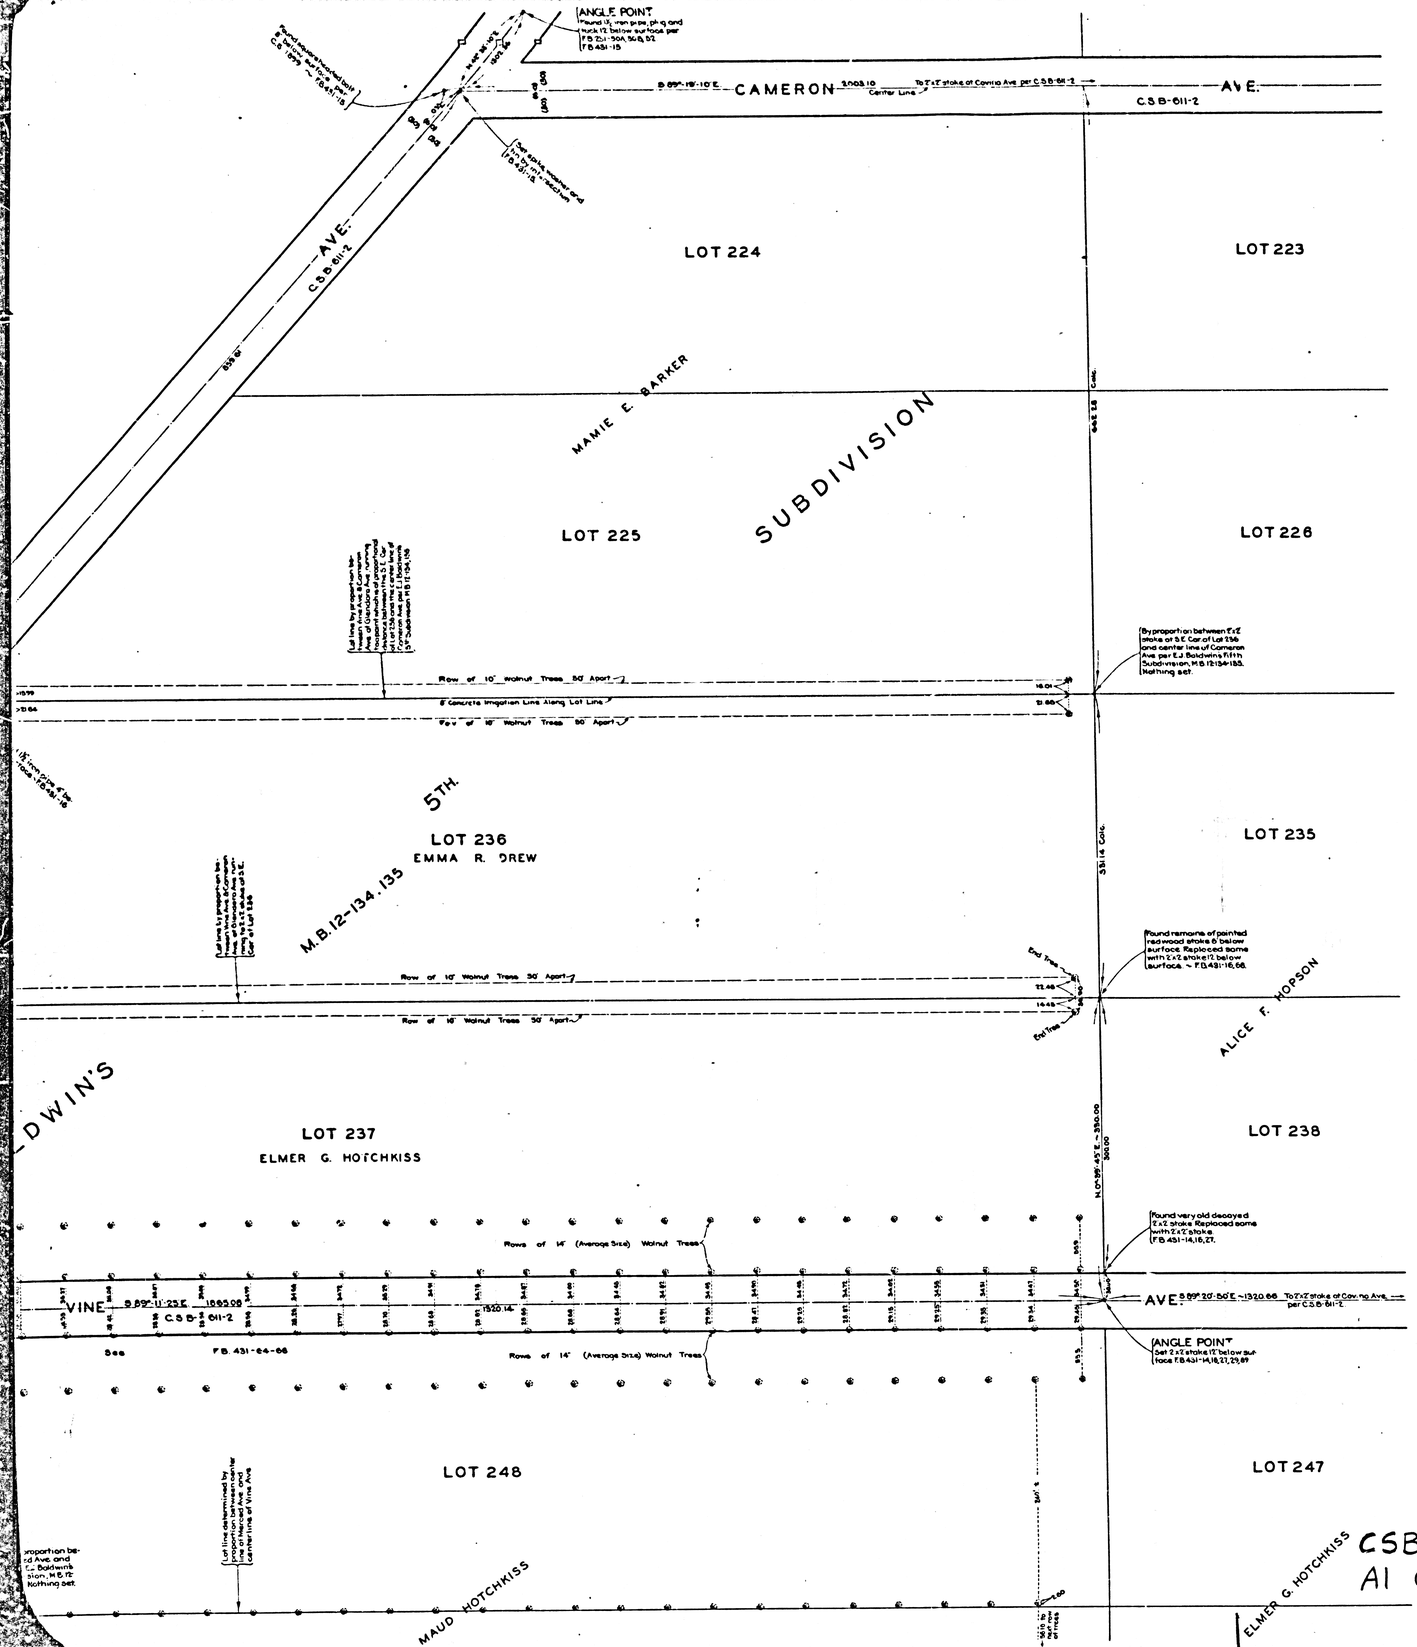

CSB-960
A1 OF A2

MAP OF

VINE AVENUE

FROM

GLENDORA AVENUE

TO

SOUTHEASTERLY CORNER OF LOT 237

E.J.BALDWIN'S 5TH. SUBDIVISION—M.B.12-134,135

COUNTY SURVEYORS MAP Nº B-960

SCALE:-1 INCH = 50 FT.

JOB NUMBER 7927

J.E.ROCKHOLD—COUNTY SURVEYOR

SURVEYED JAN.— NOV. 1930

SURVEYED UNDER INSTRUCTIONS OF THE BOARD OF SUPERVISORS PER ORDER DATED DECEMBER 24.1928

BEARINGS ARE BASED ON THE BEARING OF GLENDORA AVENUE PER C.S. B-611-2

F.B.431-13-16, 25-29, 64-68, 89

FIELD WORK BY M. HAYES, L.D. MOORE, K.R. McPHERSON

OFFICE WORK BY D.M. FINLEY, J.H. RICE

CHECKED BY.....K.R.M PHERSON

INDEX 47

COUNTY SURVEYOR'S MAP No B-960

COUNTY SURVEYOR'S MAP No B-960

COUNTY SURVEYOR'S MAP No 8-960

COUNTY SURVEYOR'S MAP No 8-960