


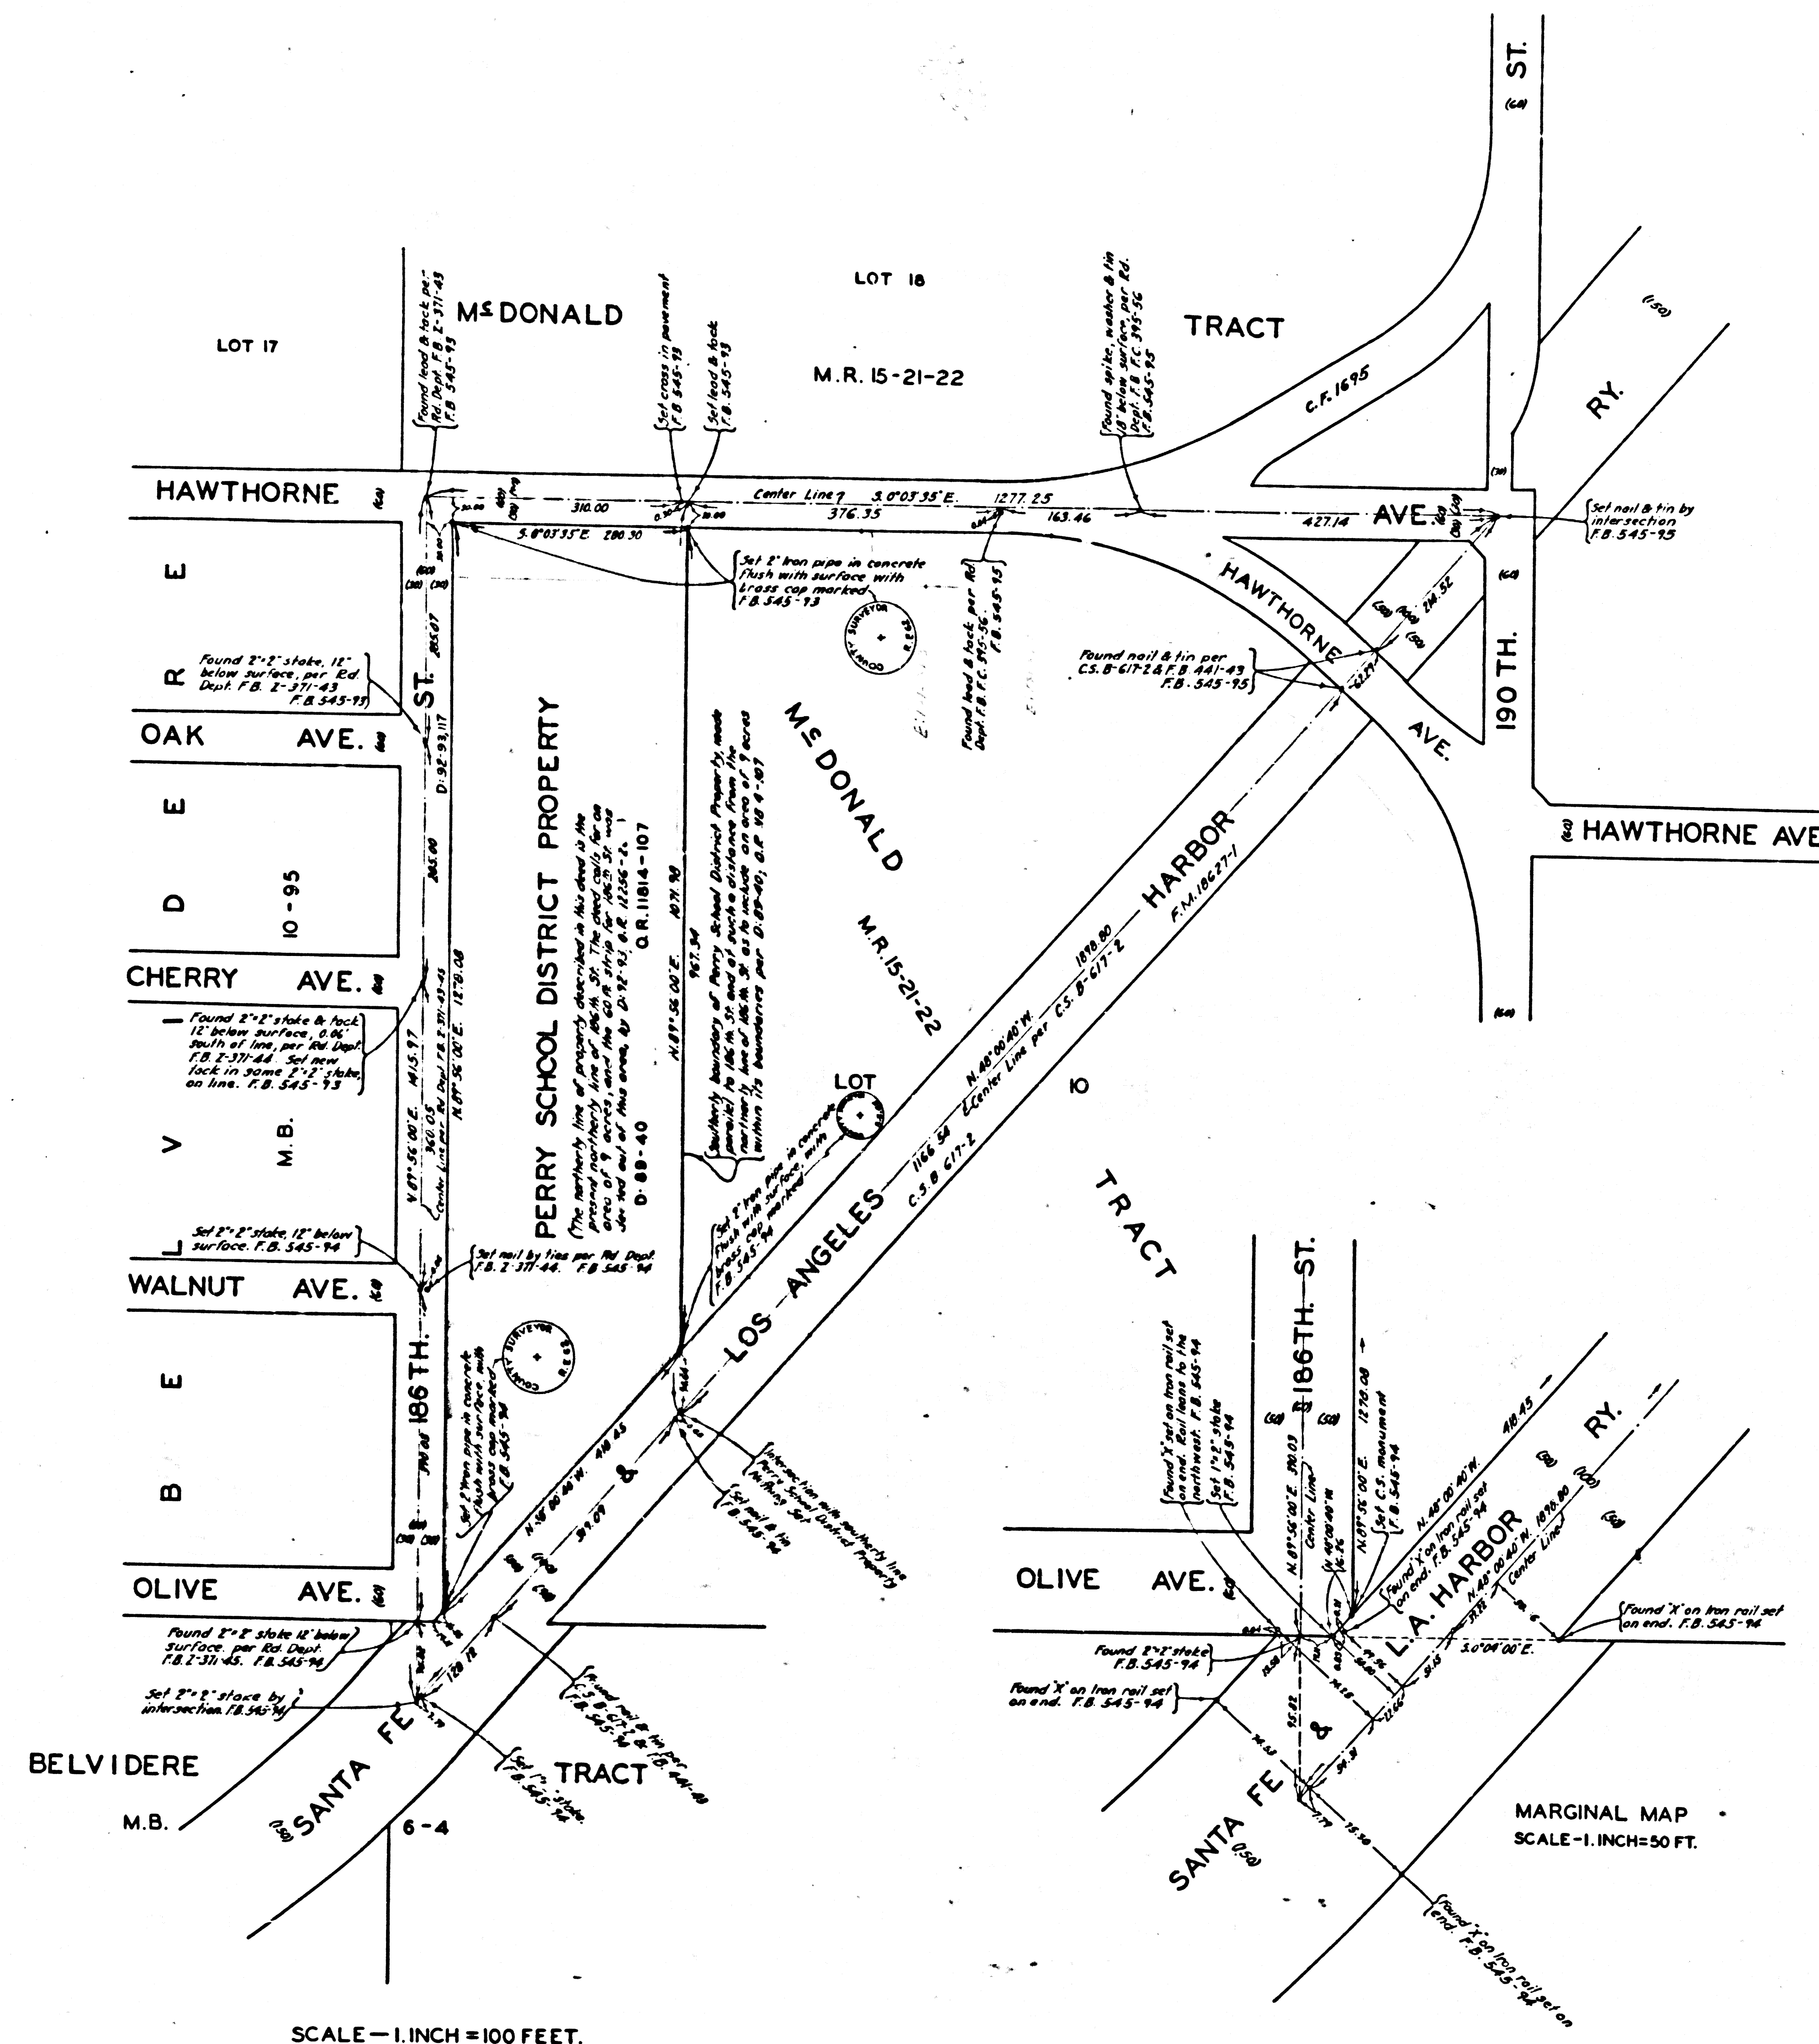

MAP OF
PERRY SCHOOL DISTRICT LOT
BEING A
PORTION OF LOT 10, MCDONALD TRACT

M.R. 15-21-22
COUNTY SURVEYORS MAP NO. B-978
SCALES - AS SHOWN.

JOB NUMBER 8081.
J.E. ROCKHOLD - COUNTY SURVEYOR
SURVEYED - NOVEMBER 1934.
SURVEYED UNDER INSTRUCTIONS OF THE
BOARD OF SUPERVISORS PER ORDER DATED
OCTOBER 22, 1934.
BEARINGS ARE BASED ON THE BEARING OF
SANTA FE & LOS ANGELES HARBOR RAILWAY
PER C.S. B-817-2.
F.B. 545-91-95.
FIELD WORK BY.....L.D. MOORE
OFFICE WORK BY.....K.R.M. PHERSON.
F.A. WOOD.
CHECKED BY.....W.H. BLACKMER.


INDEX 25

Note: "El Monte School" is the name selected for the
school to be erected on this site per letter 2-11-35
from Chas. Perry School Dist.

CSB - 978
A1 OF A2

COUNTY SURVEYORS MAP NO. B-978

100

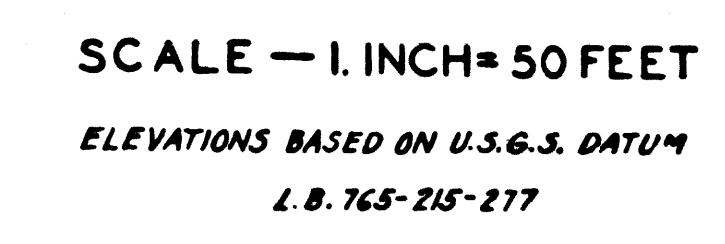

CSB - 978
A2 OF A2

