

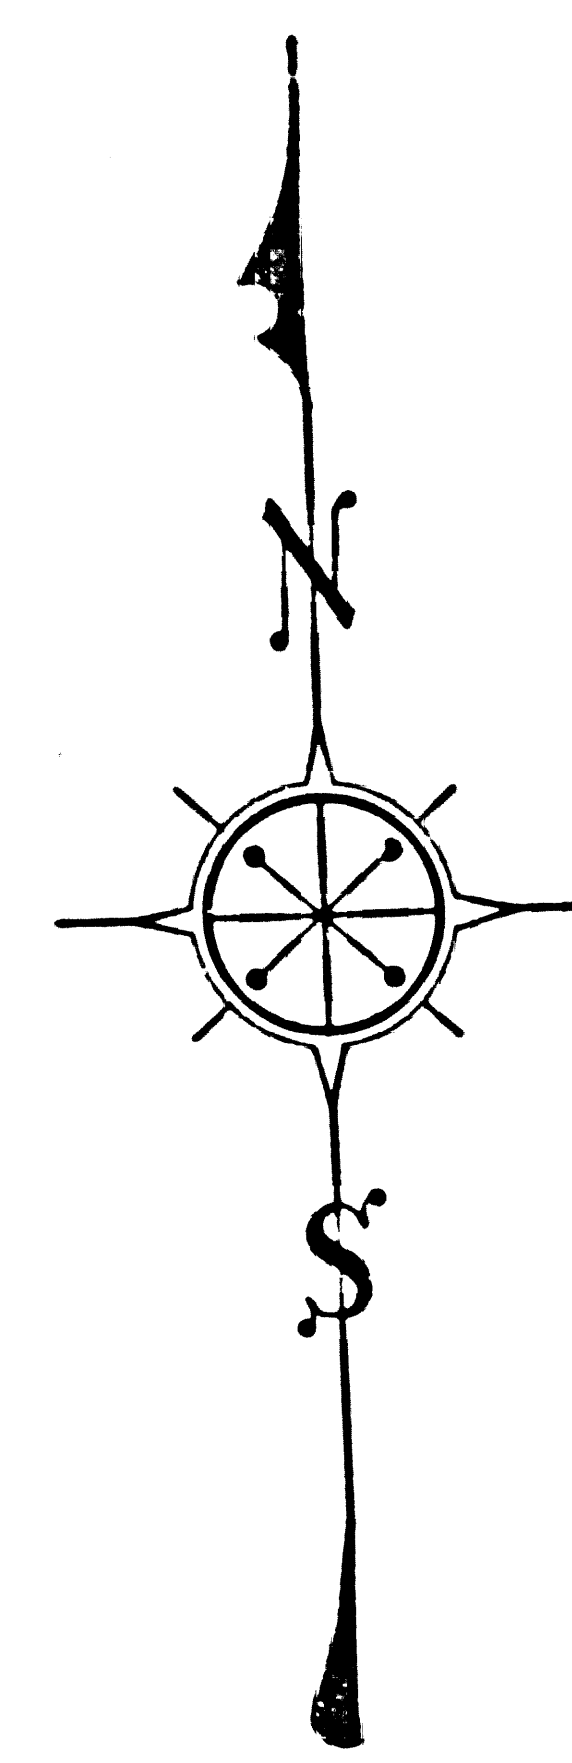


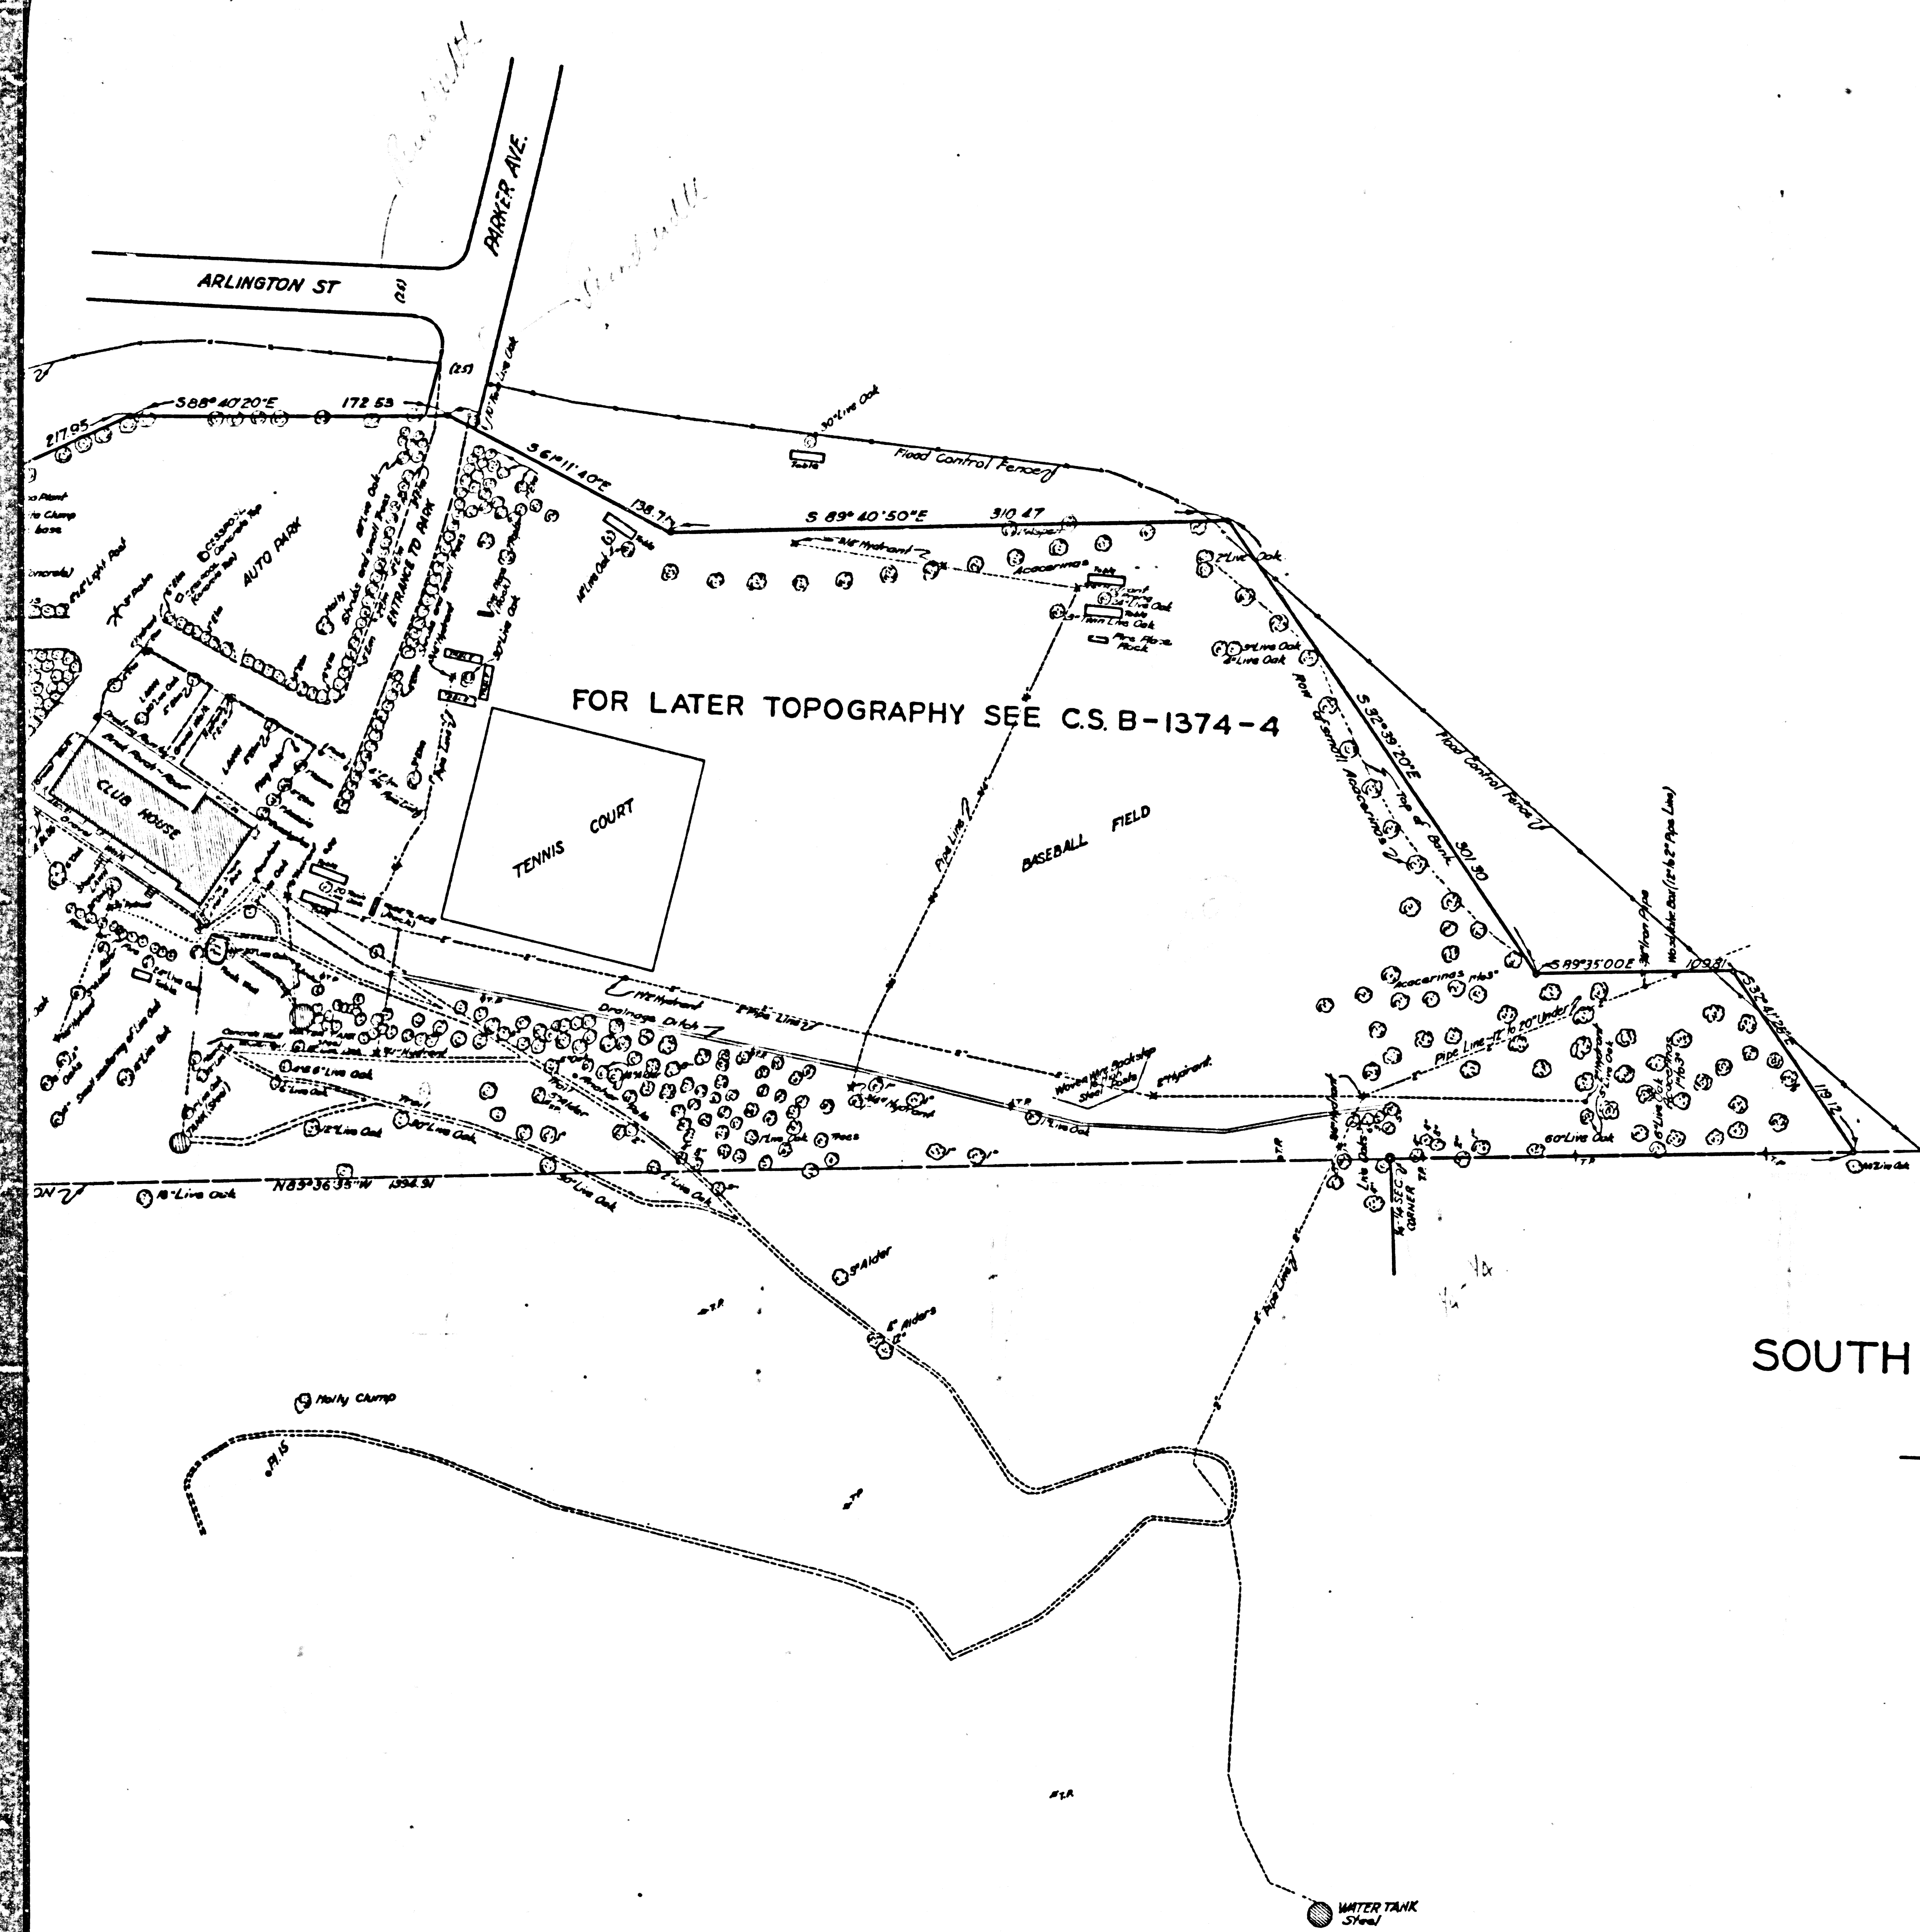

TOPOGRAPHIC MAP OF
VAL VERDE PARK
BEING A PORTION OF THE
SOUTH HALF SECTION 9-T.4N.-R.17W.S.B.M.
AND
TRACT N^o 5317-M.B.108-1-5
COUNTY SURVEYORS MAP N^o B-991
SHEET NO. 1 OF 5 SHEETS
SCALE-AS SHOWN

JOB NUMBER 7916
J.E. ROCKHOLD - COUNTY SURVEYOR
SURVEYED - JANUARY 1934
BEARINGS ARE BASED ON THE BEARING OF
SOUTH LINE TRACT NO. 5317-M.B. 108-5
PLANE TABLE SURVEY
FIELD WORK BY F.C. HOWARD
OFFICE WORK BY W.J. LUCAS
CHECKED BY K.R. M'PHERSON

NOTE - FOR PROPERTY LINE SURVED SEE C.S. B-1374-3

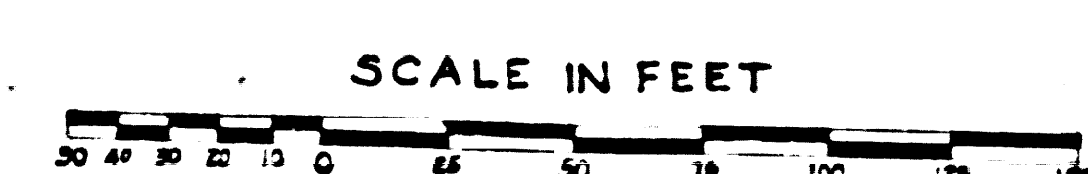


NOTE - THIS MAP SUPERSEDED BY C.S. B-1374-4

CSB-991-1
A1 OF A2


SHEET 1 OF 2 SHEETS

SHEET 1 OF 2 SHEETS
CONULA SURVEYORS MAP NO. B-991

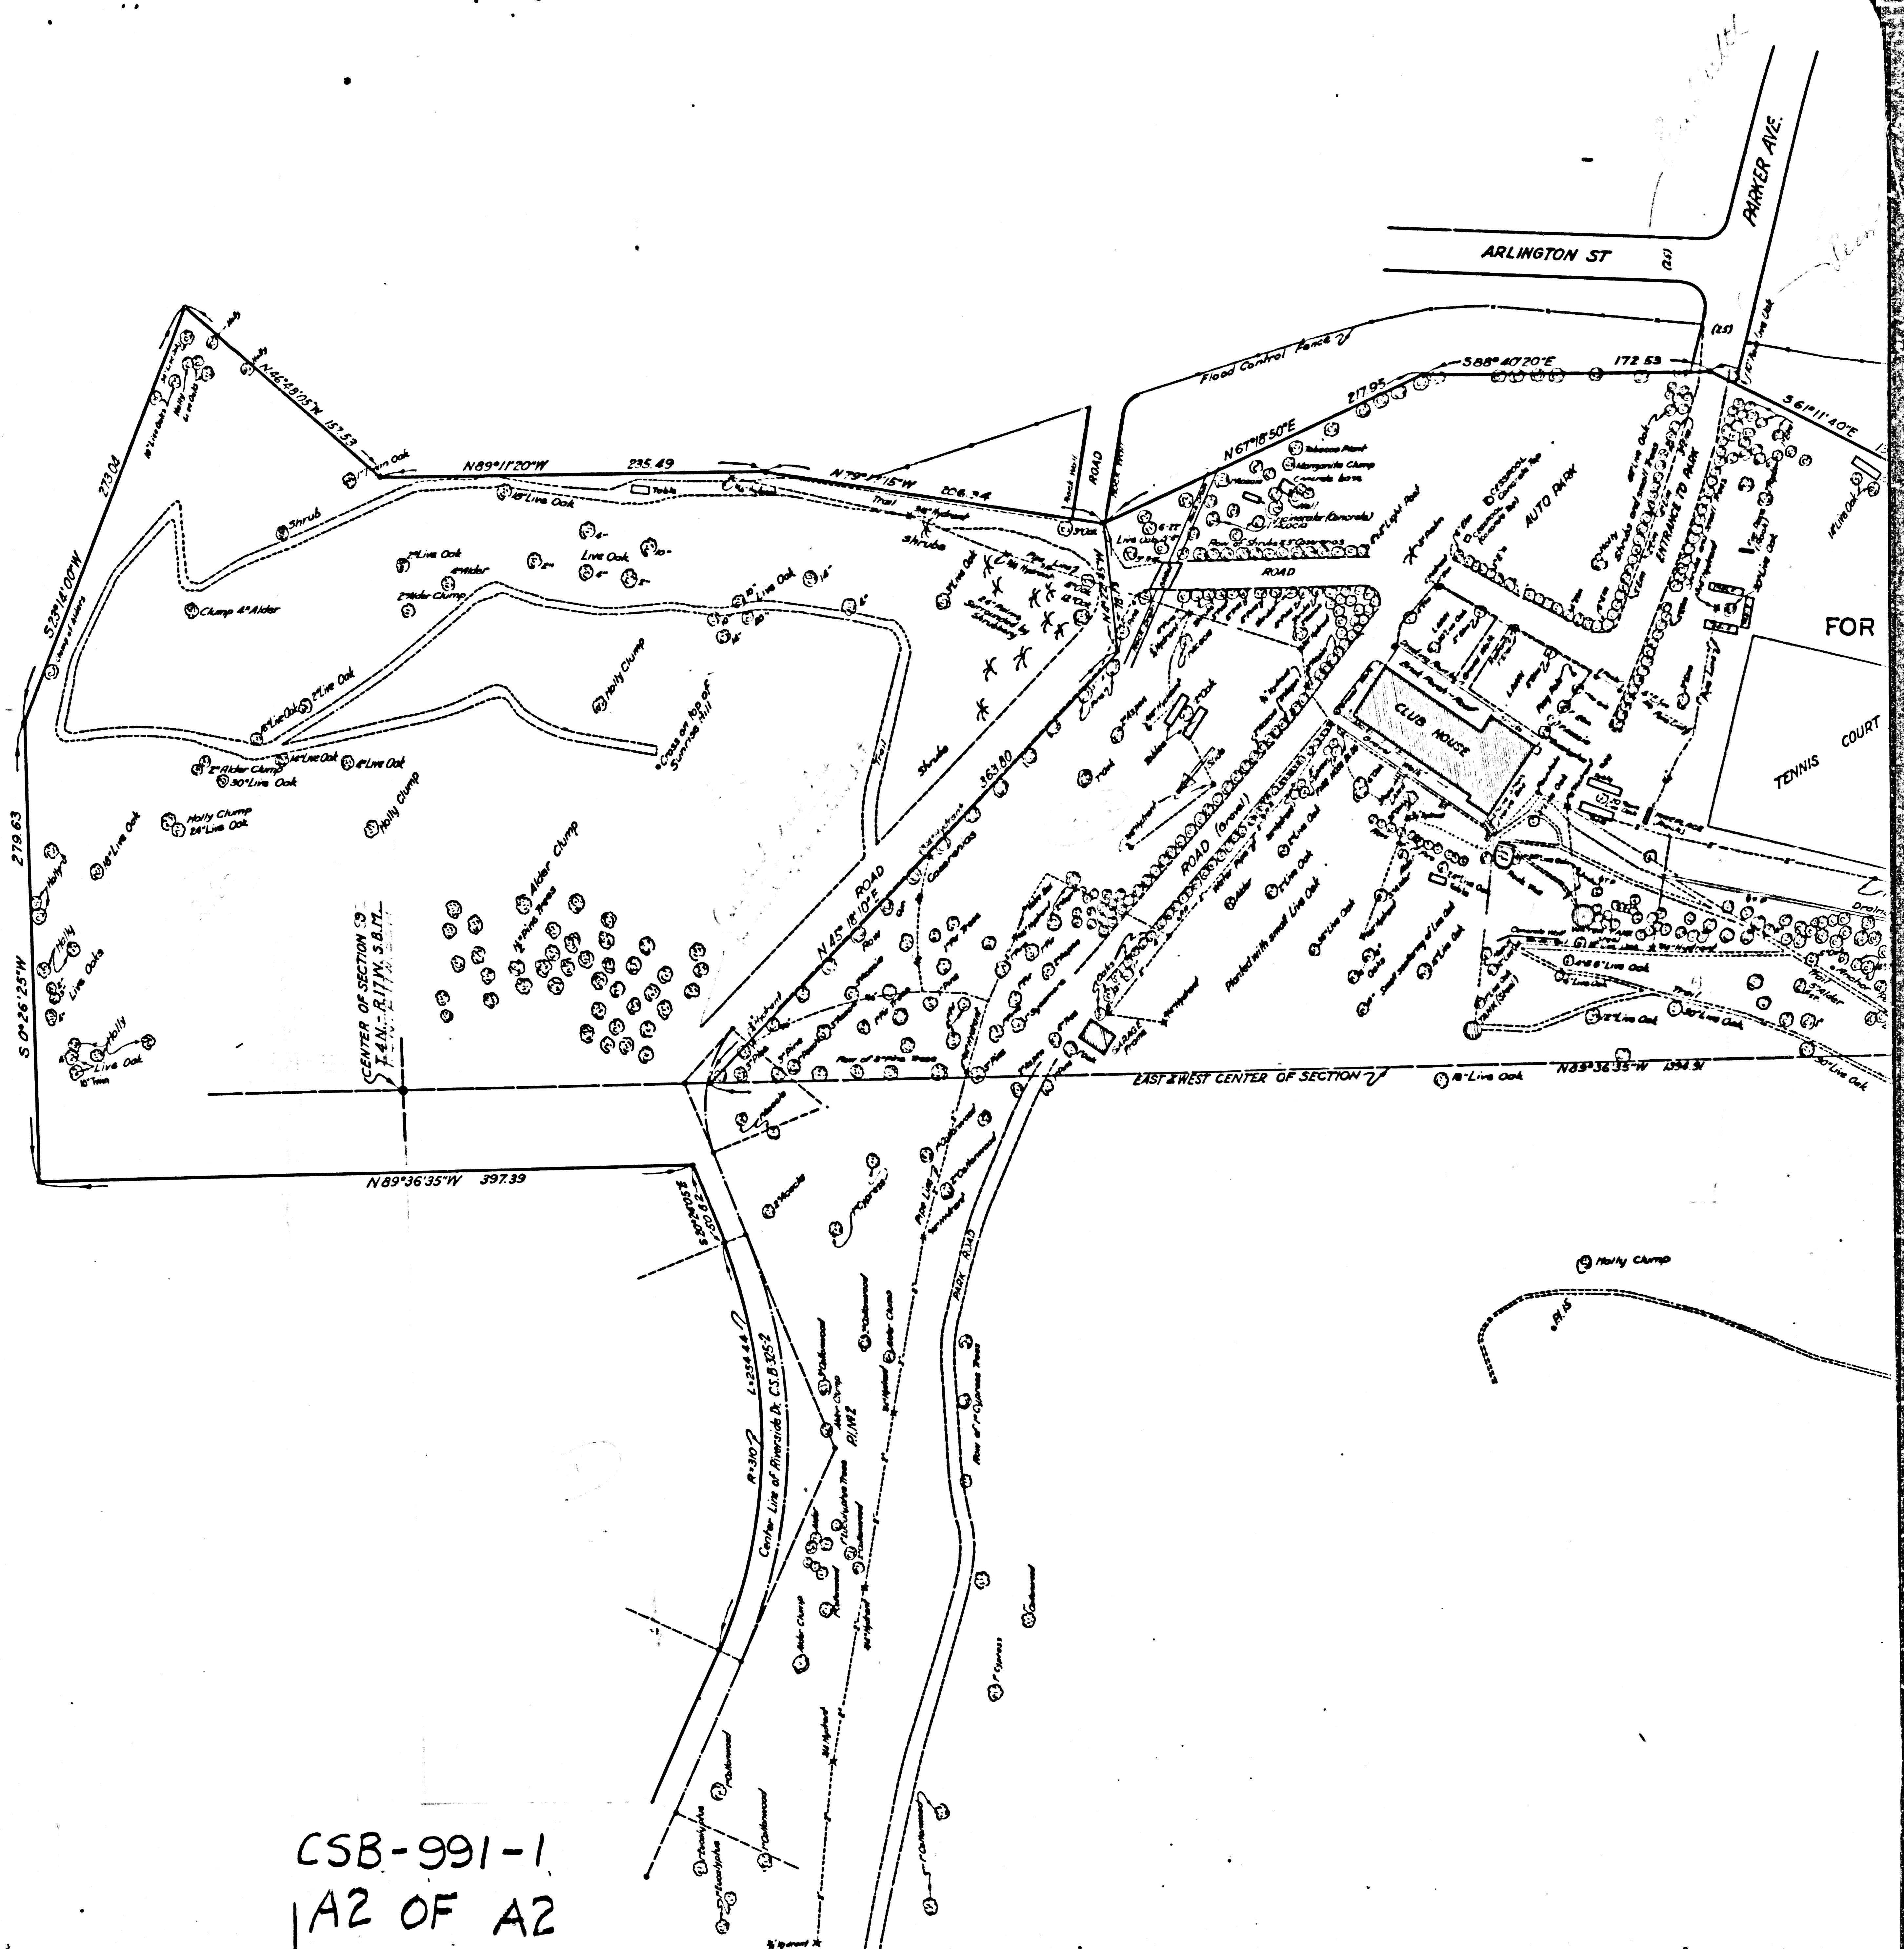

CSB-991-1
A2 OF A2