
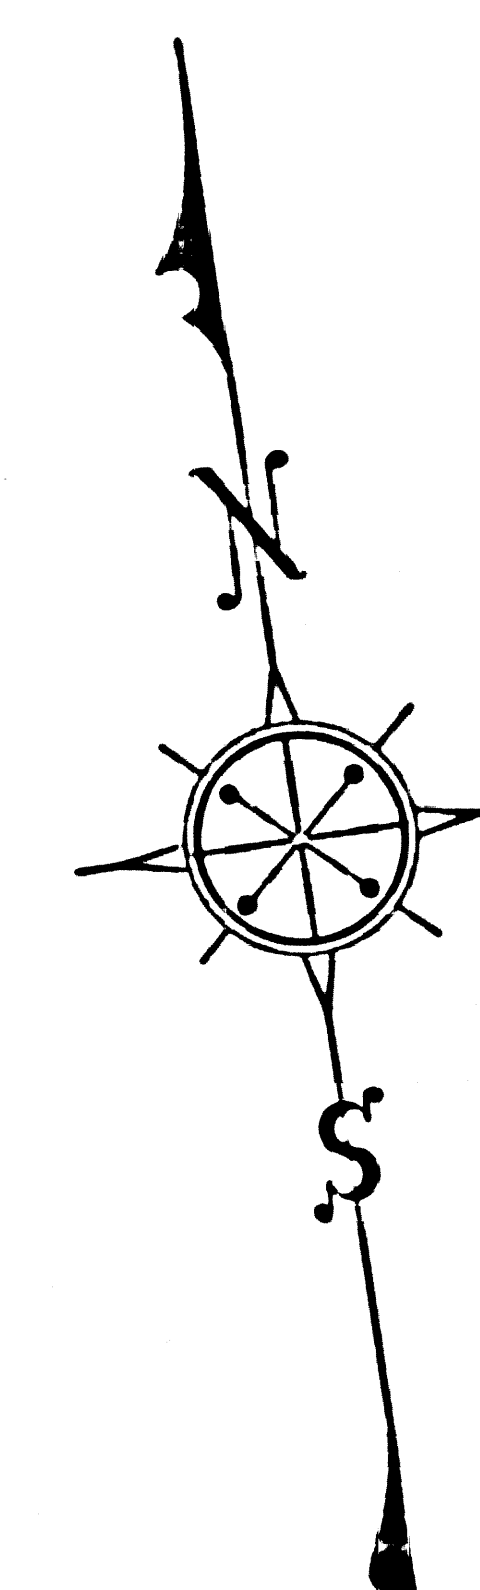


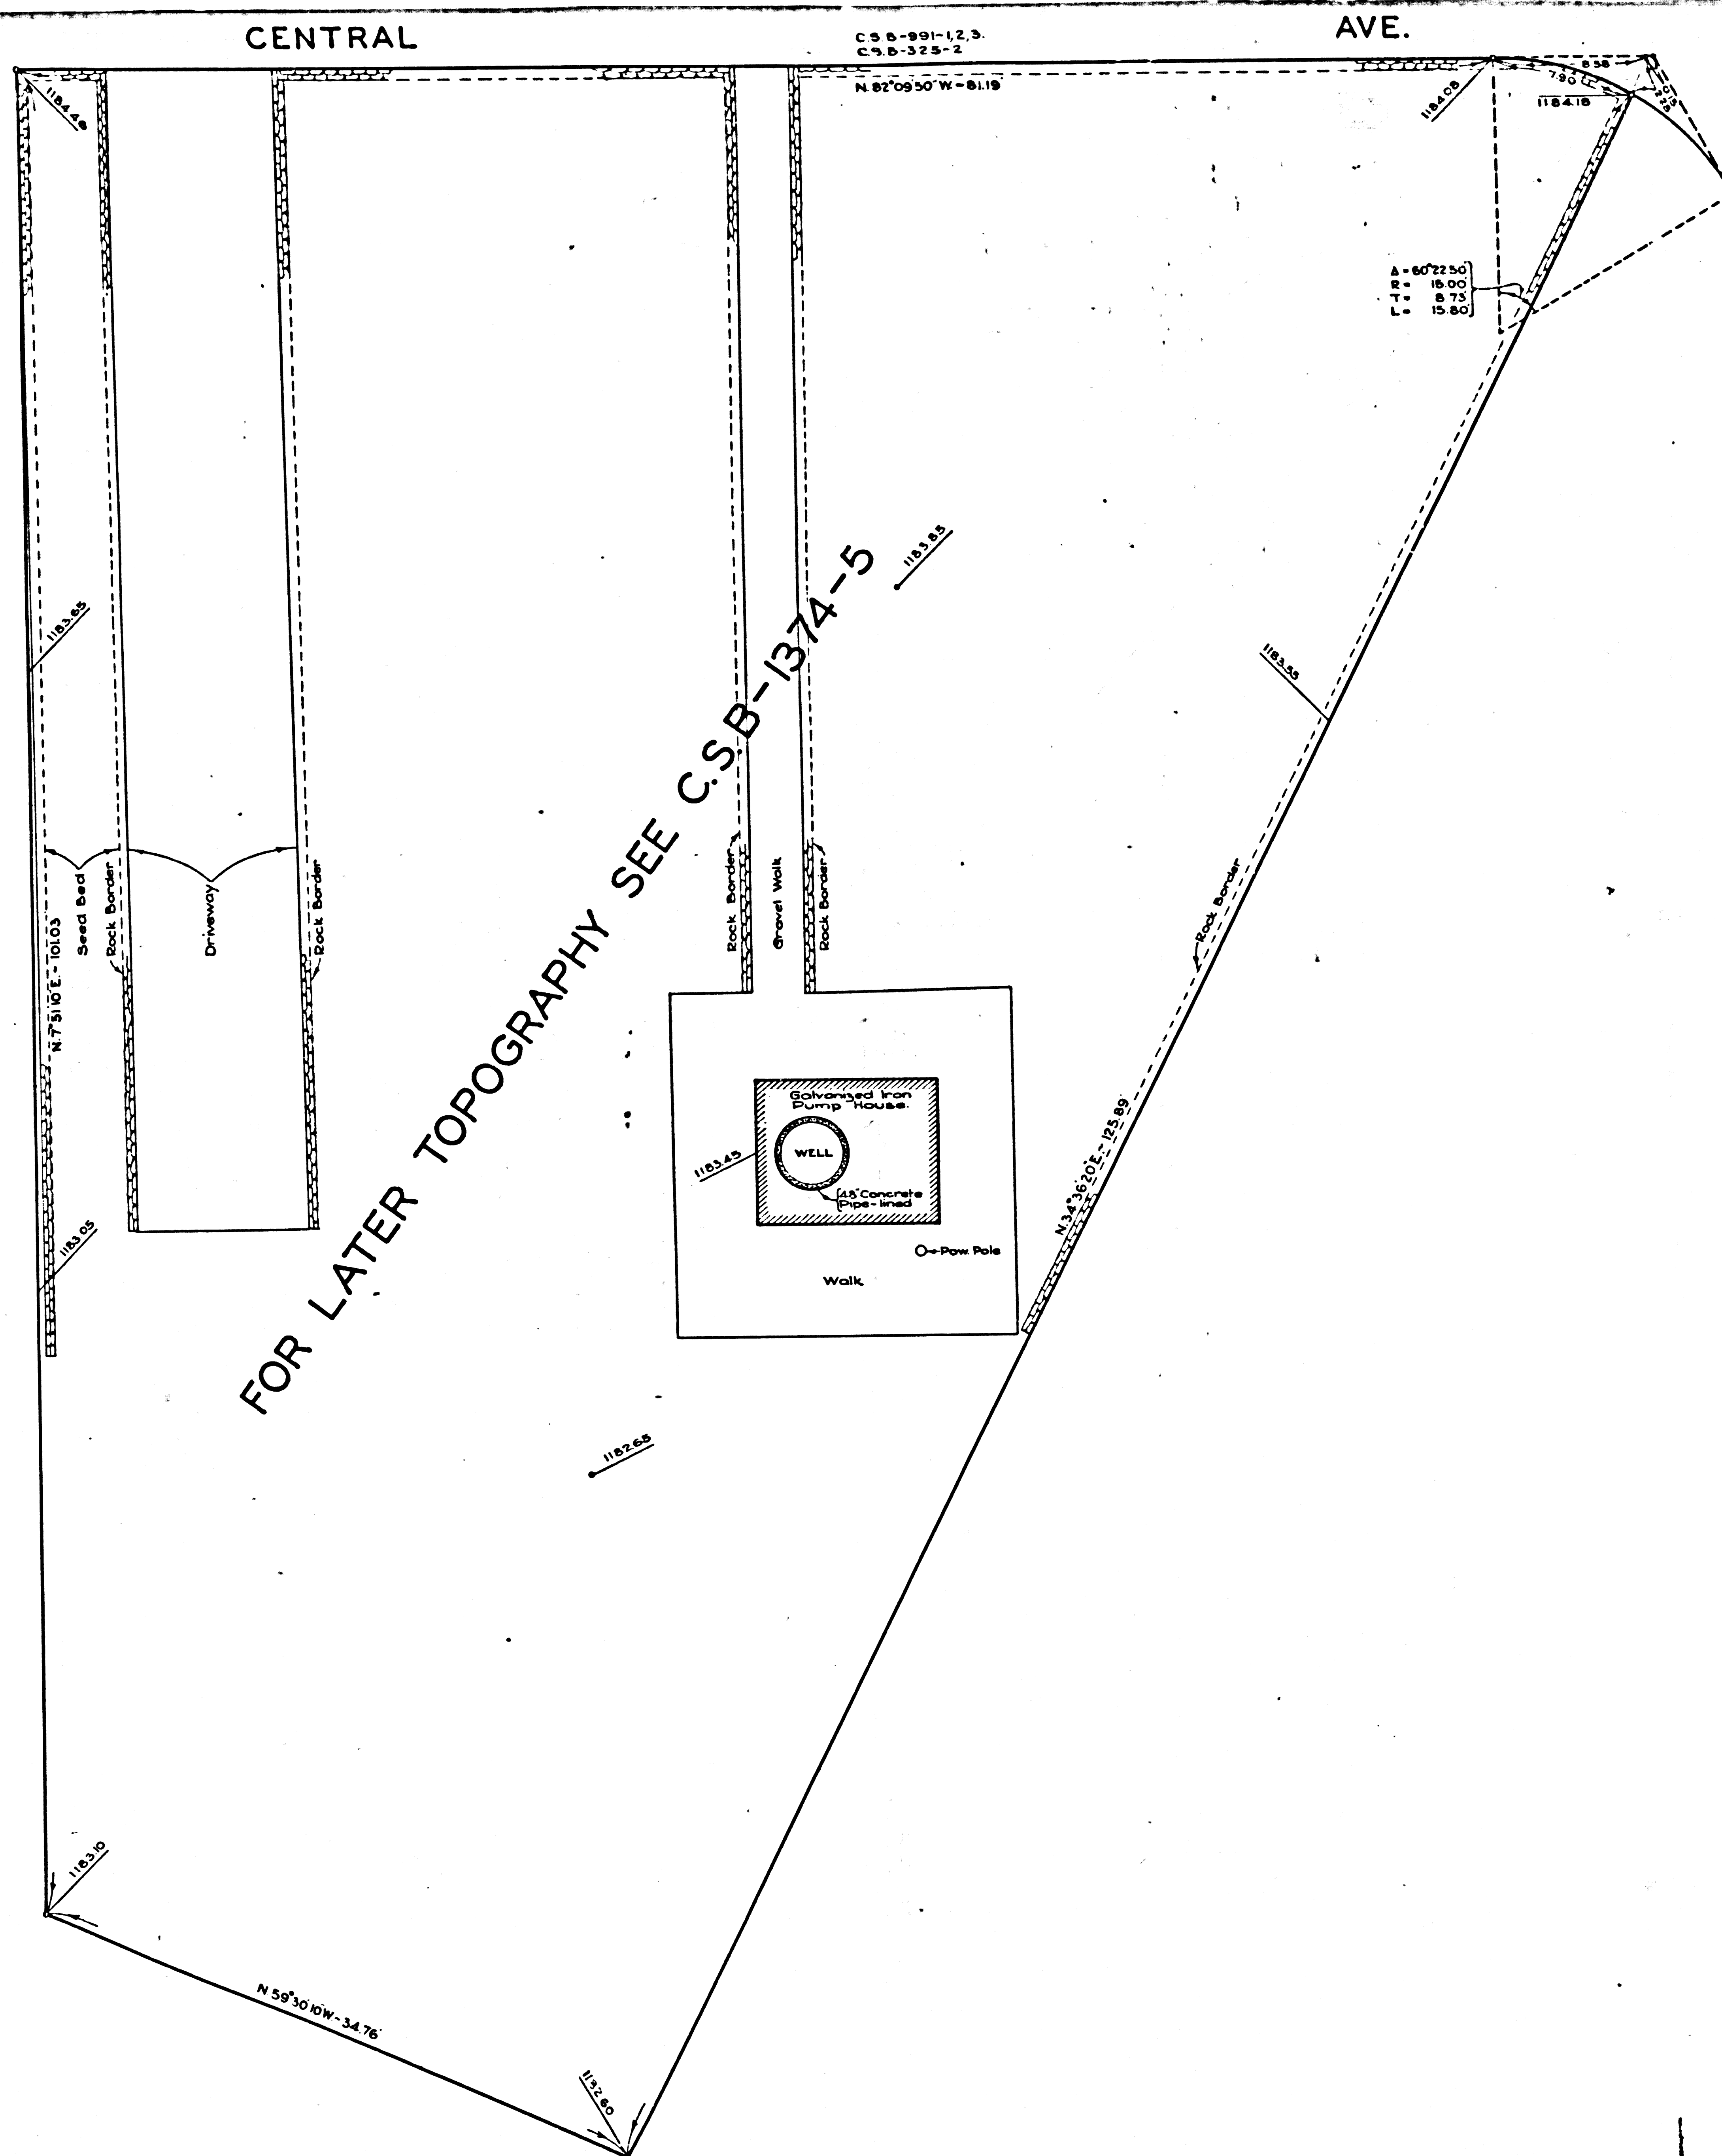

TOPOGRAPHIC MAP OF
VAL VERDE PARK
 BEING
LOT 186, TRACT N^o 8672, M.B. 104-5-6
 COUNTY SURVEYORS MAP N^o B-991
 SHEET N^o 4 OF 5 SHEETS
 SCALE AS SHOWN

JOB NUMBER 7918

J.E. ROCKHOLD - COUNTY SURVEYOR
 SURVEYED JANUARY 1934.

BEARINGS ARE BASED ON THE BEARING OF
 CENTRAL AVENUE PER C.S.B-325-2.

F.B. 327-218. L.B. 744-182-183.

FIELD WORK BY... E.C. HOWARD
 OFFICE WORK BY R.W. WALLISTER
 CHECKED BY... D.M. FINLEY

FOR PROPERTY LINE SURVEY SEE C.S.B-325-2.

~ SCALE IN FEET ~
 0 5 10 15 20

NOTE - THIS MAP SUPERSEDED BY C.S.B-1374-5

CSB-991-4
 A1 OF A1