


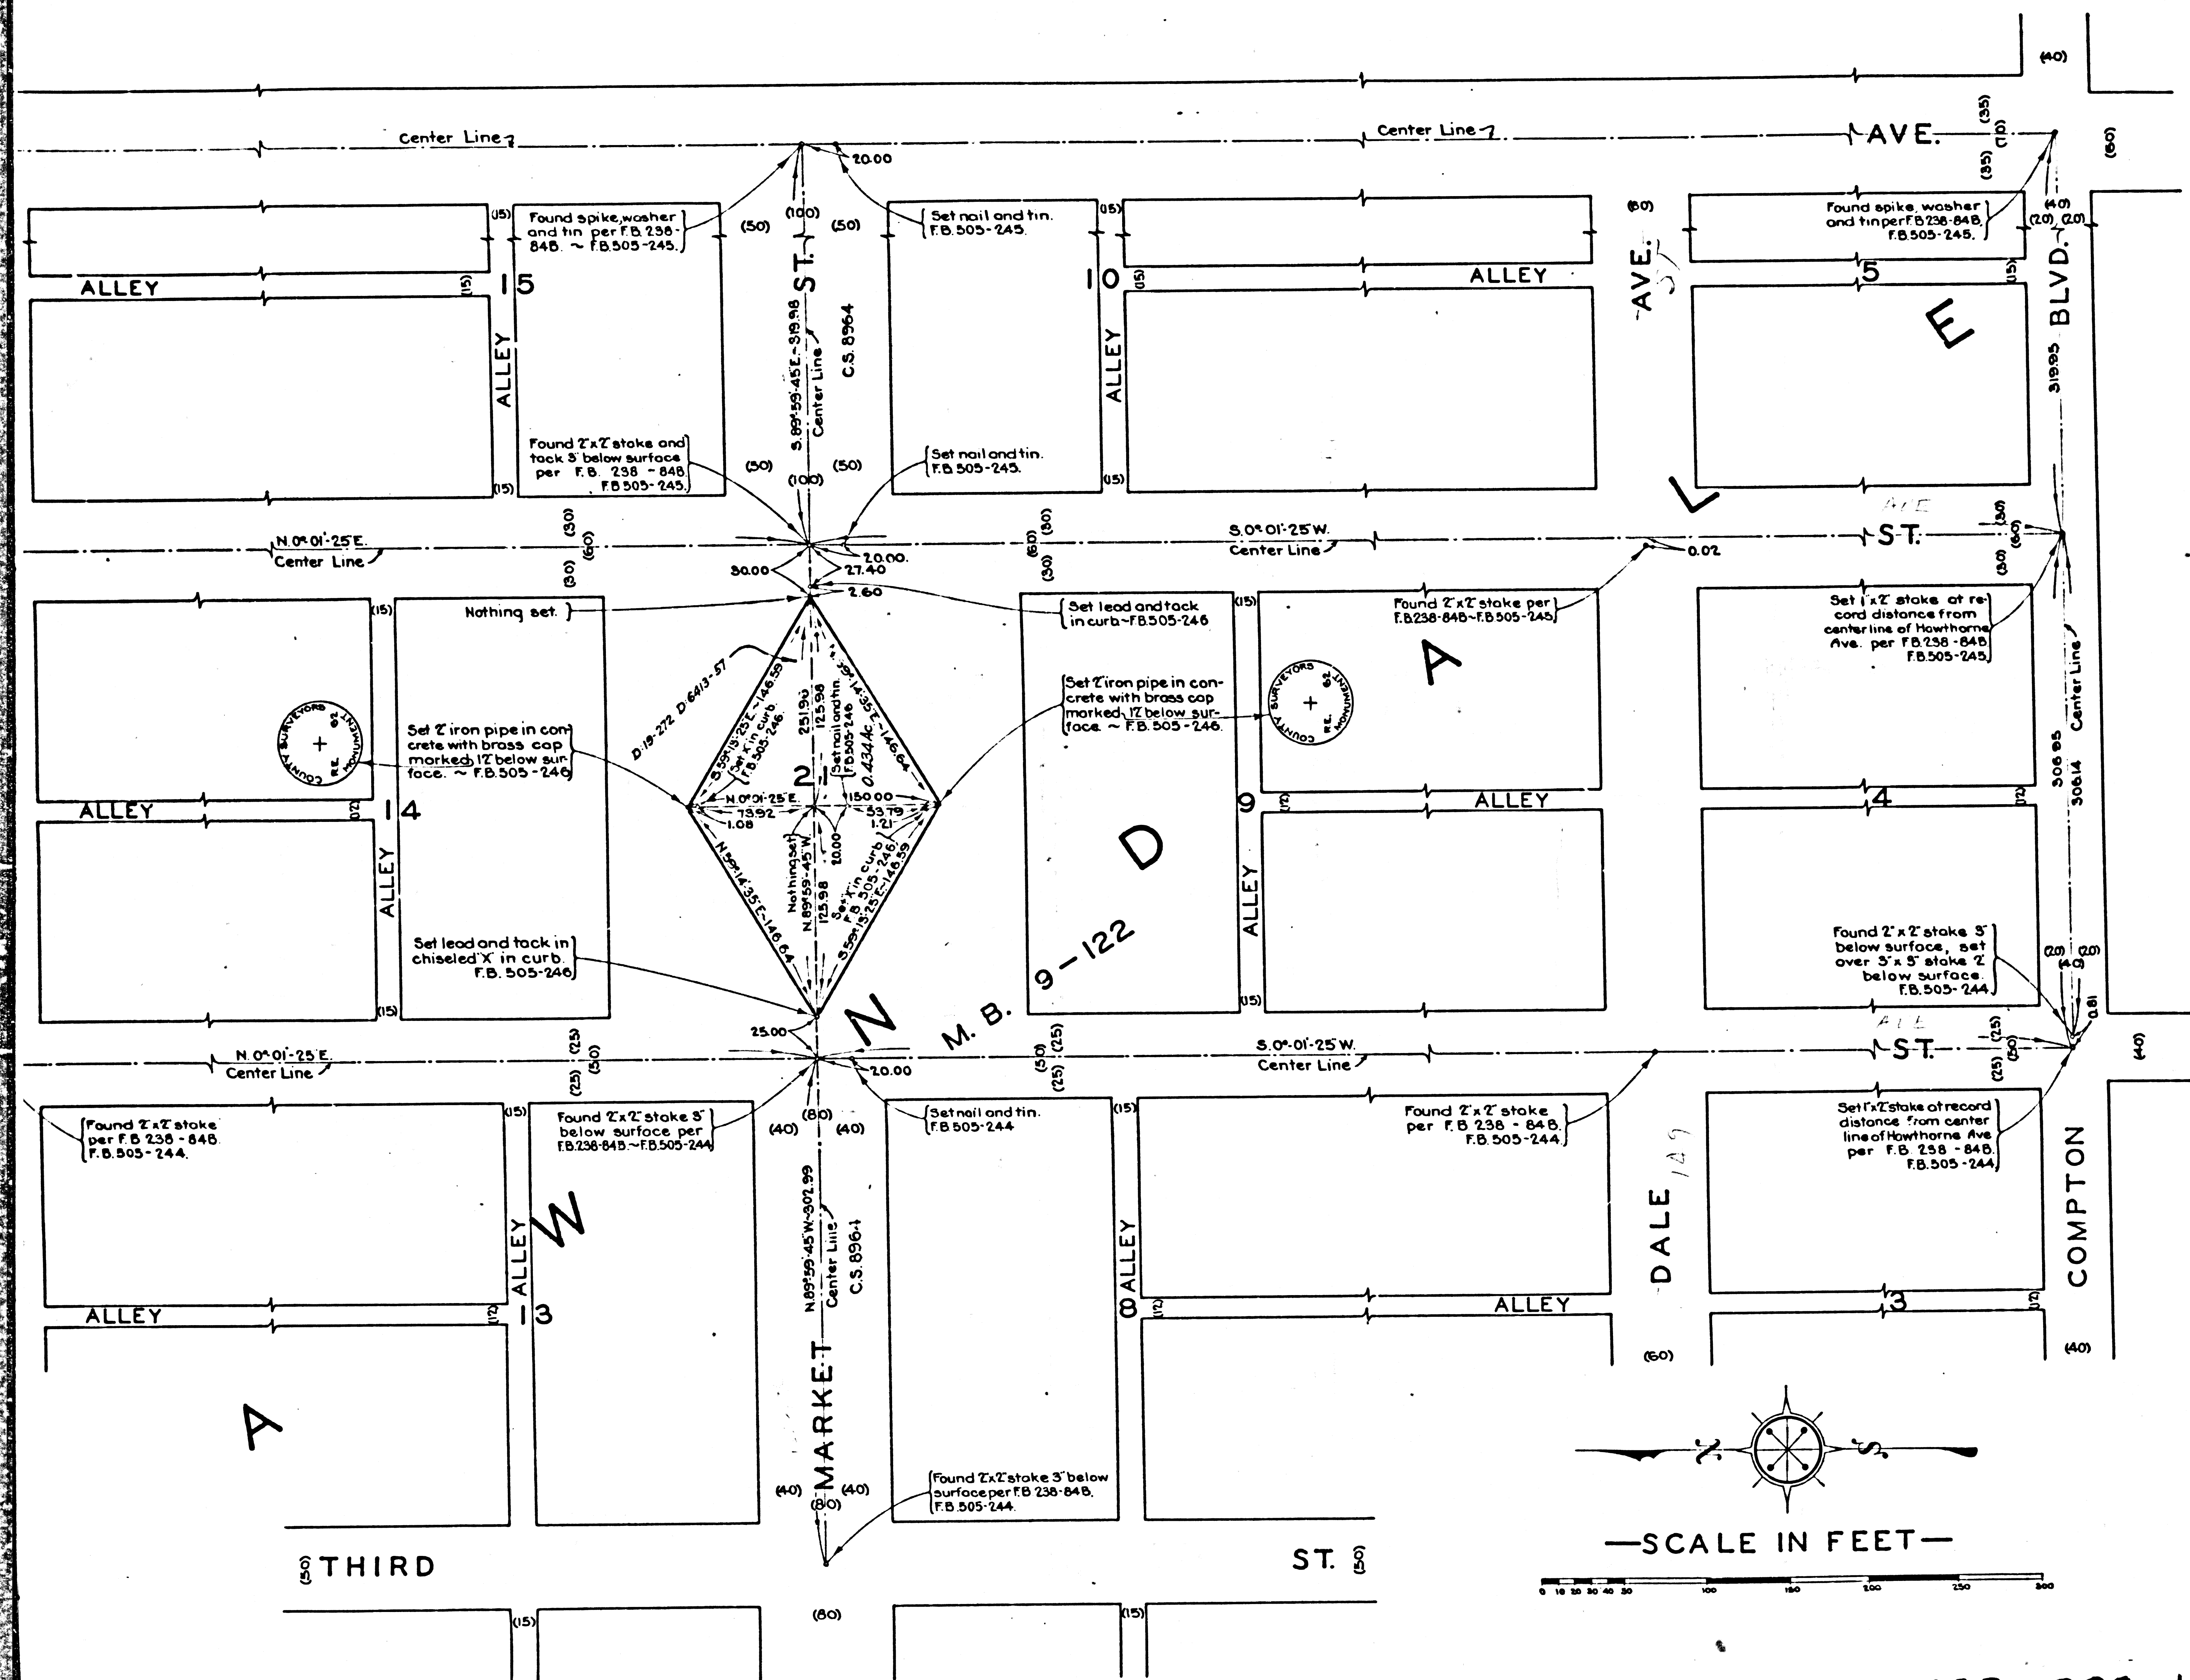

MAP OF
LAWNDALE PARK
BEING
BLOCK 21, LAWNDALE-M.B. 9-122

COUNTY SURVEYORS MAP N^o B-993
SHEET 1 OF 2 SHEETS
SCALE AS SHOWN

JOB NUMBER 8035

J.E. ROCKHOLD - COUNTY SURVEYOR
SURVEYED - JANUARY 1934

BEARINGS ARE BASED ON THE BEARING OF
MARKET STREET AS SHOWN ON C.58964

F.B. 505-243-248

FIELD WORK BY.....L.D. MOORE
OFFICE WORK BY.....J.H. RICE
CHECKED BY.....A.H. DREW

INDEX 25



Acres Added 10-30-53 C.E.D.

Name established by Board Order N.M.B. 403-67 E:158-297

CSB-993-1
A1 OF A2

FIRST

STREET

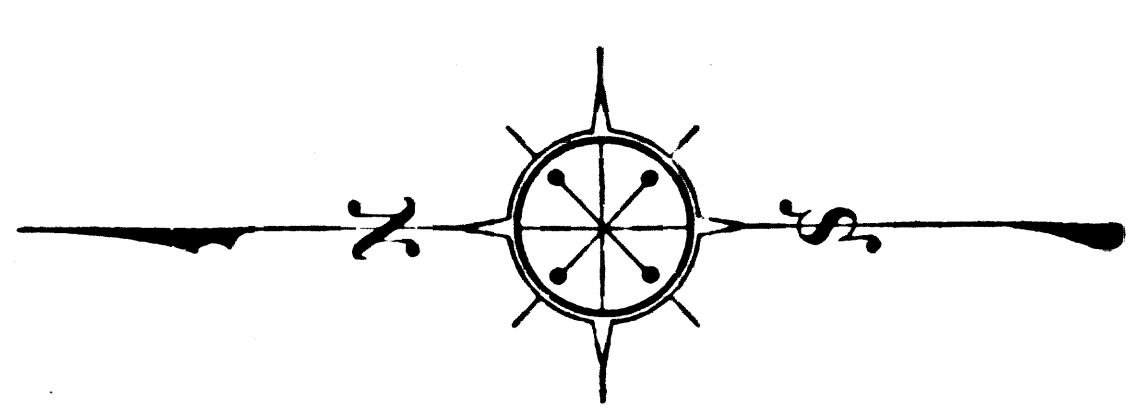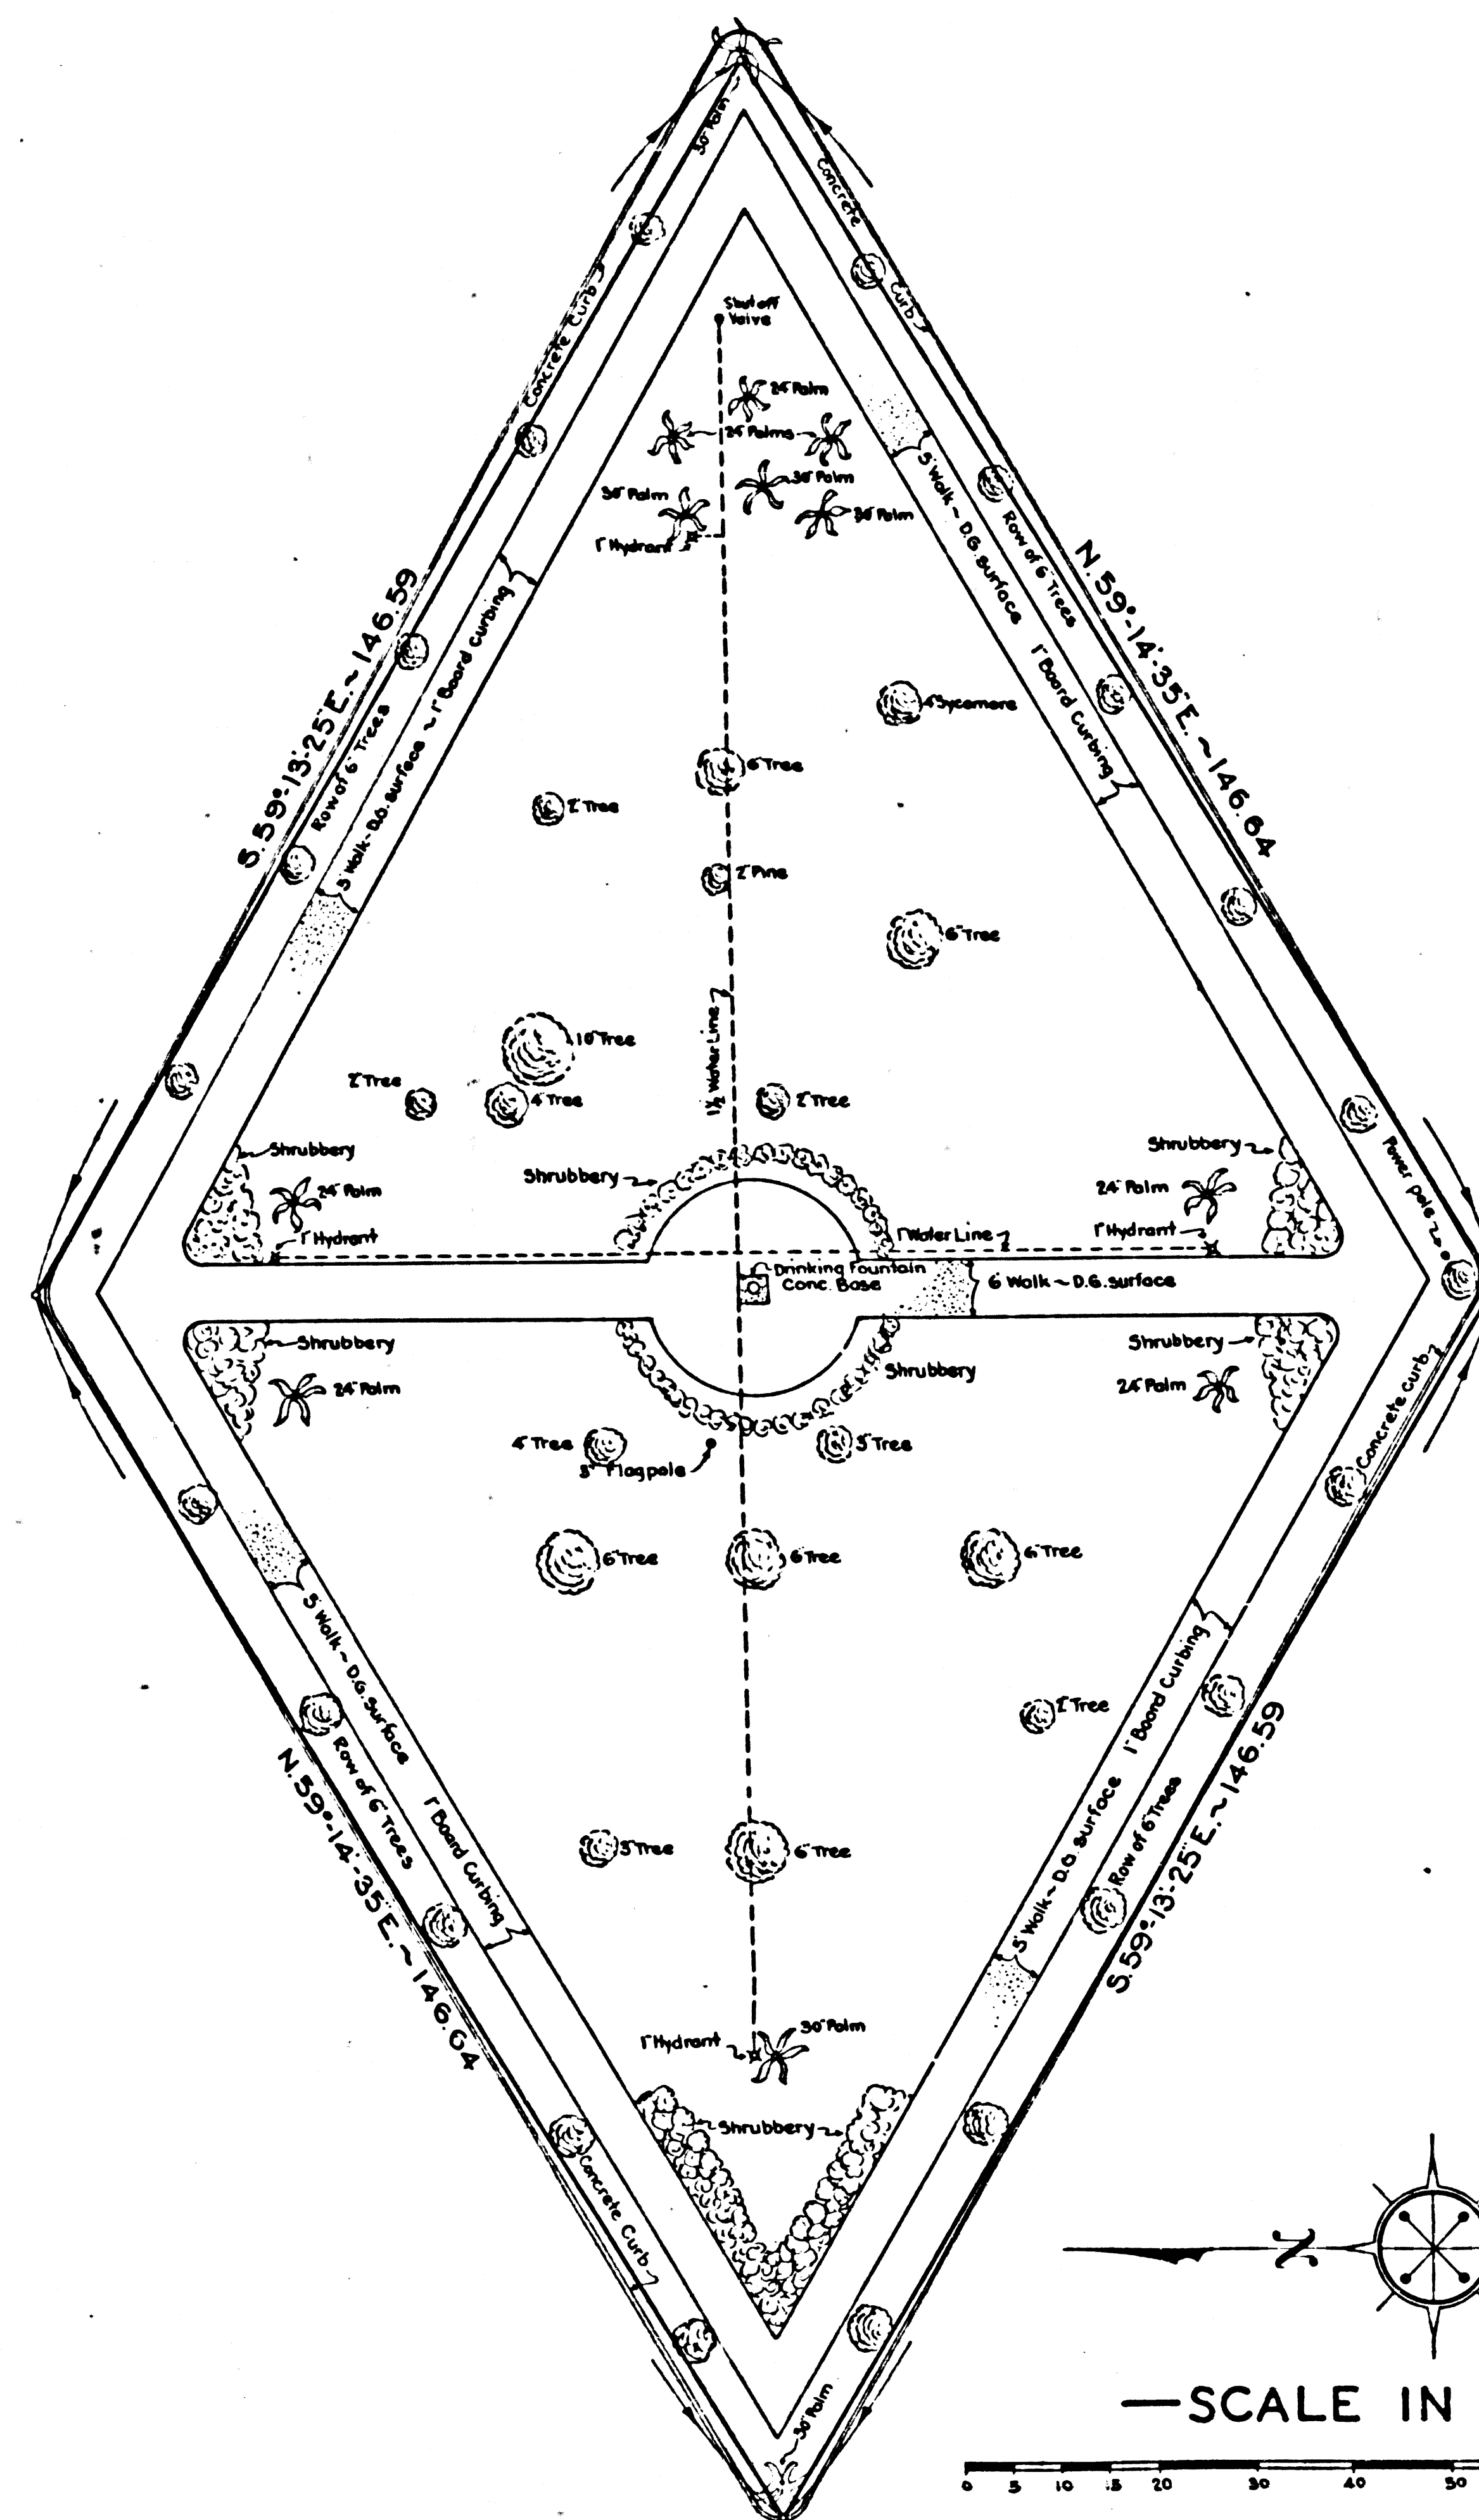


FOR LATER SURVEY SEE SHEET 2
FOR LATER TOPOGRAPHY SEE C.S.B-2505

SECOND

STREET

CSB-993-1
A2 OF A2

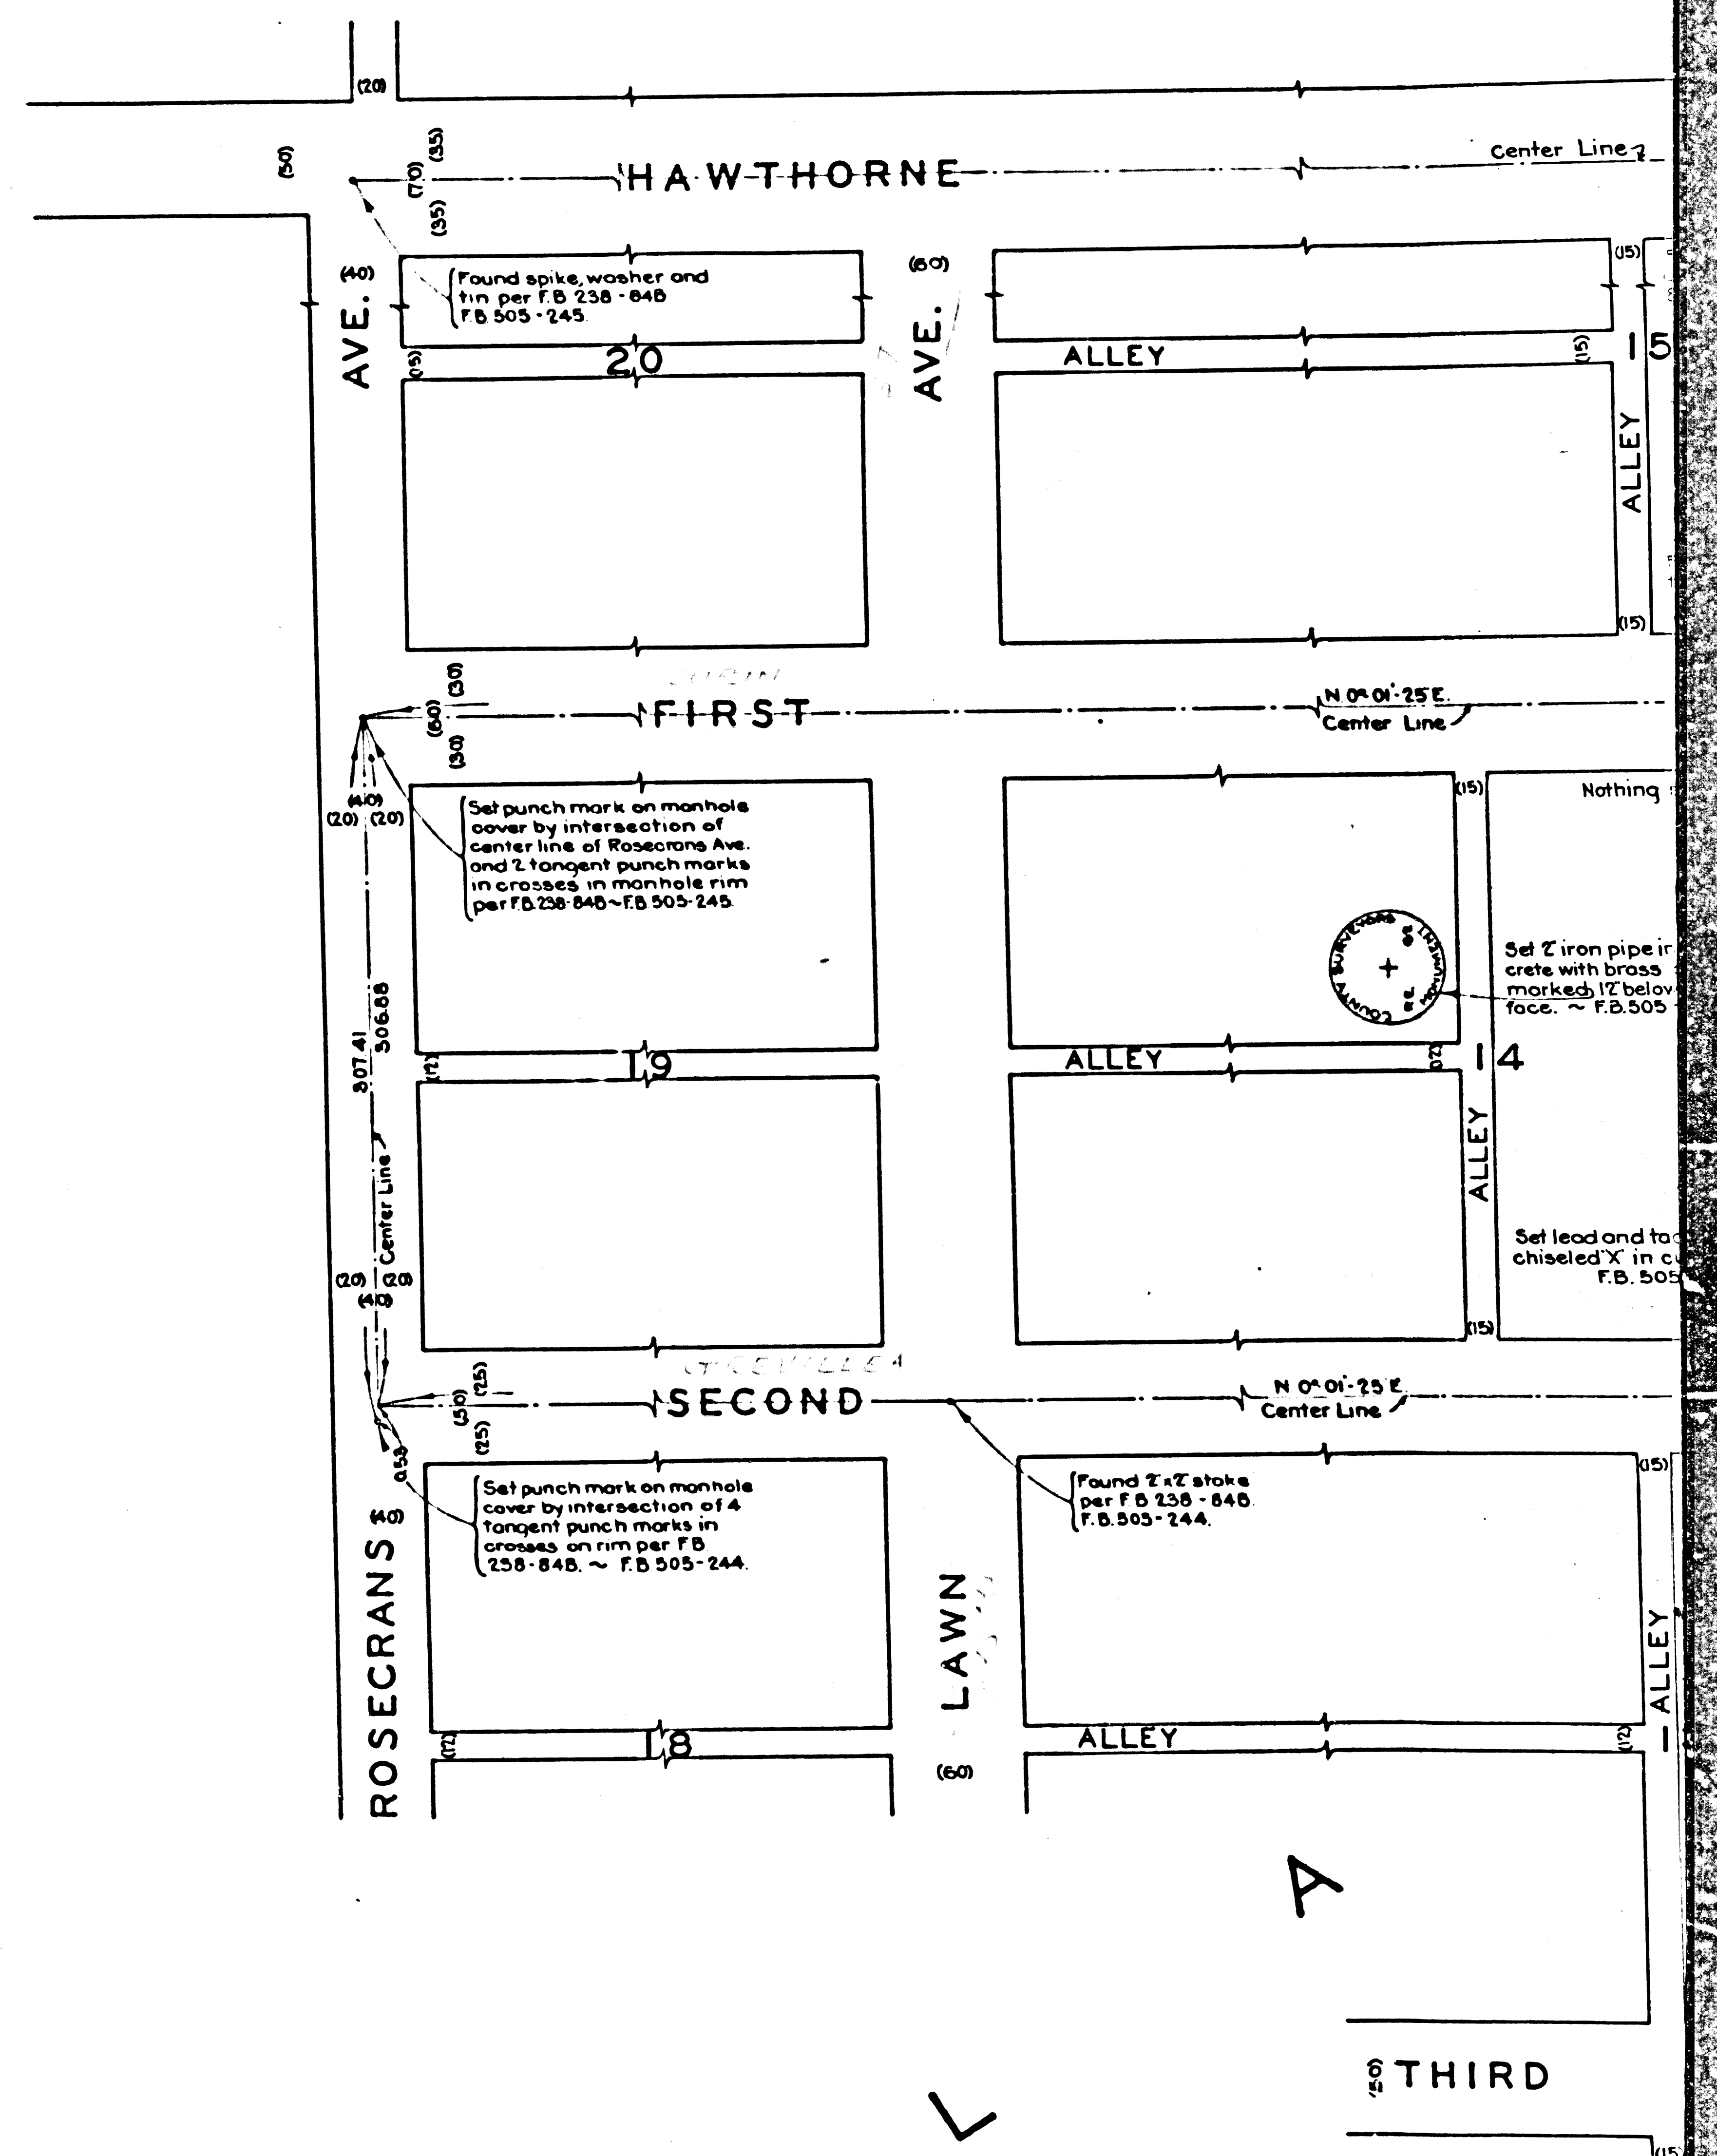

A

L