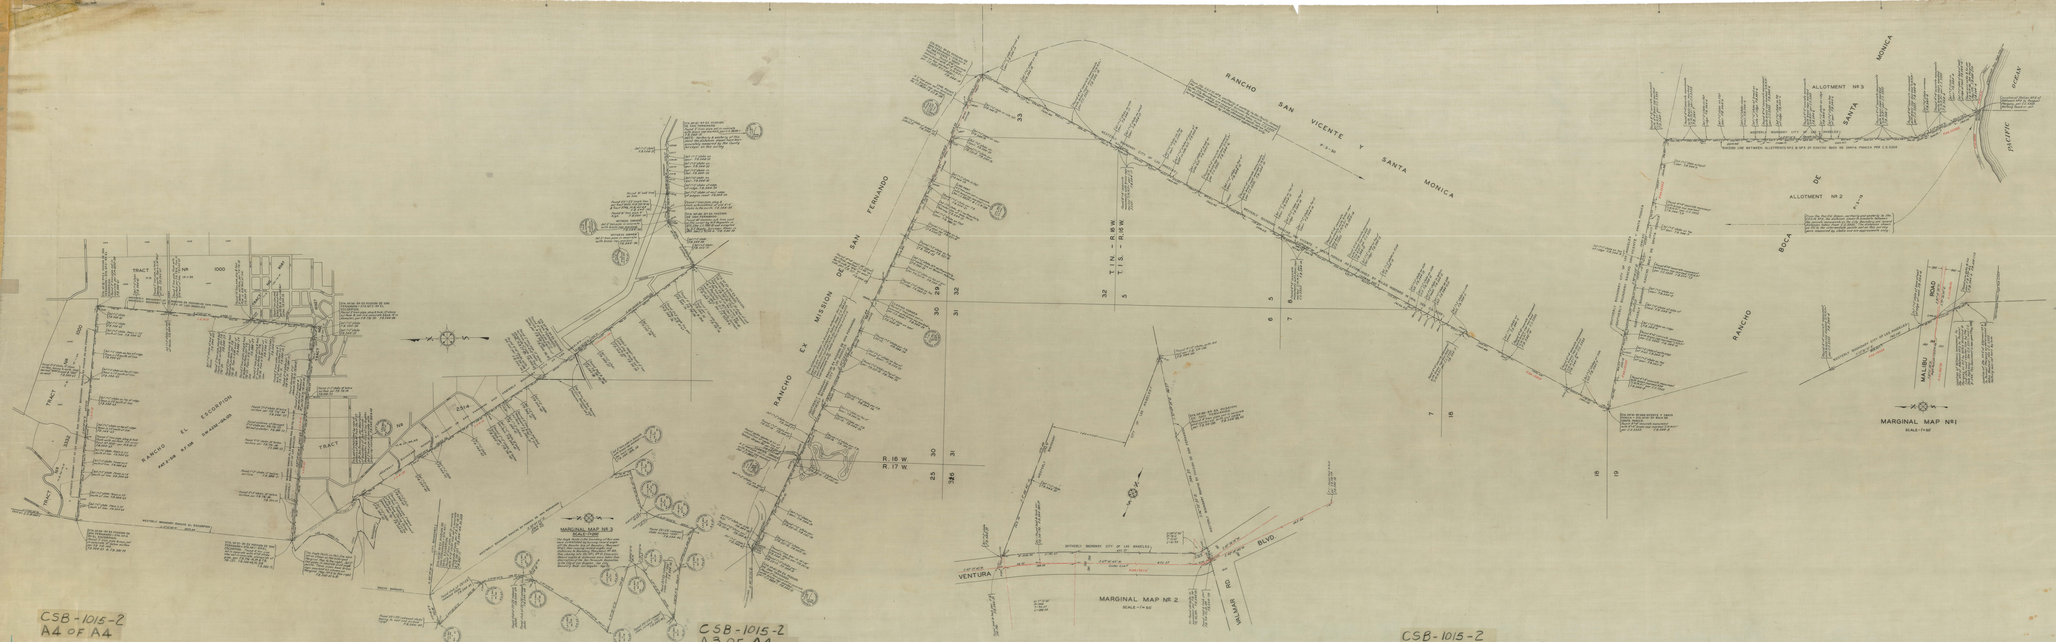

MAP OF
LOS ANGELES CITY BOUNDARY
FROM
STATION NO.15 - RANCHO EX MISSION
DE SAN FERNANDO
TO
PACIFIC OCEAN
COUNTY SURVEYORS MAP NR B-1015
SHEET NR 2 OF 2 SHEETS
SCALE - 1 INCH = 800 FT.

JOB NUMBER 2544

ALFRED JONES - COUNTY SURVEYOR
SURVEYED MAY 1934 TO DEC. 1934

BEARINGS ARE BASED ON TRUE BEARINGS
RELATED TO U.S.C.&G.S. TRIANGULATION SYSTEM
REF. F.B.244-105.

F.B. 54-1-1-158
FIELD WORK BY: ... S. SYSENKOW
OFFICE WORK BY: ... H. A. FRANCIS
... J. A. BRUNS
CHECKED BY: ... K.R. MATHERSON

INDEX: 3B-33-60

CSB-1015-2
A4 OF A4

CSB-1015-2
A3 OF A4

CSB-1015-2
A2 OF A4

CSB-1015-2
A1 OF A4